


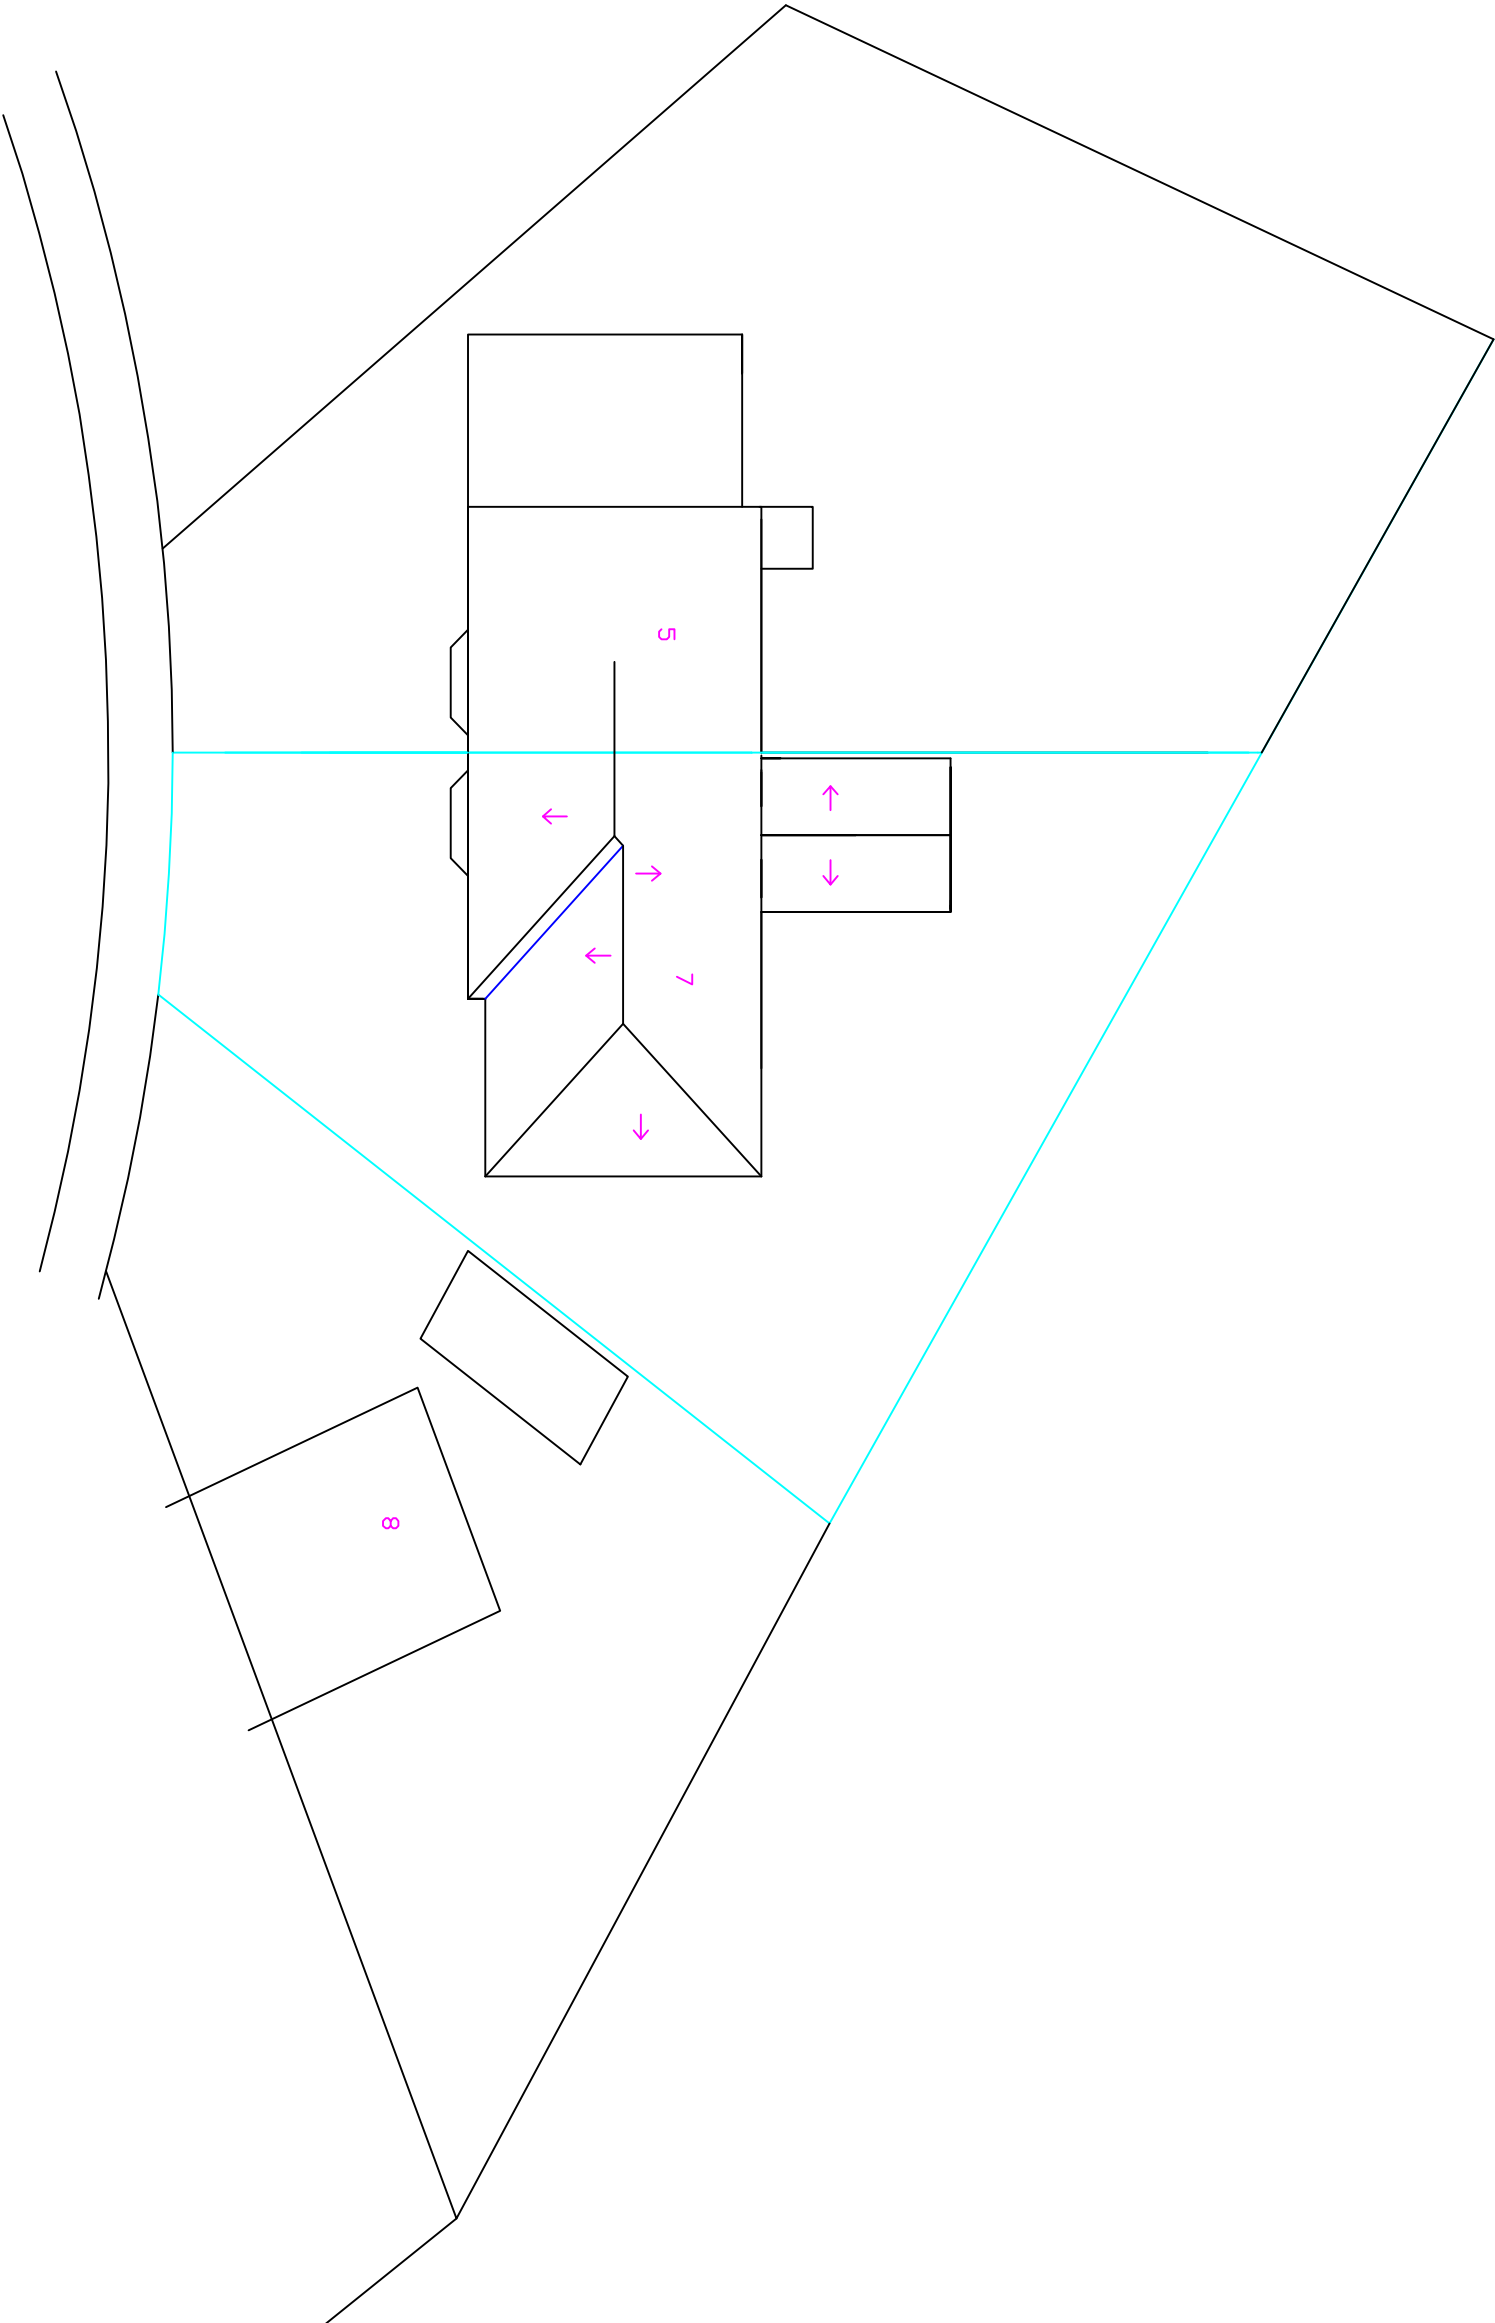

PROPOSED BLOCK PLAN
1: 200

DO NOT SCALE OF THIS DRAWING
TAKE ALL DIMENSIONS ON SITE
(builders Note)
Do not start any works until
all the approvals have been
obtained.
Any discrepancy to be reported
to Plans Drawn as soon as
possible.

drawn: **DRW**

client:
OLULAM SARWAR
7,DENIS AVENUE ,
WALLEY RANGE,,
M16 8HY,
TEL 07878350552

drawing title:
PROPOSED REAR SINGLE
STOREY EXTENSION

project:
MANCHESTER CITY COUNCIL
PLANNING &
BUILDING CONTROL
APPLICATION

PLANS DRAWN
tel.no **07952934281**
07856609593
email **Bawintherbottom**
@aol.com
www.Plansforproperty.com
www.plansdrawn.org

date: **APRIL, 2022**

project no. **DA 07** drg. no. **12** A3 paper