



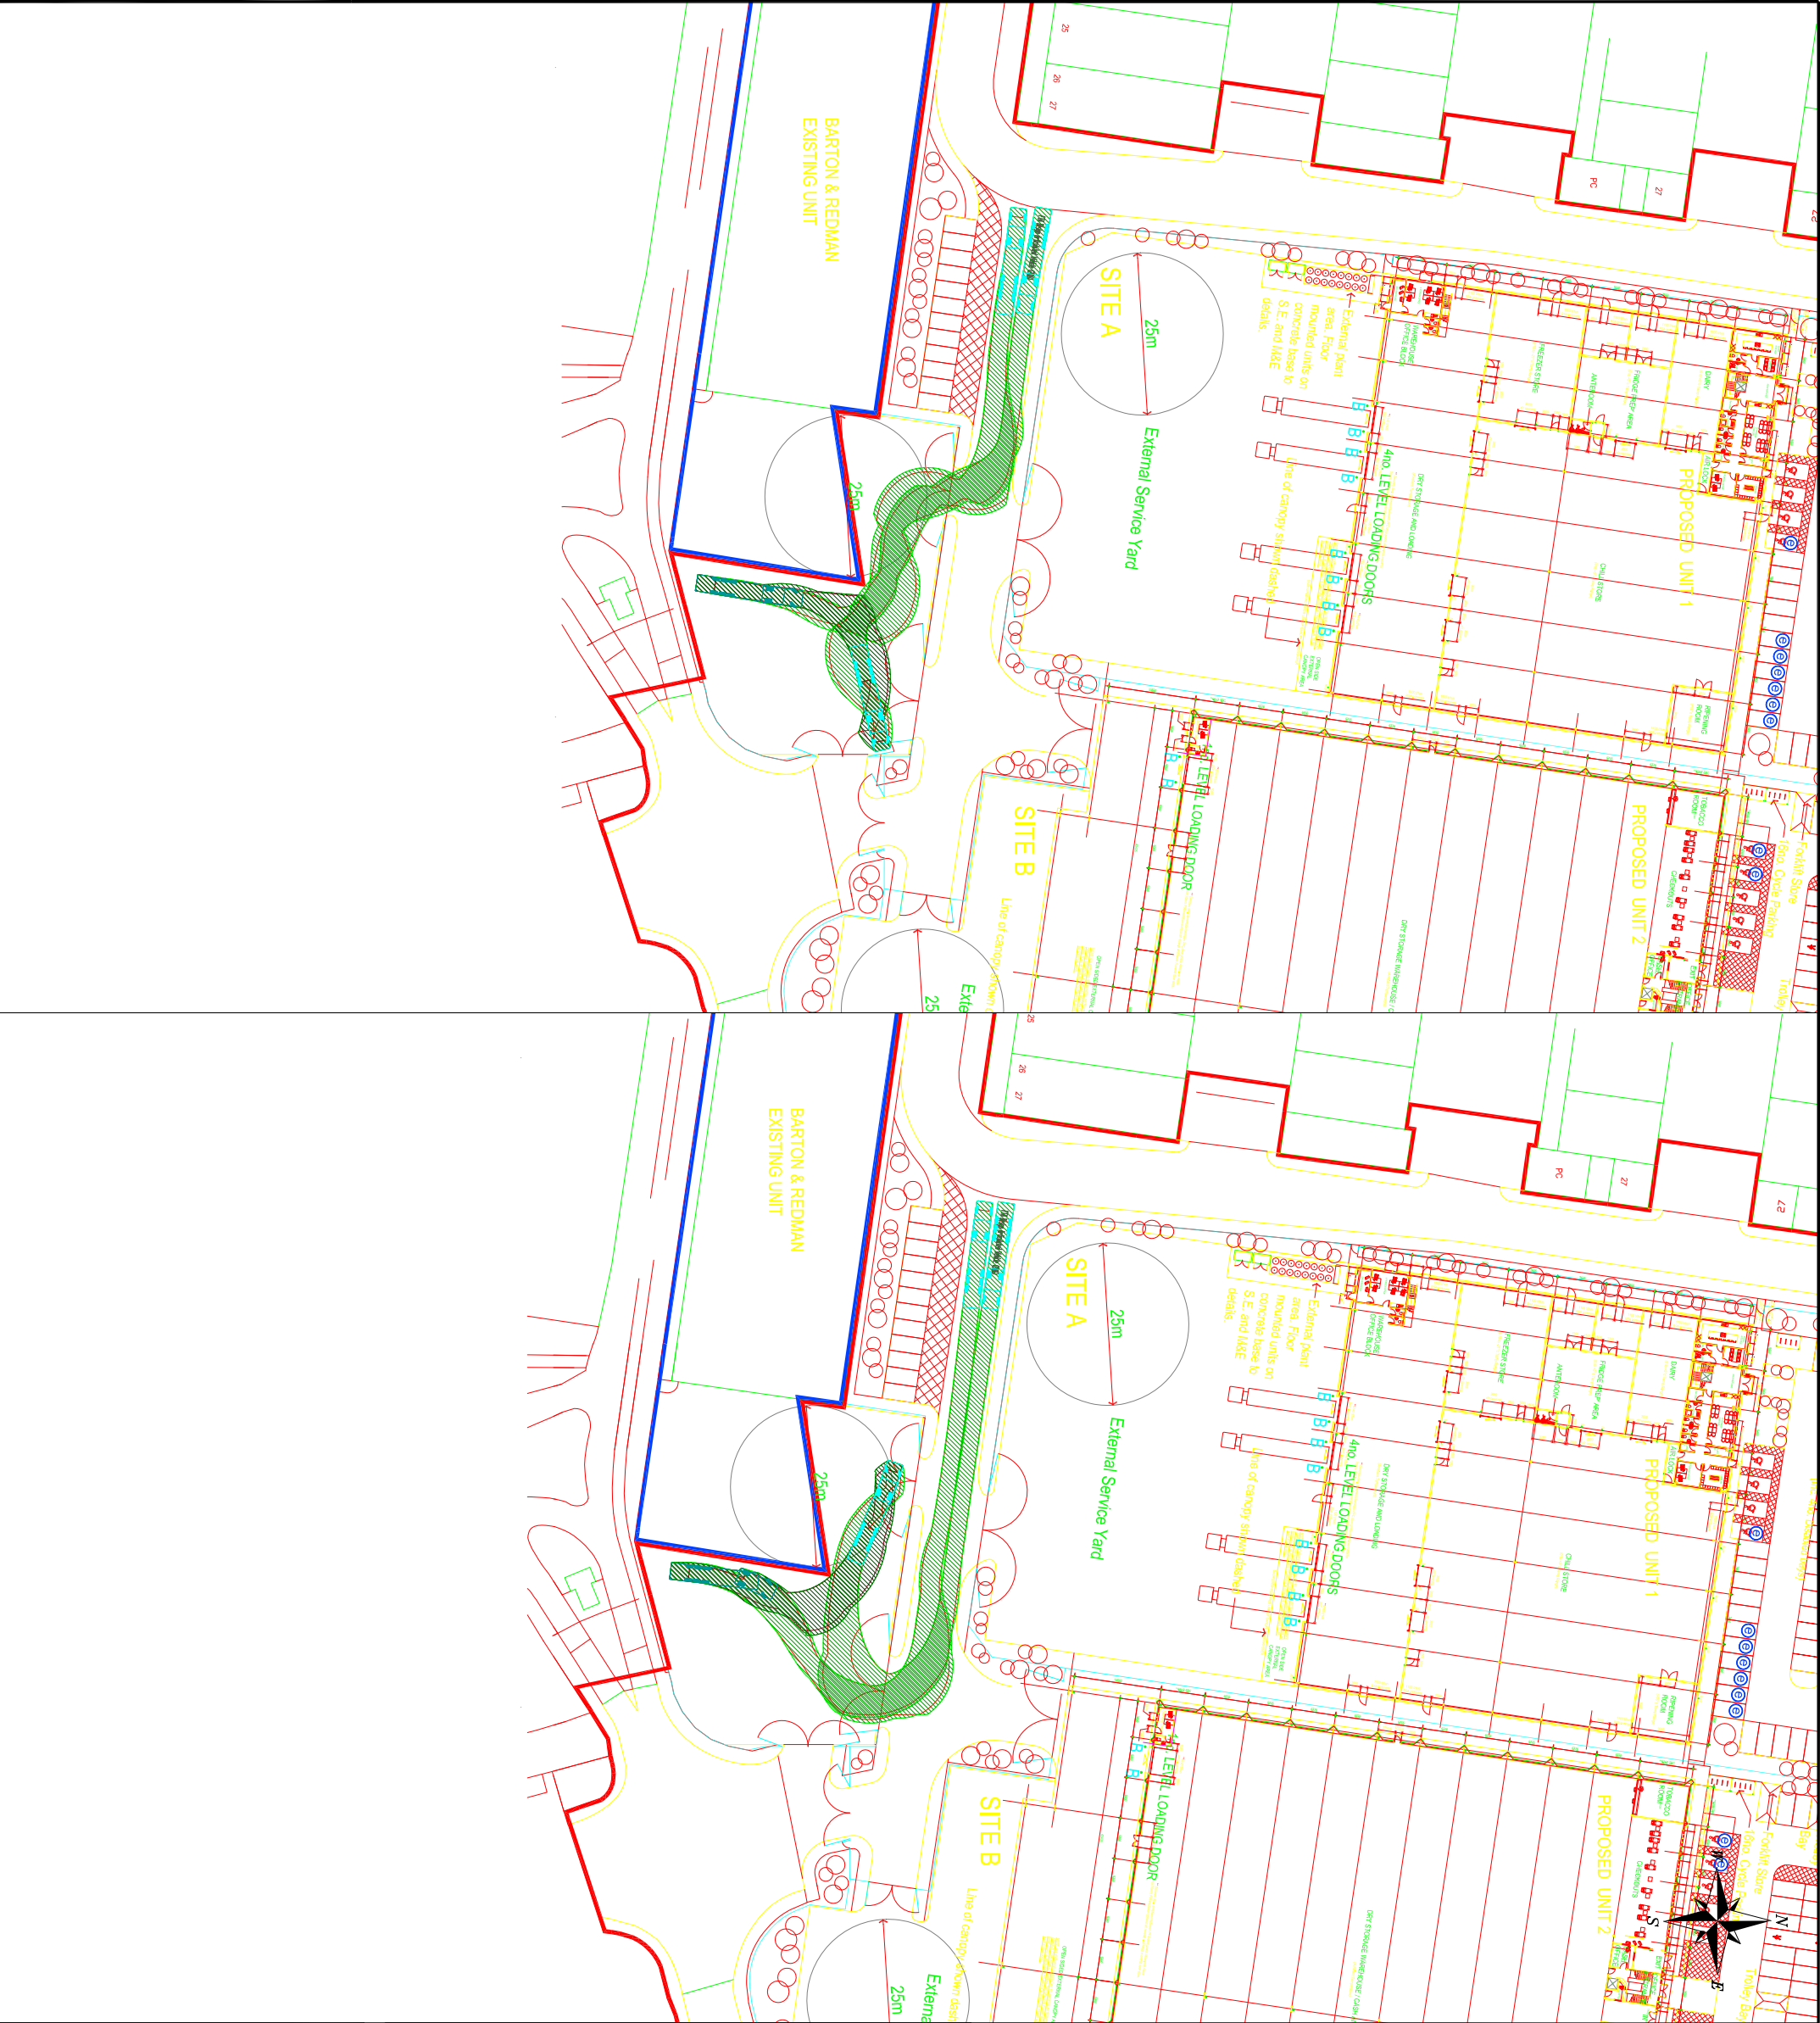

NOTES

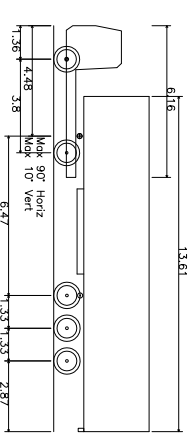

FTA Design Articulated Vehicle (2016)
Overall Length 16,480m
Overall Width 2,550m
Overall Body Height 3,870m
Min Body Ground Clearance 0,515m
Max Track Width 2,400m
Lock to Lock Time 6,600m
Kerb to Kerb Turning Radius



REV	DETAILS	DRAWN	CHECKED	DATE
1				

CLIENT:

BARTON & REDMAN

PROJECT:

STRAWBERRY HOUSE, SMITHFIELD MARKET

DRAWING TITLE:

SWEPT PATH ANALYSIS

SCALE:

1:1000 @ A3

DRAWN:	CHECKED:	DATE:
GM	TSB	MAR 22

Croft Transport Planning & Design
340 Deansgate
Manchester
M3 4LY
Email: info@crofts.co.uk
Tel: 0161 837 7380
Web: www.eddisons.com/services/transport-planning

DRAWING NUMBER:	REVISION:
3693-SP01	B