

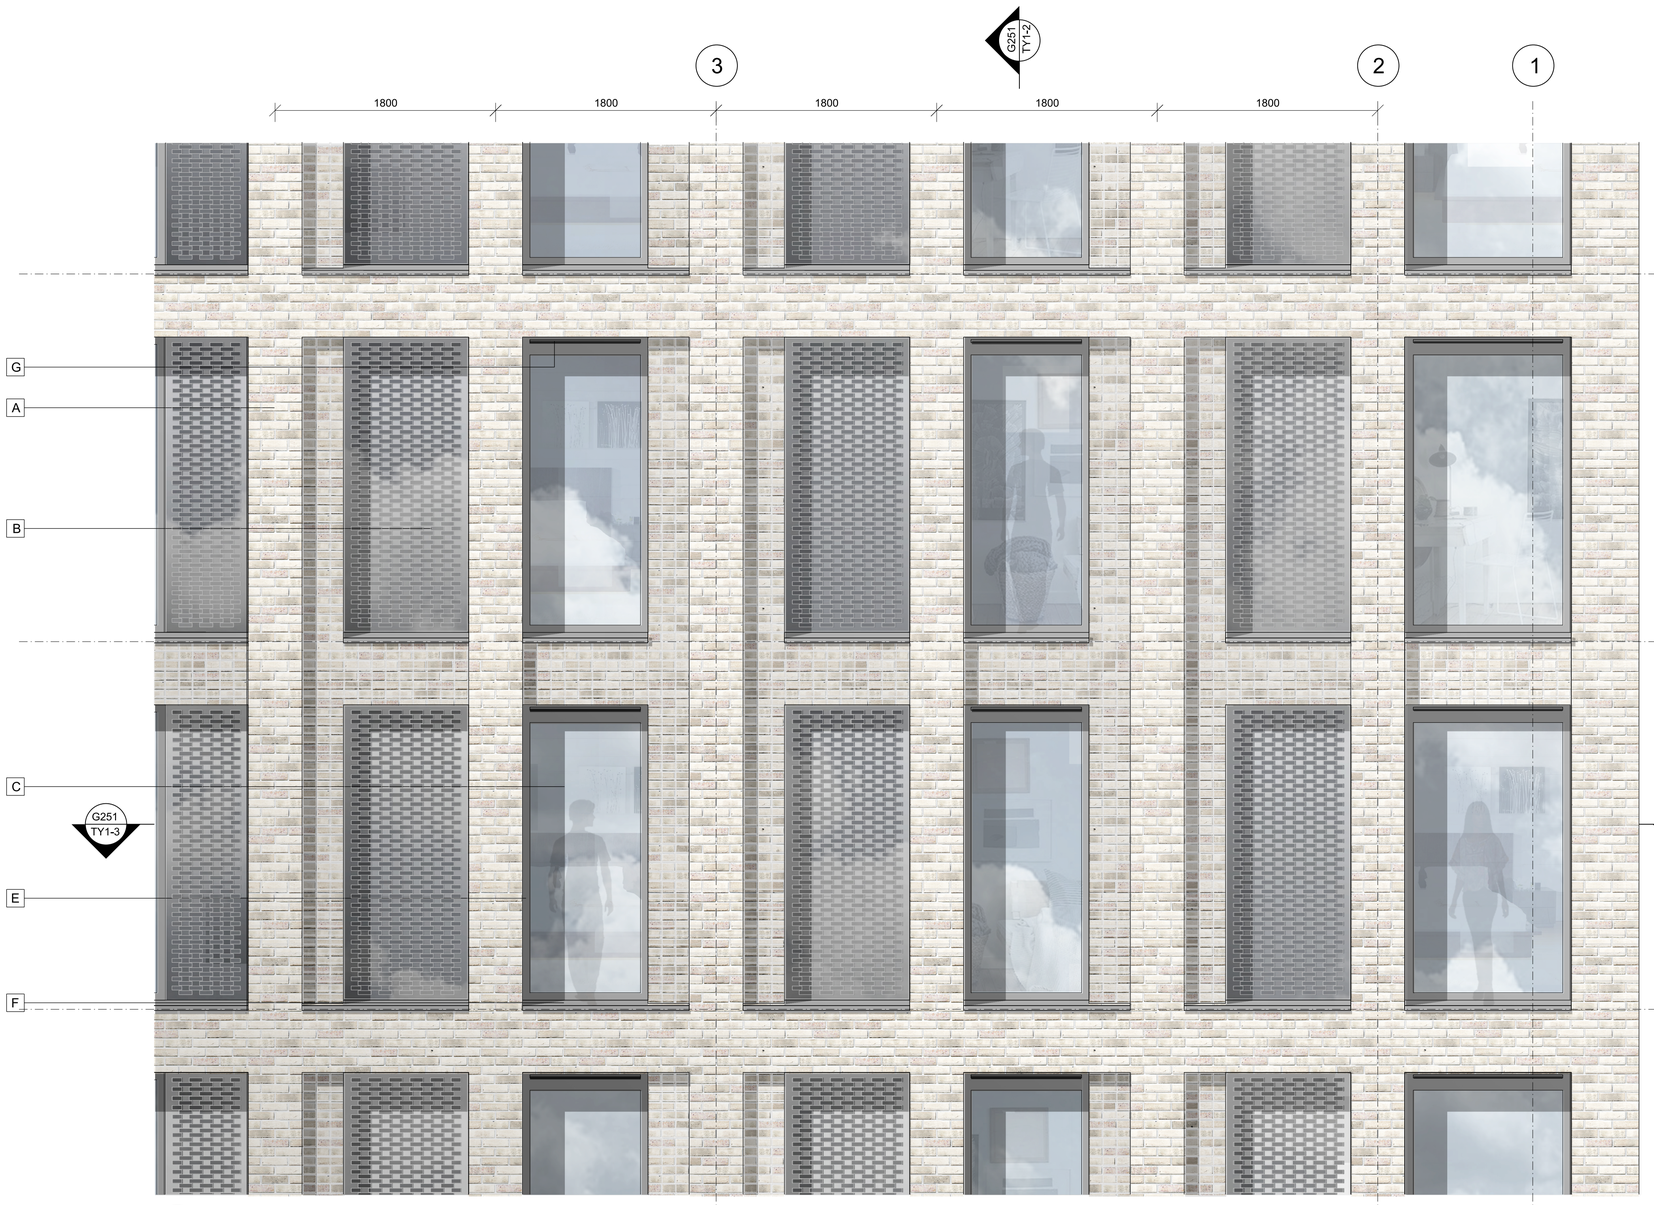


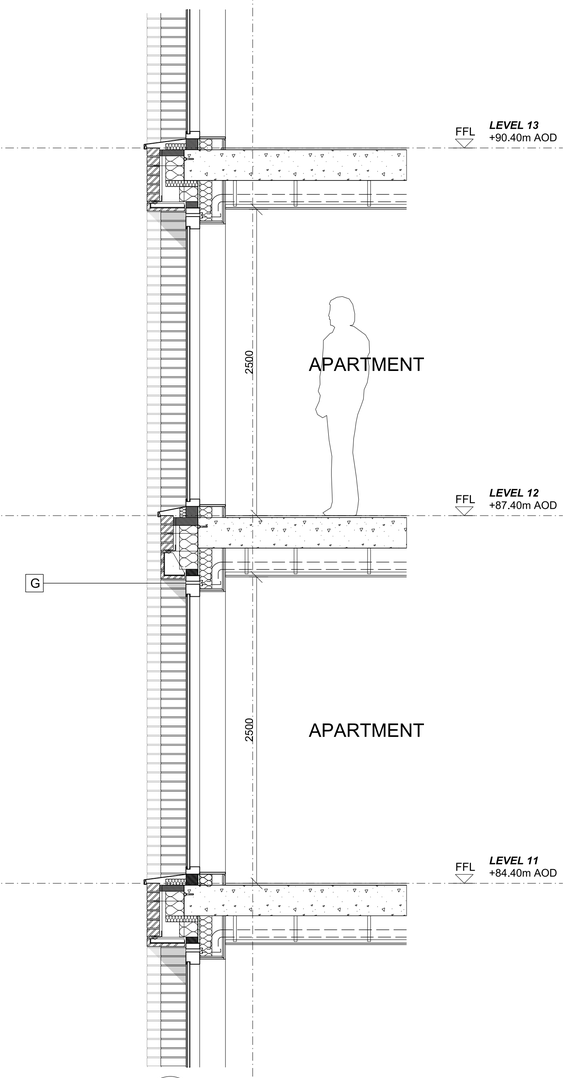

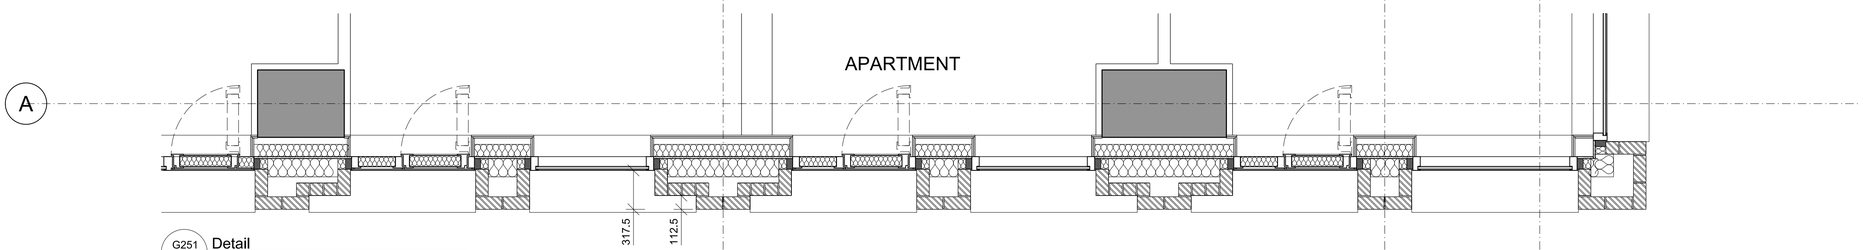

MATERIAL KEY

A	BRICKWORK ON SUPPORT ANGLES
B	METAL SCREEN TO CONCEAL PIVOTING SOLID VENTILATOR
C	CLEAR CURTAIN WALL GLAZING
D	ALUMINIUM PANEL
E	ALUMINIUM FRAMING
F	ALUMINIUM CILL
G	LINEAR SLOT VENT TO HEAD OF WINDOW
H	FLUSH FINISH ALUMINIUM LOUVRES
I	ALUMINIUM SOFFIT PANELS
J	METAL SCREEN
K	CAPPED CURTAIN WALL GLAZING
L	OPAQUE GLASS TERRACE DIVIDING SCREEN
M	METAL BALUSTRADE

This drawing is copyright
Do not scale off dimensions.
All dimensions to be checked on site by contractor.
Contractor to report any dimensional discrepancies, errors or omissions prior to commencing on site.

NOTE:

NORTH

Rev	Date	Description
00	18-02-2020	Planning Issue
01	14-05-2021	Section 73 Application Issue
02	26-08-2021	Section 73 Application Issue - minor facade and layout amendments
03	28-01-2022	Updates to S73 Application

Project Title: VICTORIA HOUSE

Drawing Title: Typical Level (NE Elevation)

Job No: 10122

Scale: 1:25@A1

Date: FEB 2020

Status: FOR PLANNING

Drawing No: 10122-A-B5D9-G251-D-TY1-003

Revision: 03

simpsonhaugh

MANCHESTER
Riverside, 4 Commercial St
Manchester M15 4RQ
+44 (0)161 835 2345
www.simpsonhaugh.com

LONDON
5-8 Roberts Place
London EC1R 0BB
+44 (0)20 7549 4000
mail@simpsonhaugh.com

© SimpsonHaugh 2017