


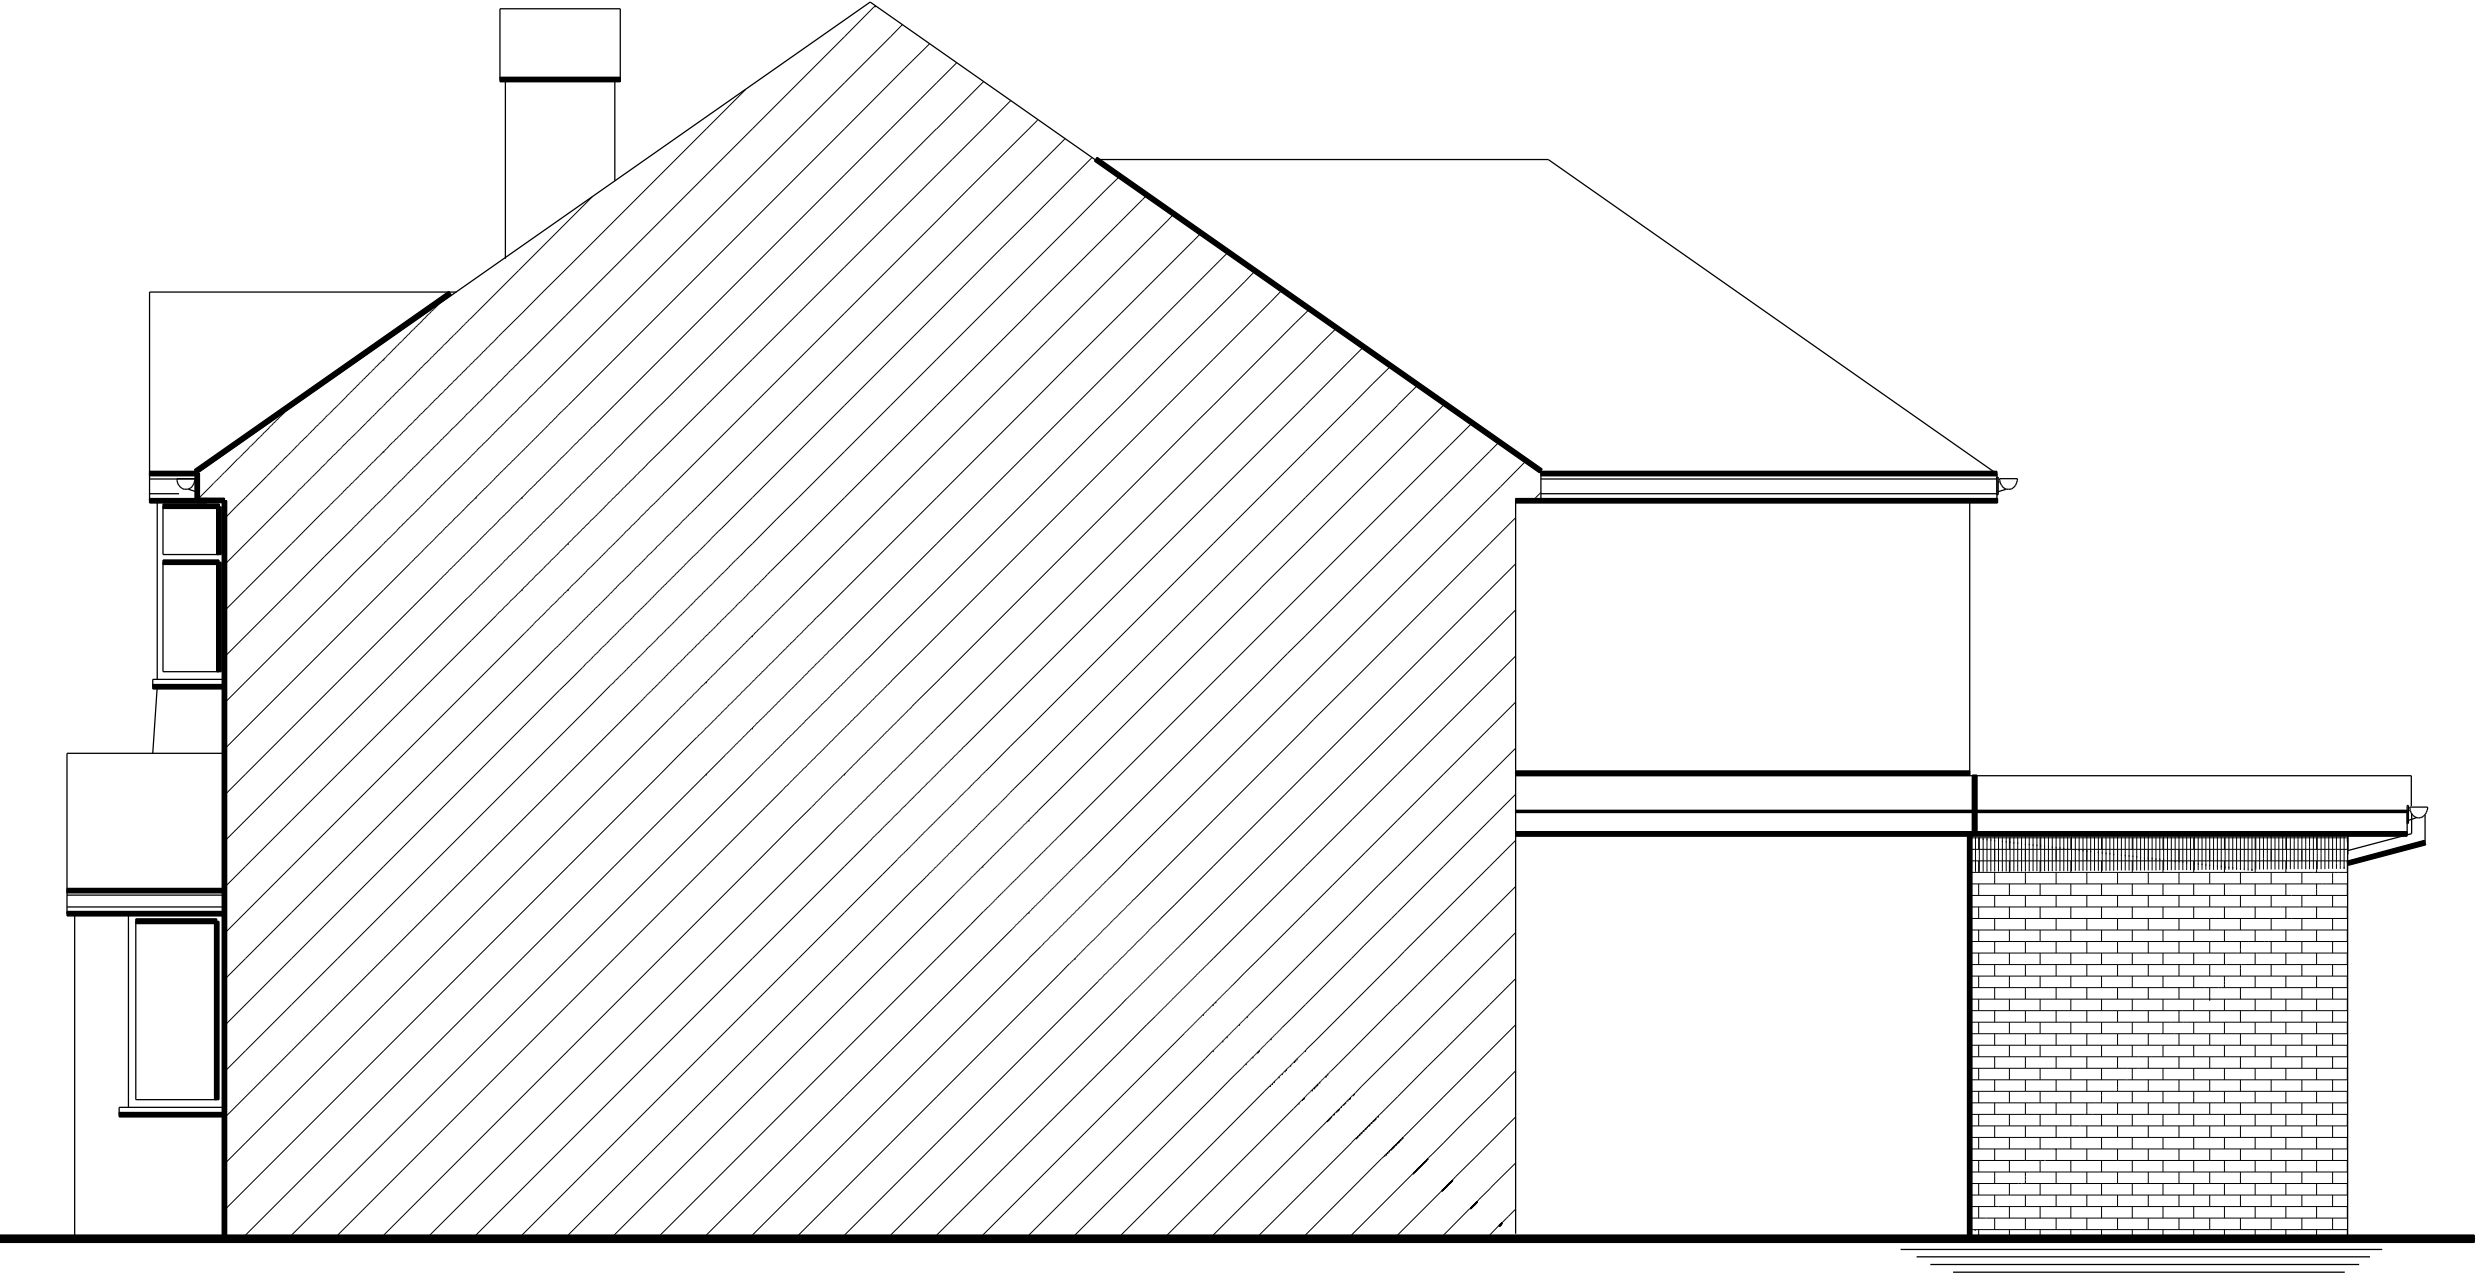

PROPOSED SOUTH FACING SIDE ELEVATION

SOUTH FACING SIDE ELEVATION
SINGLE STOREY REAR EXTENSION

for
Mr. and Mrs. P. MATTIMORE
at
3, HAZEL DRIVE,
MANCHESTER,
M22 5LY.

Scale 1:50 @ A3

Date JANUARY 2022

Drawing Number 2038/5/A