




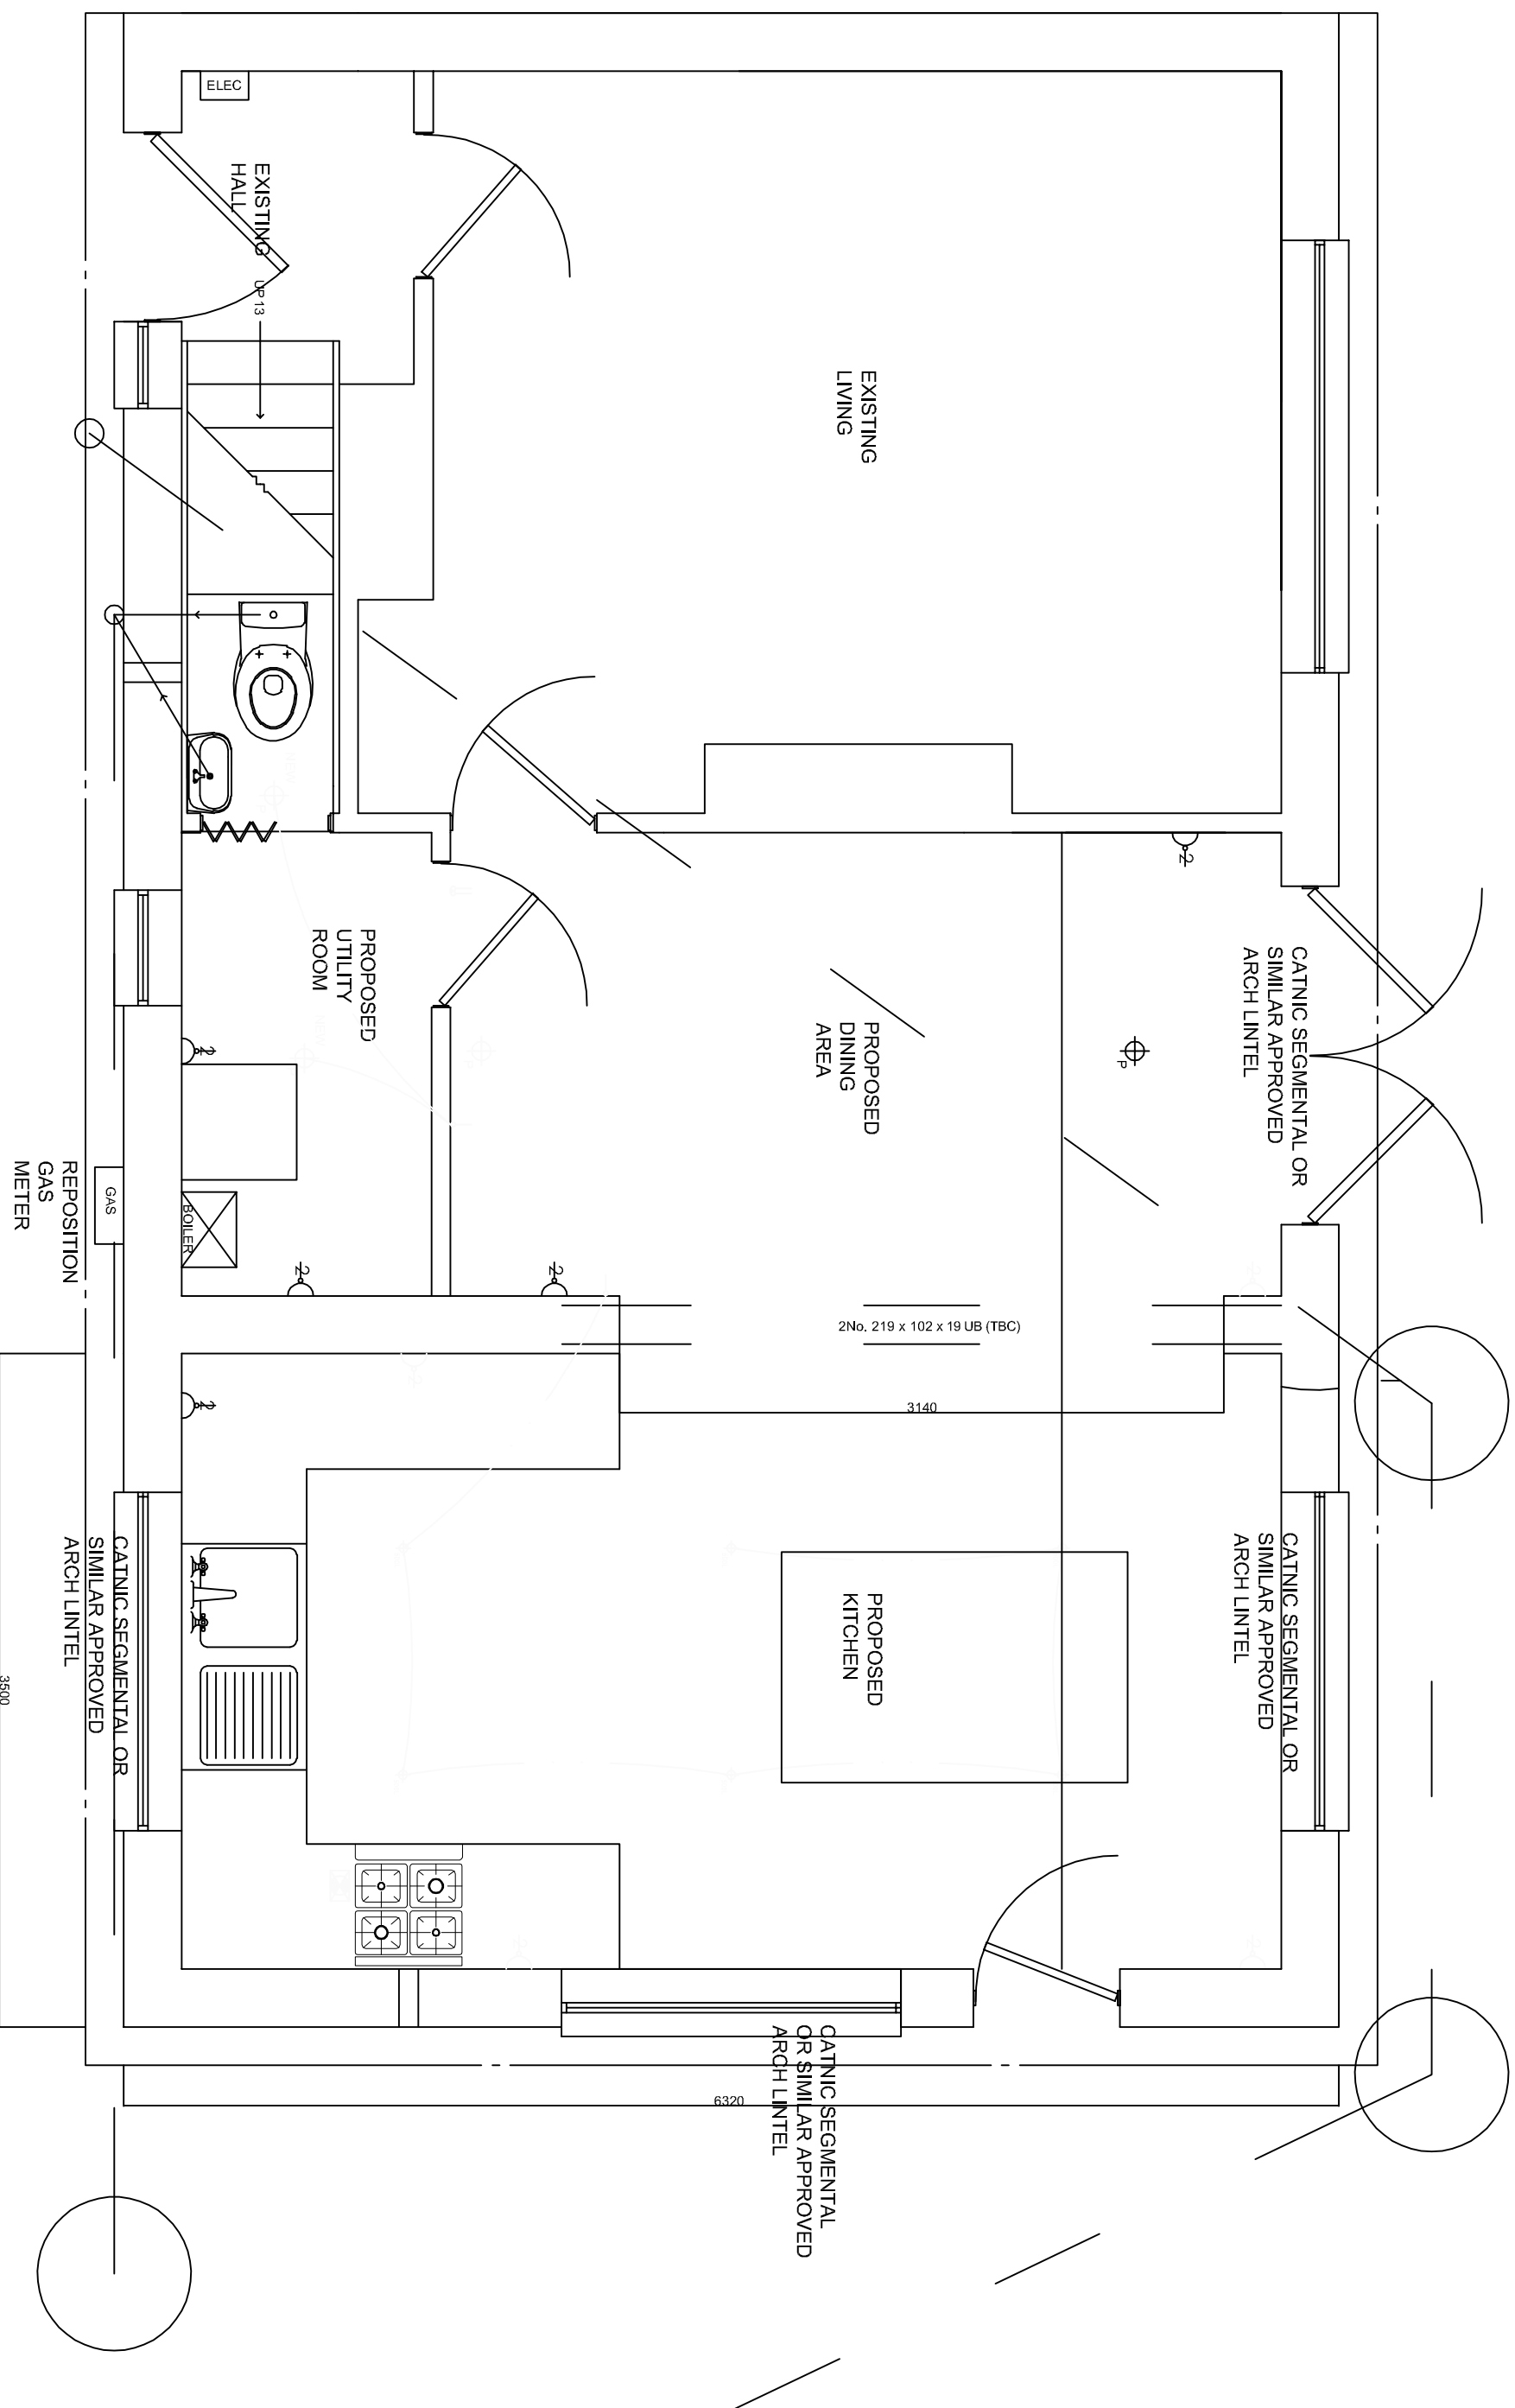


PROPOSED GROUND FLOOR PLAN  
1:50

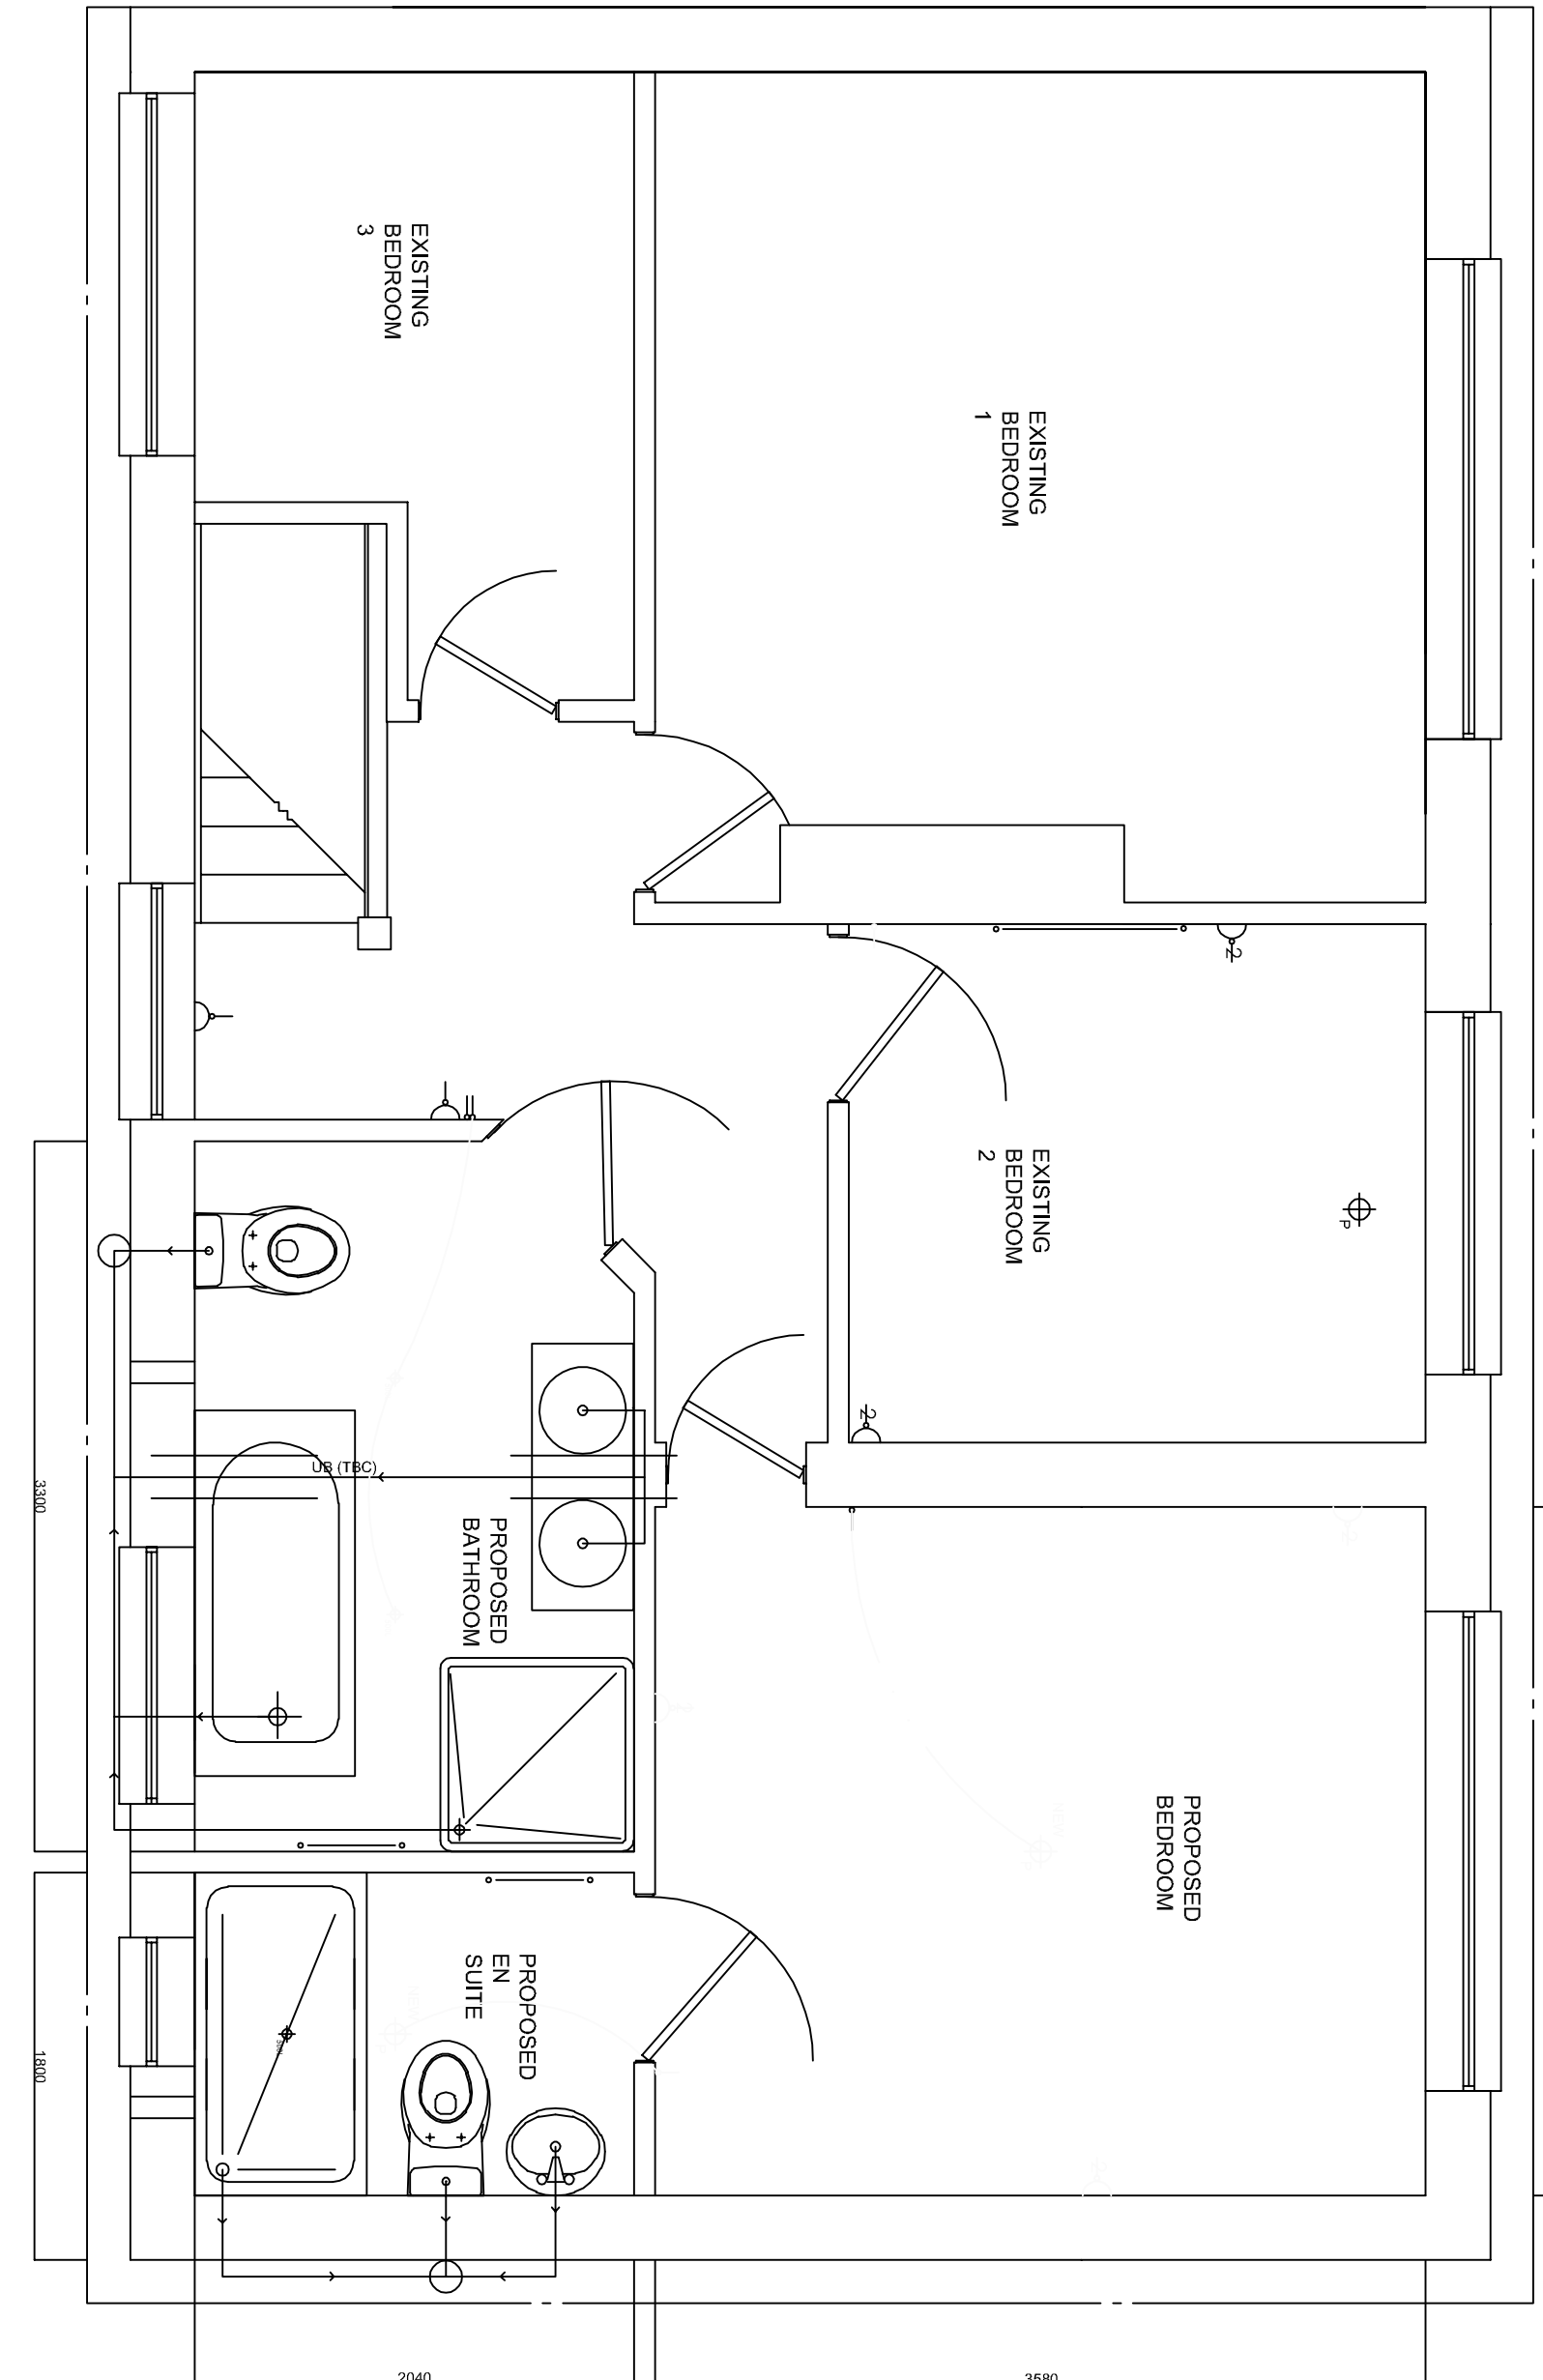


PROPOSED FIRST FLOOR PLAN  
1:50

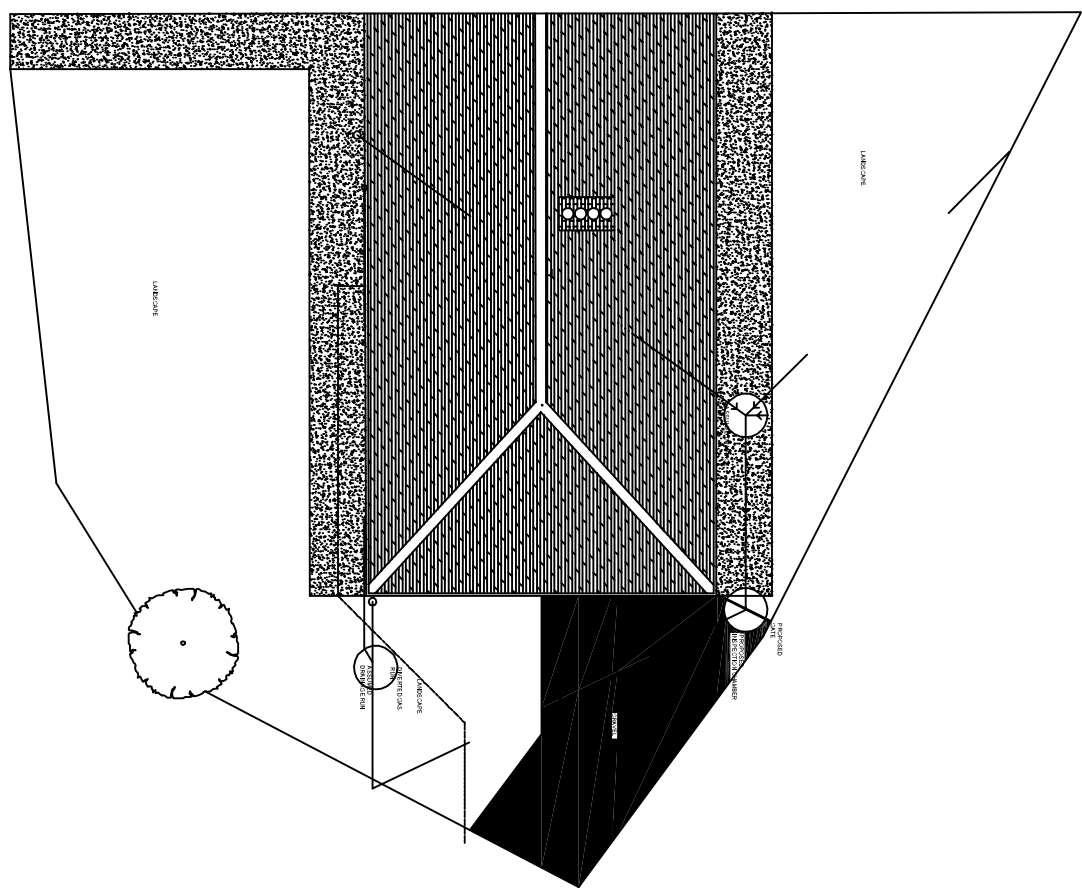


PROPOSED SITE PLAN  
1:200

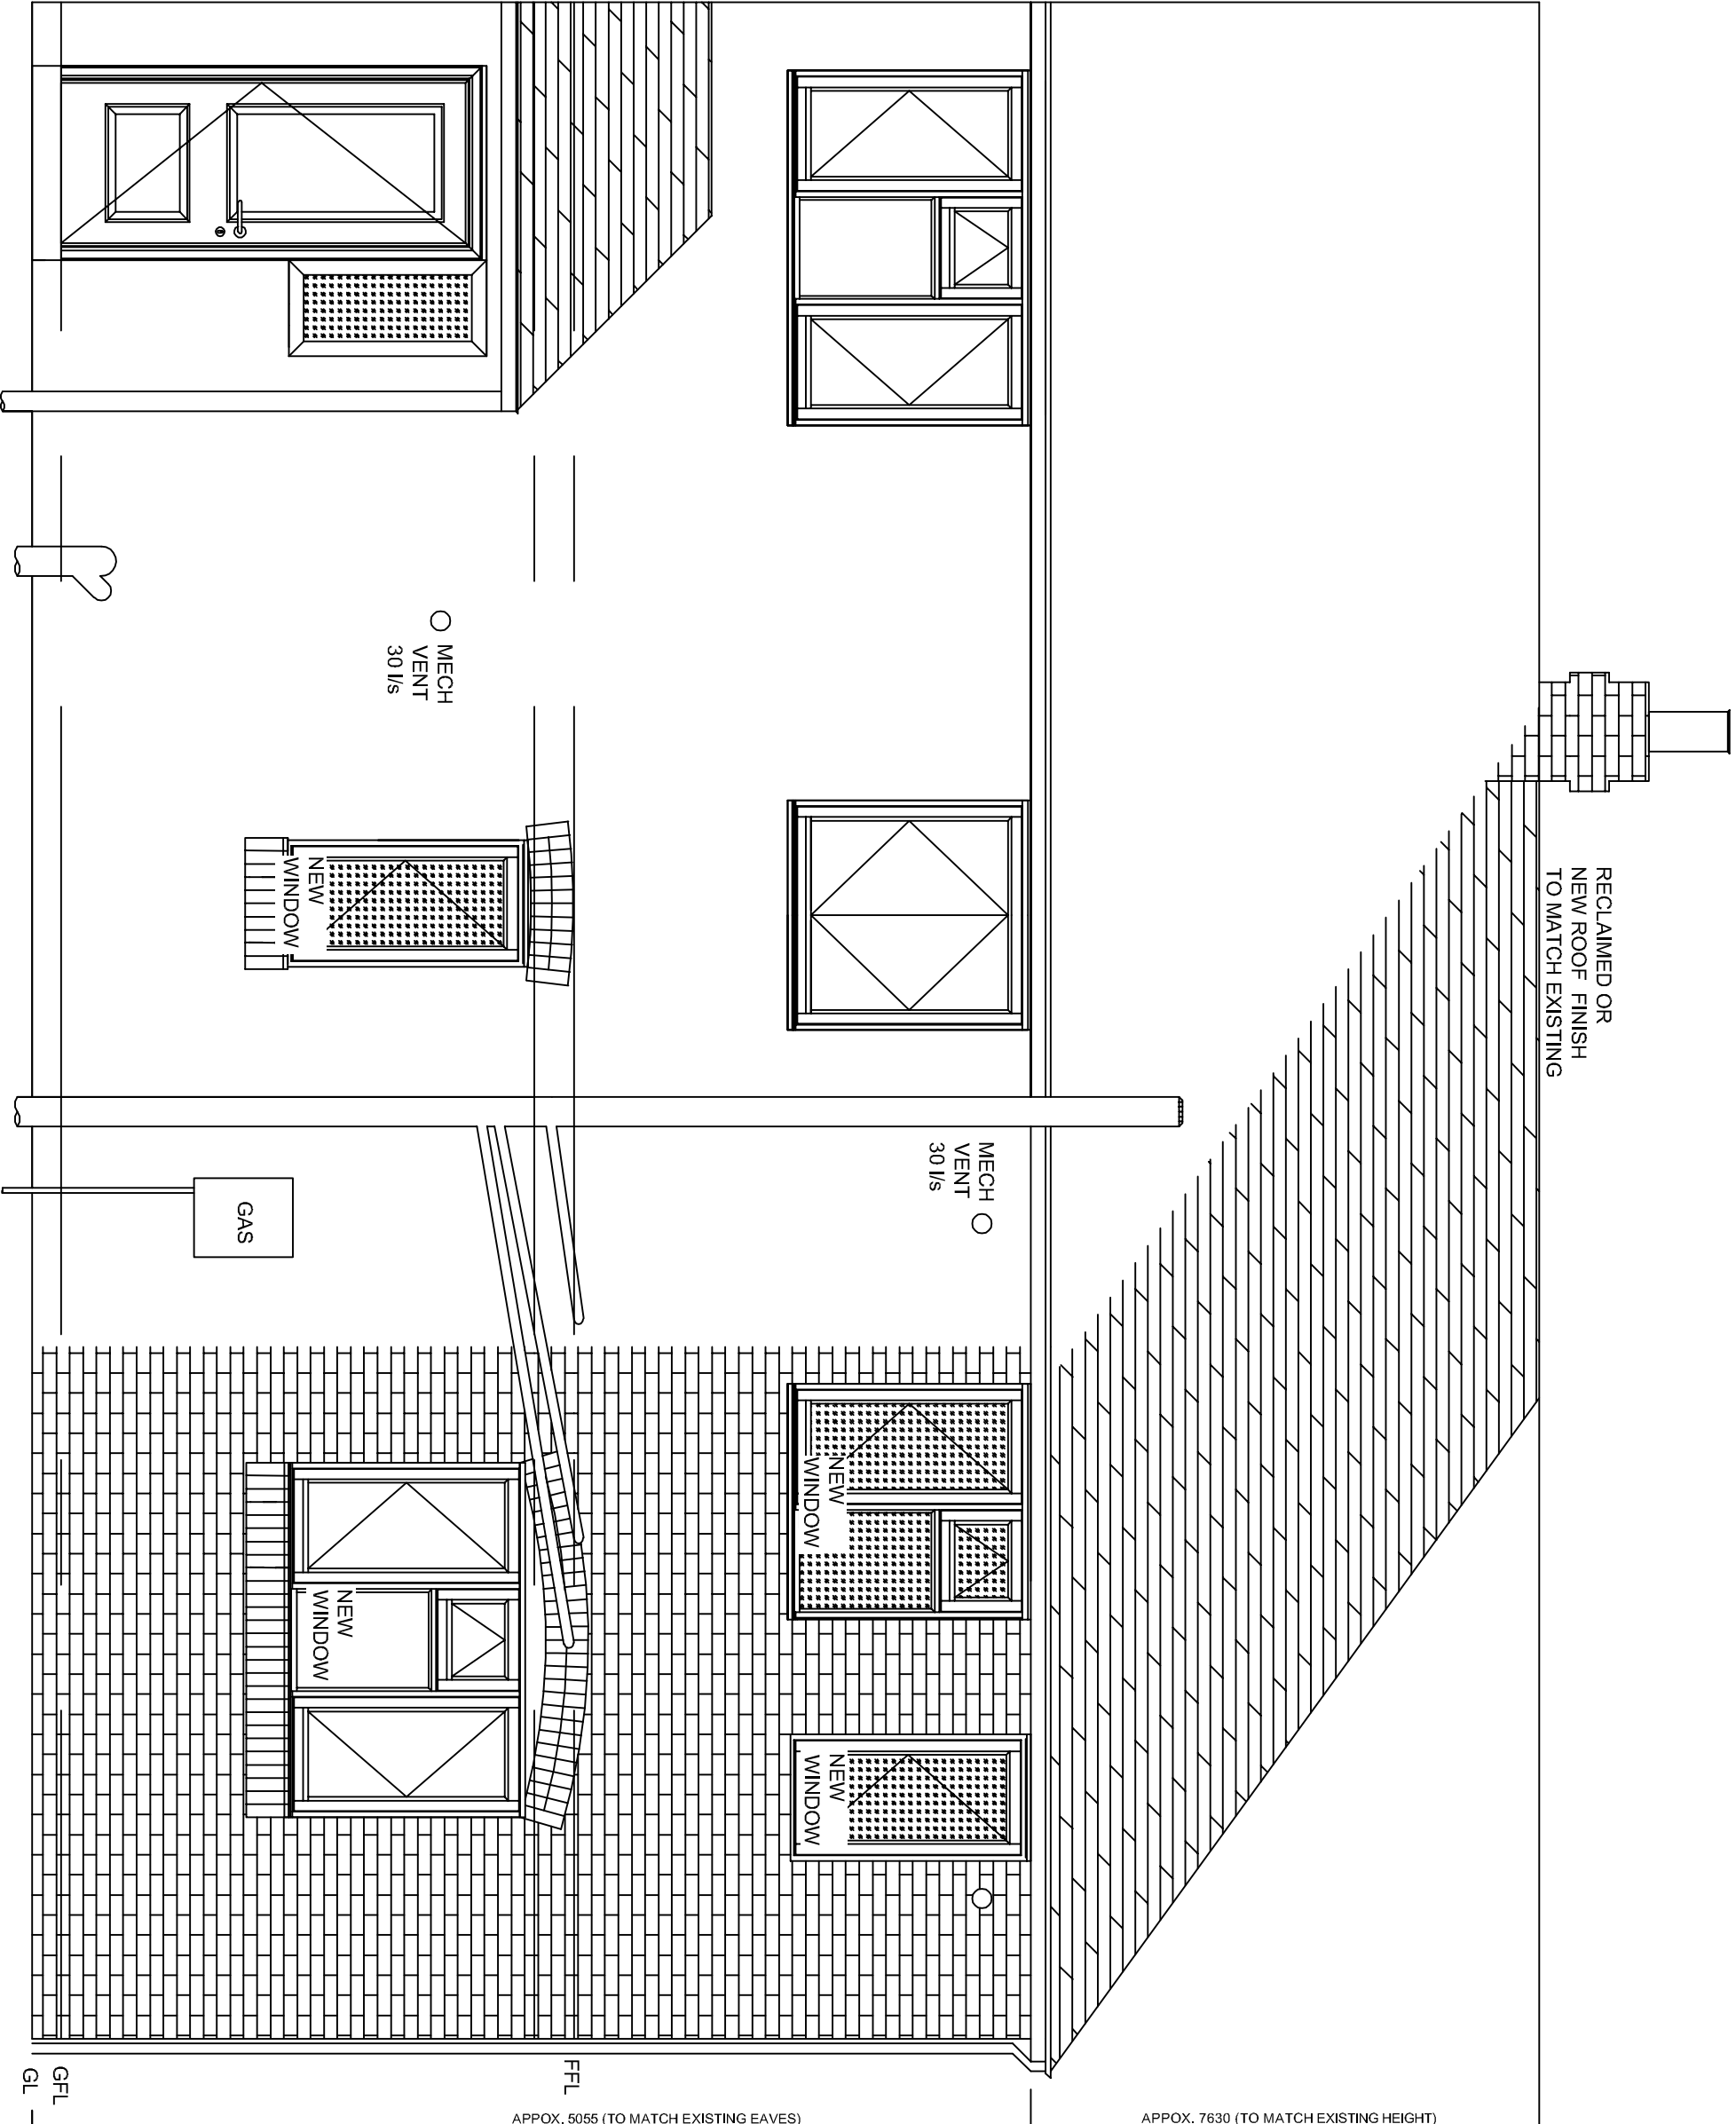

PROPOSED FRONT ELEVATION  
1:50

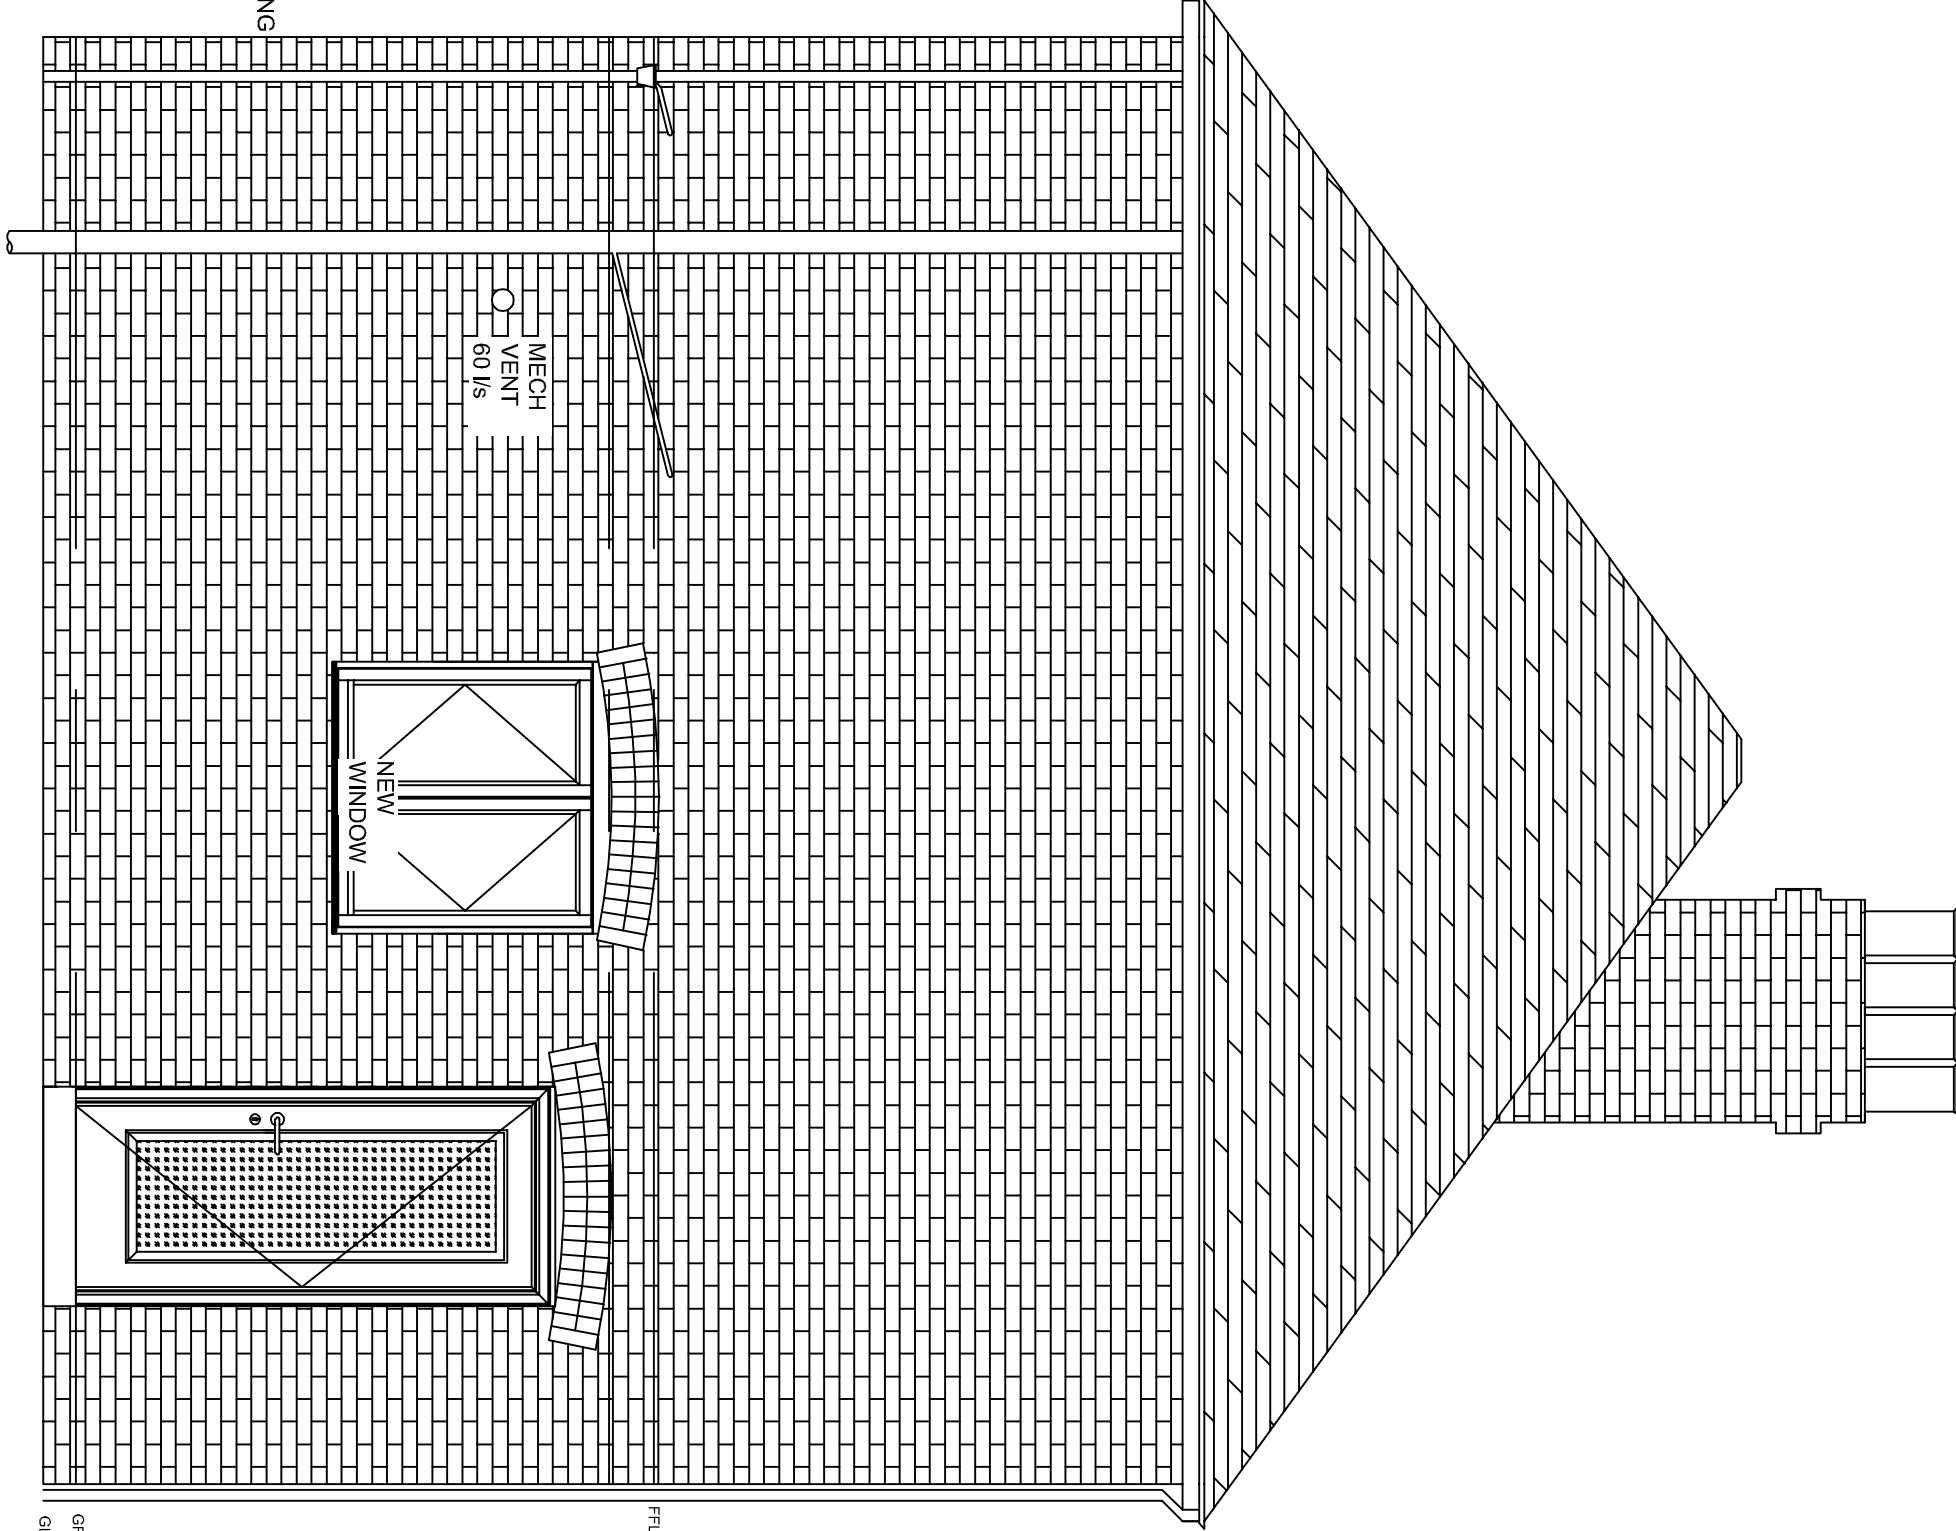

PROPOSED SIDE ELEVATION  
1:50

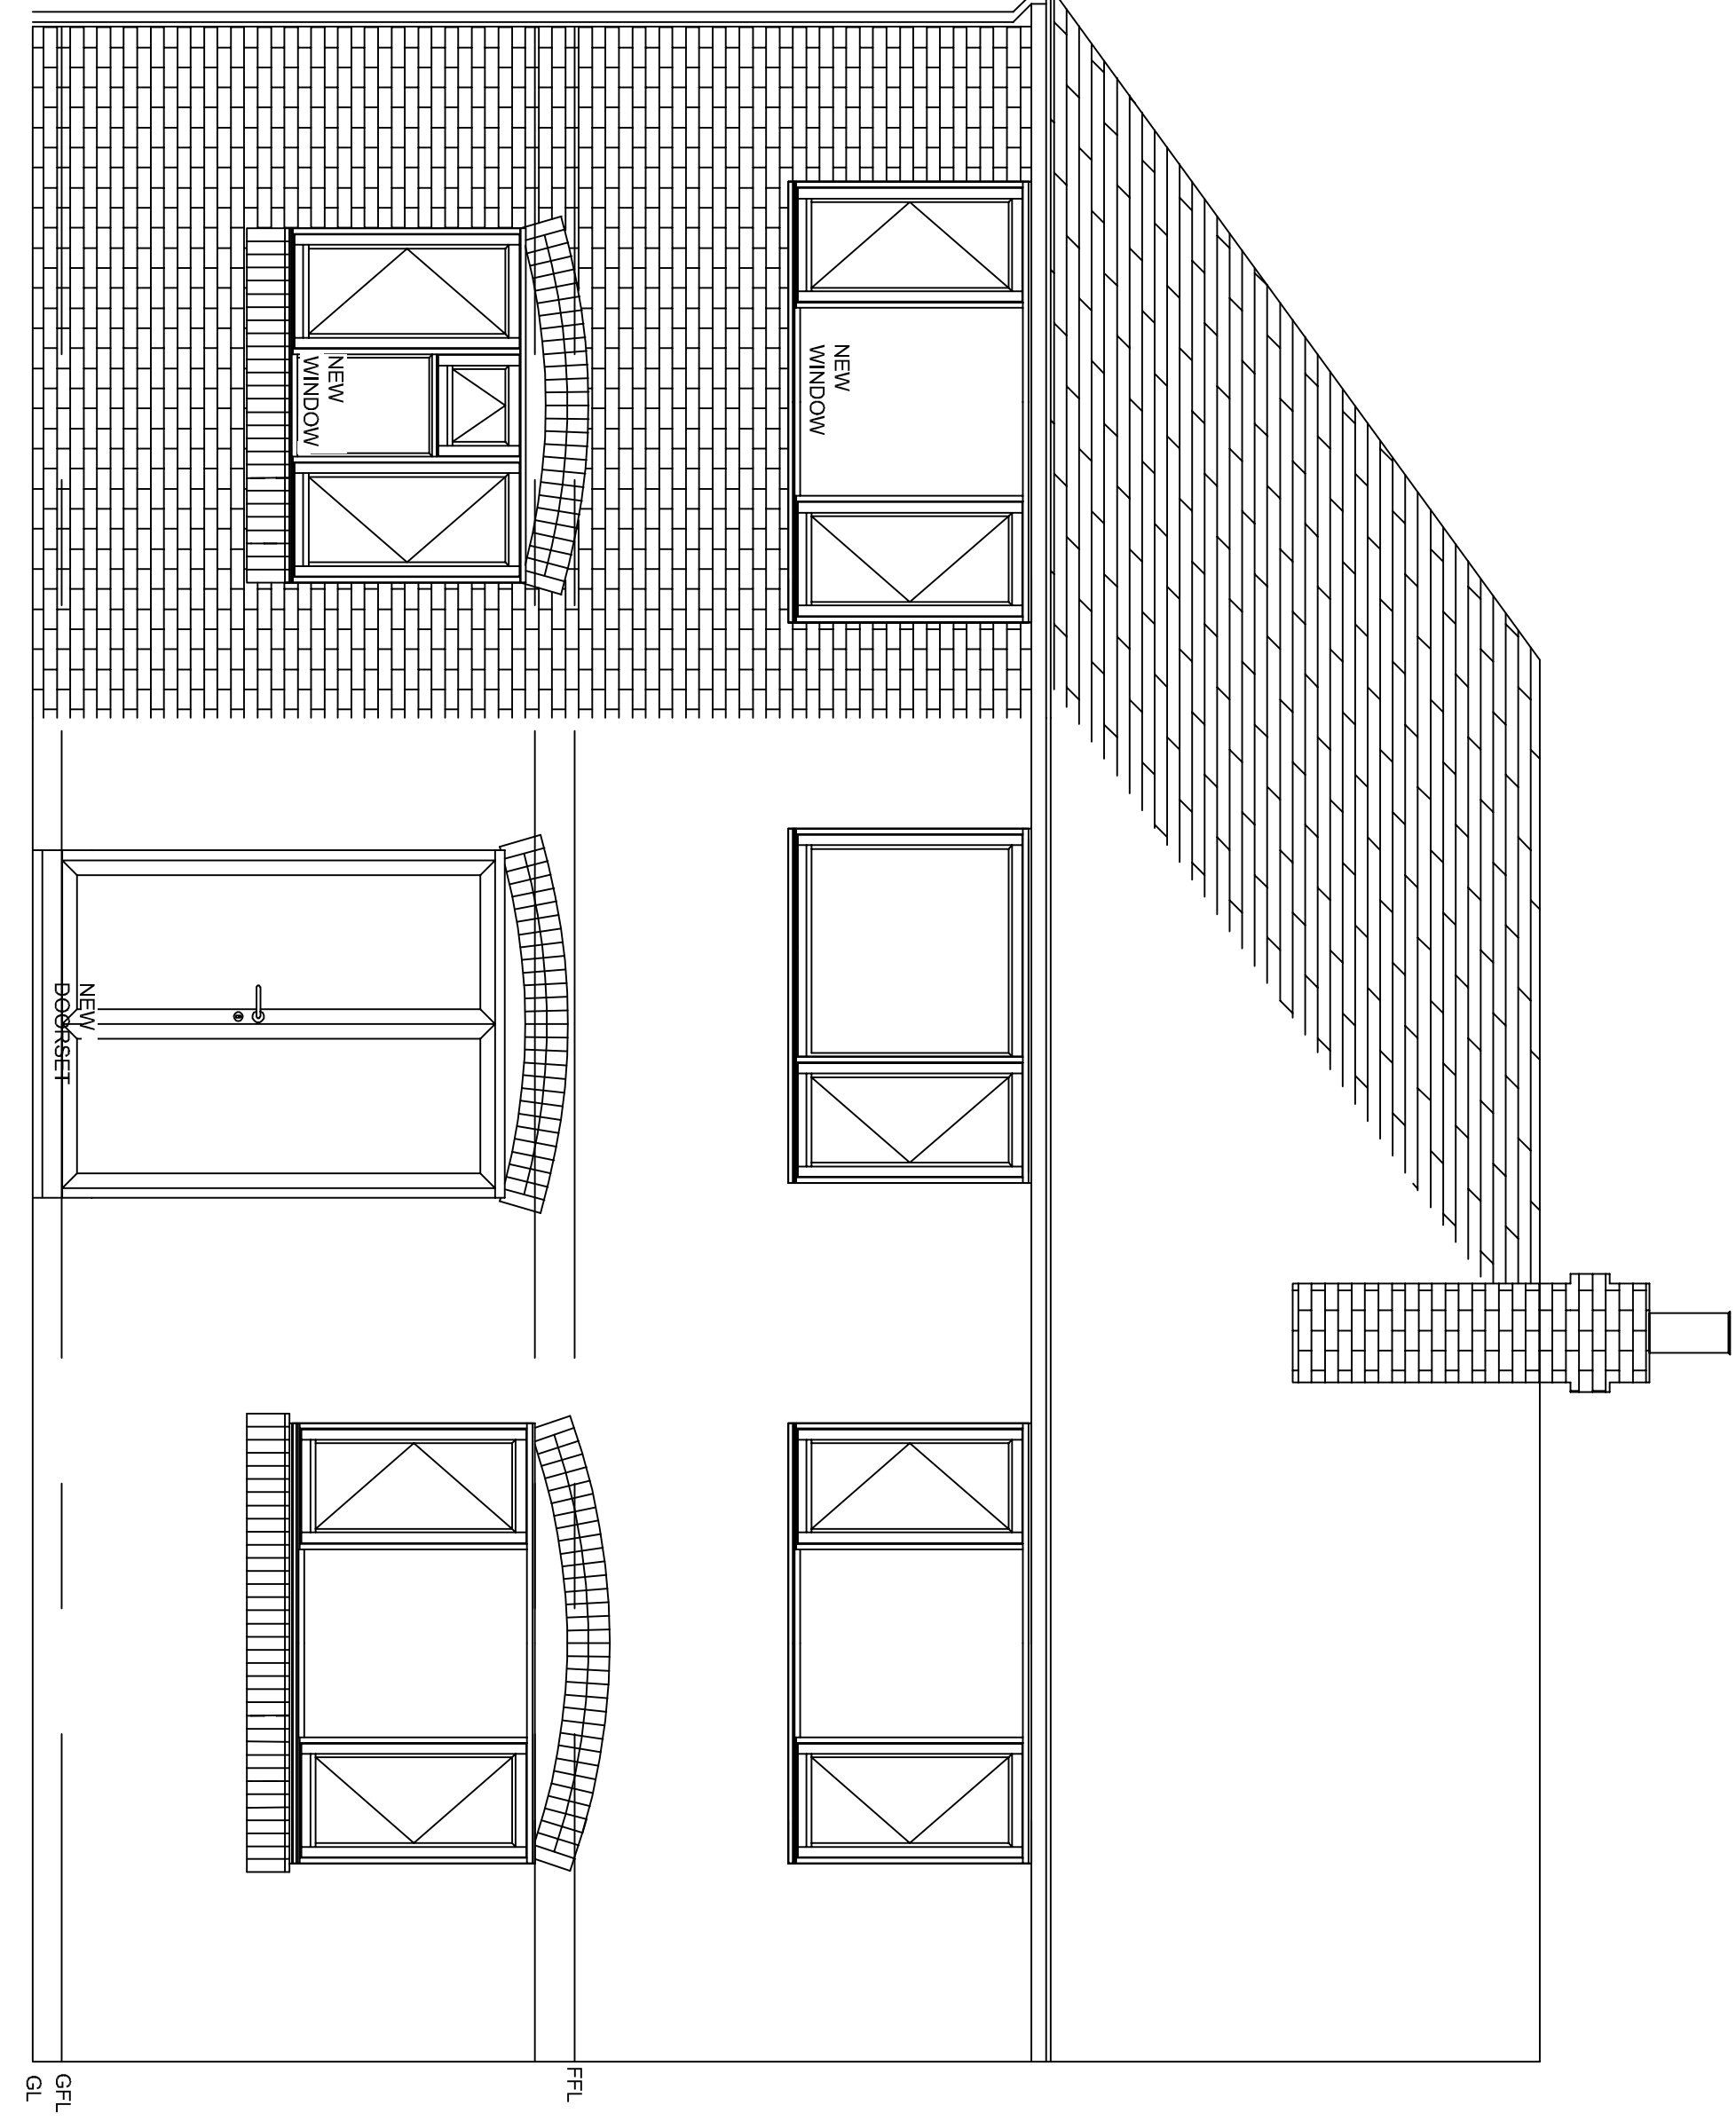

PROPOSED REAR ELEVATION  
1:50

|  |  |  |  |
|--|--|--|--|
|  |  |  |  |
|--|--|--|--|

|     |                |      |
|-----|----------------|------|
| No. | Revision/Issue | Date |
|     |                |      |
|     |                |      |

Firm Name and Address

Project Name and Address

2 Storey Side Extension  
61 Weller Avenue

Project  
New Details

Date  
22.01.2022

Scale  
As Noted

Sheet

1