


© Crown copyright and database rights 2013 Ordnance Survey 100026316.
You are not permitted to copy, sub-license, distribute or sell any of this data to third parties in any form.

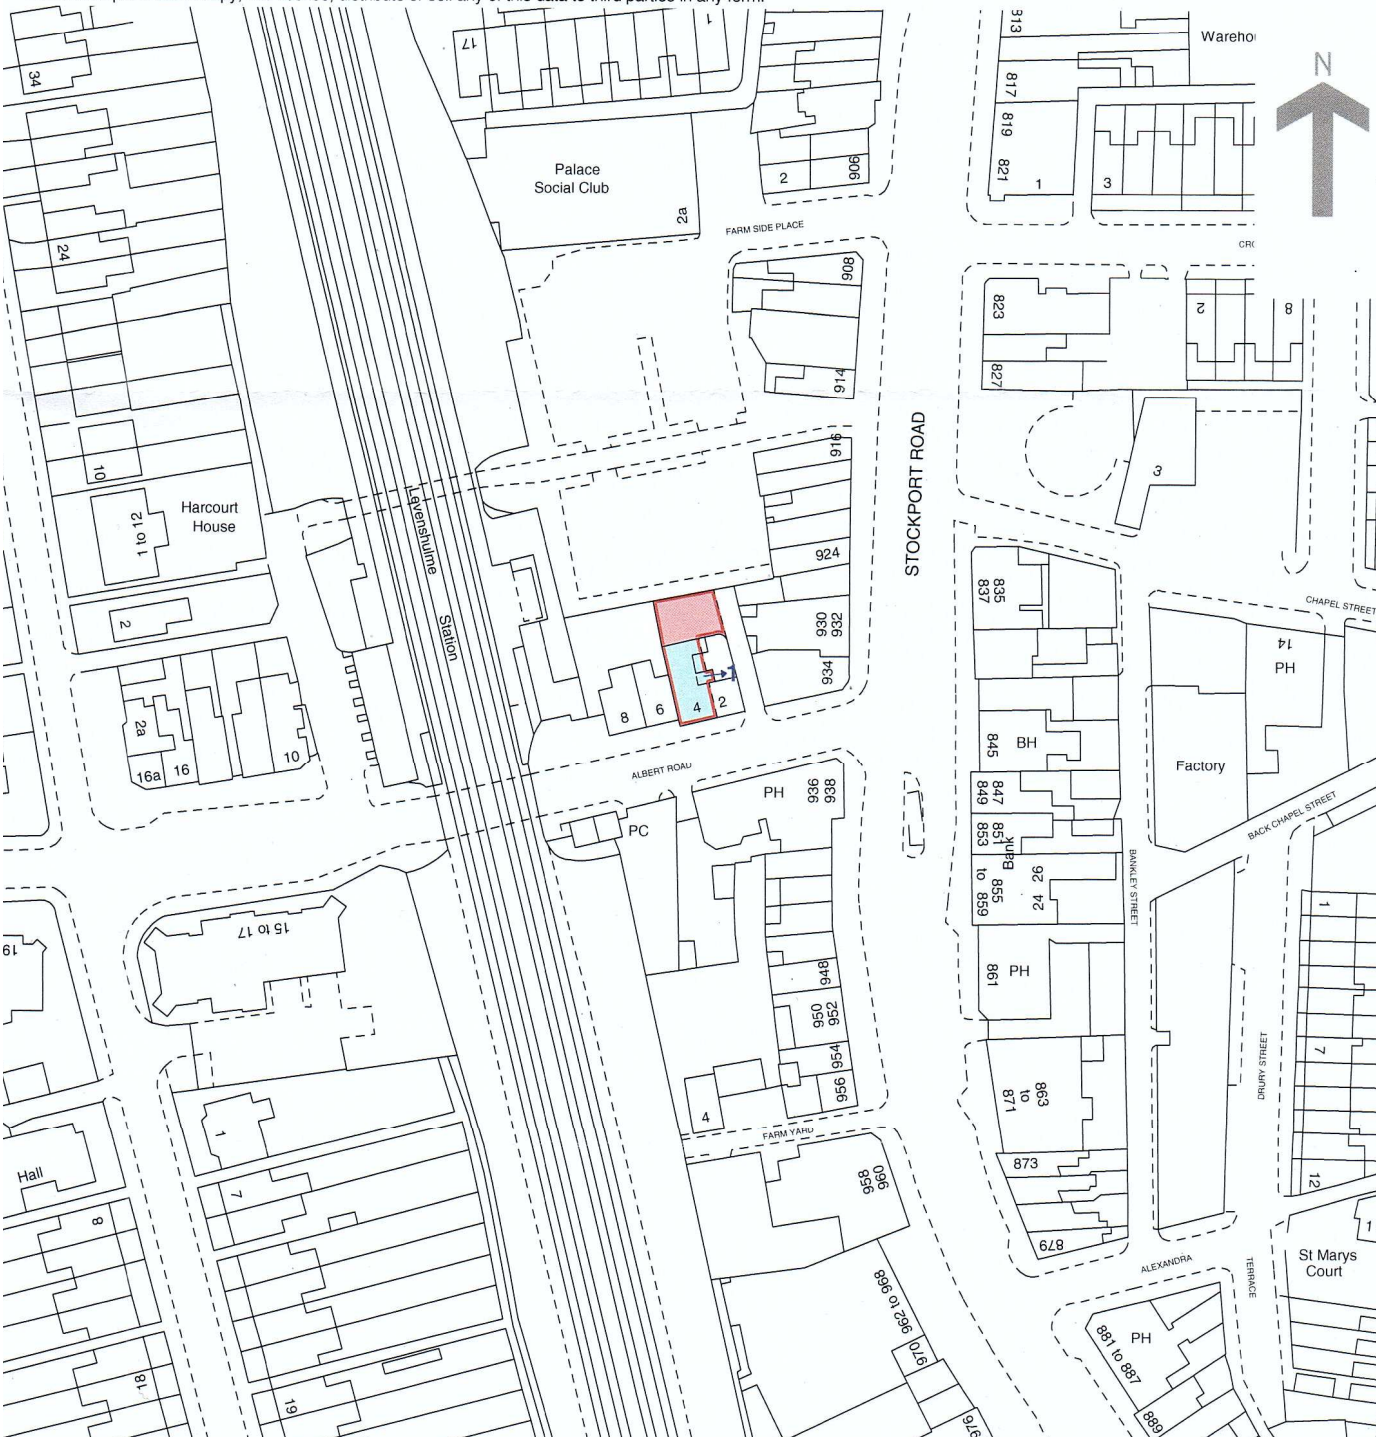

LOCATION PLAN
SCALE: 1250

This drawing must not be reproduced without permission from NM Architectural Services LTD. DO NOT scale of this drawing. All Dimensions are to be checked on site by the contractor/sub contractor. Any discrepancies to be reported to NM Architectural services LTD.

Client Name: Client: Mr S Shah	Drawing Title: Location Plan	Project Type: Change of Use (1st Floor ONLY)			Check By: MN	Date: 22.01.2022	Revision Notes:	
Project Address: 4 Albert Road, Levenshulme Manchester, M19 3PJ	Drawing Type: Planning Submission	Dwg No:	SSB-000	Scale:	1:100	Rev: -		