


Sketch plan

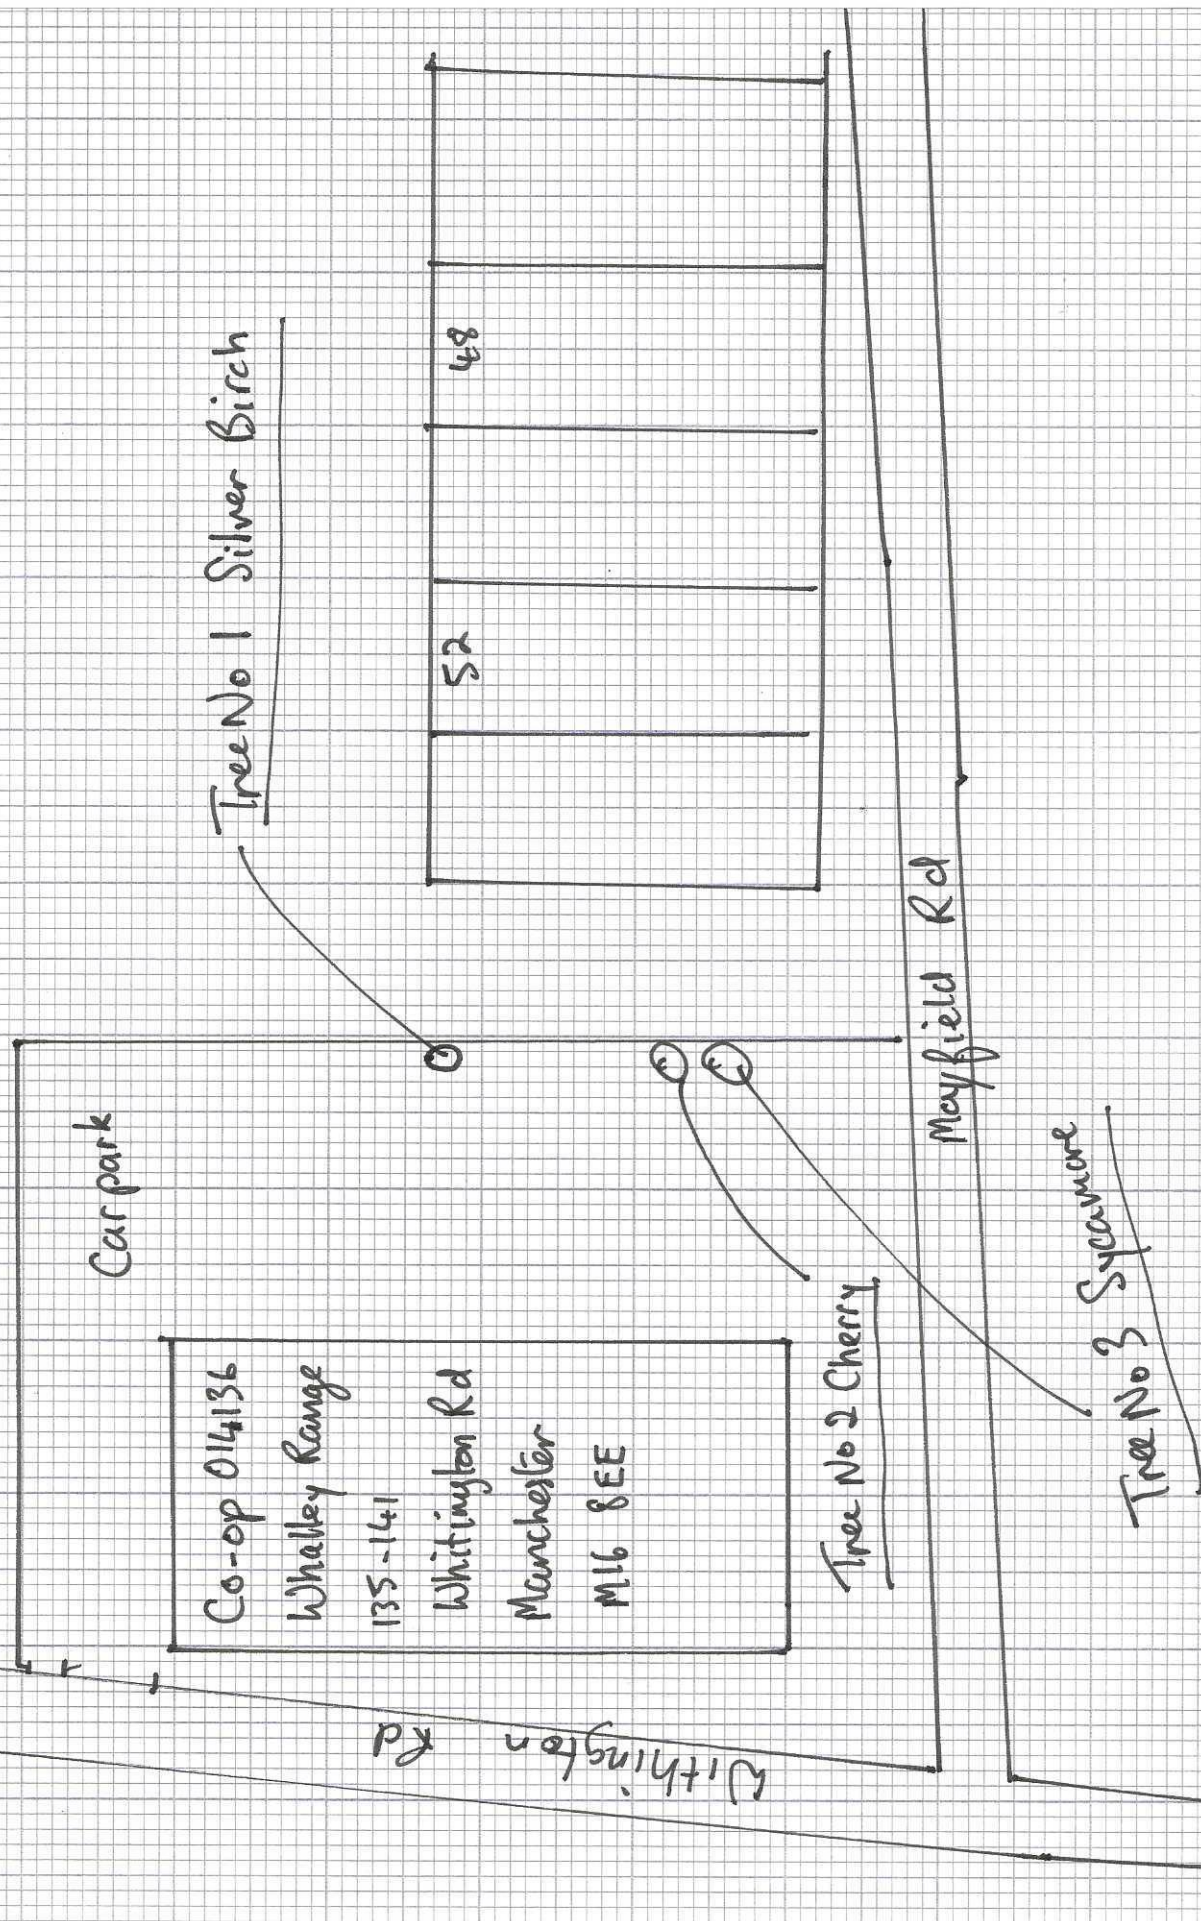

Co-op 014136
Whalley Range
135-141
Whittington Rd
Manchester
M16 8EE

Tree No 2 Cherry

Tree No 1 Silver Birch

Tree No 3 Sycamore

Car park

Whittington Rd

Mayfield Rd

48

52