



**Revision 02**  
Alterations to string course stones S.02, S.03, S.06 and S.07 omitted. String course stones S.01, S.02, S.03, S.06 and S.07 to be replaced. Increase in length of replacement stone S.08 to be omitted with like for like replacement substituted. 40mm to be cut off end of S.04 with length of S.03 adjusted. Stones 3.01 and 4.06 to be replaced. Damaged sections of stones 3.04, 3.05 and 3.08 to be cut off. New stone 3.04a added and length of new stone 3.07 increased. Cramp locations to moved from top of string course to top of course 2 and new cramps added to top of course 4 and across feathers.

**Revision 01**  
Drawing updated to construction status following validation survey

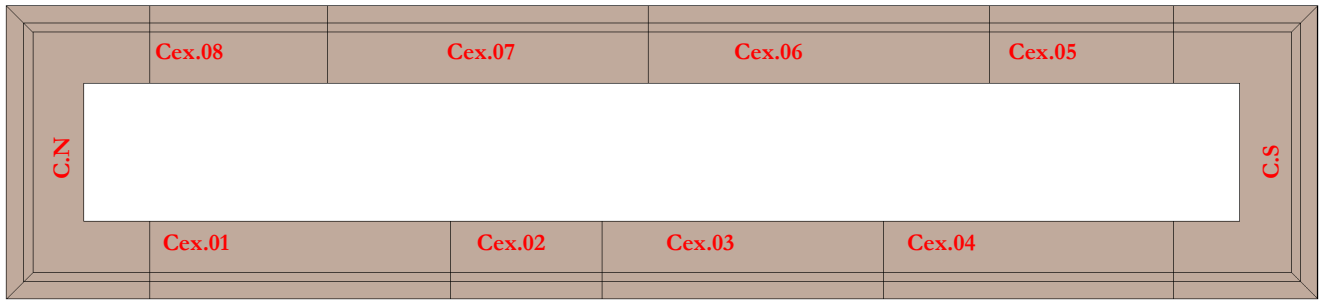

CS28 - Existing Plan  
1 : 20

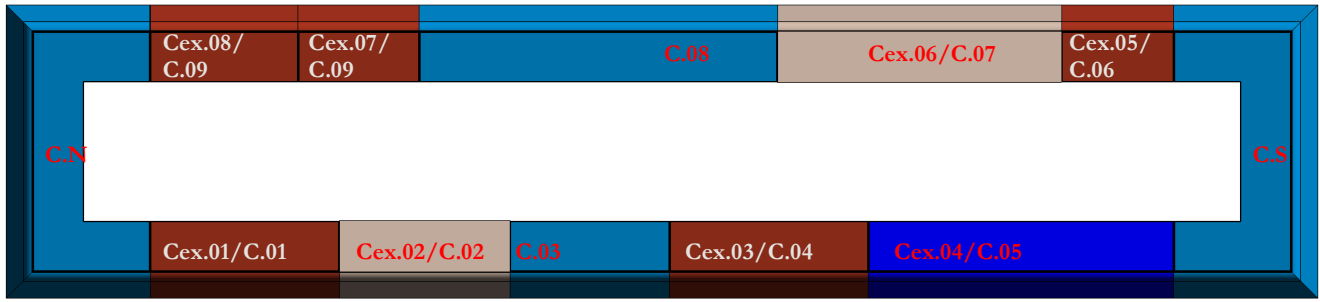


CS28 - Proposed Plan  
1 : 20

| Scale Bars to be used as guidance only - refer to sheet size below |    |      |      |       |       |    |  |  |  |
|--------------------------------------------------------------------|----|------|------|-------|-------|----|--|--|--|
| 1:100                                                              | mm | 1000 | 3000 | 5000  | 7000  |    |  |  |  |
| 1:200                                                              | mm | 5000 | 8000 | 12000 | 16000 |    |  |  |  |
| 1:500                                                              | M  | 5    | 15   | 25    | 35    |    |  |  |  |
| 1:1250                                                             | M  | 10   | 30   | 50    | 70    | 90 |  |  |  |

**Notes:**  
Drawings are based on survey data and may not accurately represent what is physically present.  
Do not scale from this drawing. All dimensions are to be verified on site before proceeding with the work.  
All dimensions are in millimeters unless noted otherwise.  
Purcell shall be notified in writing of any discrepancies.

**Key Plan**

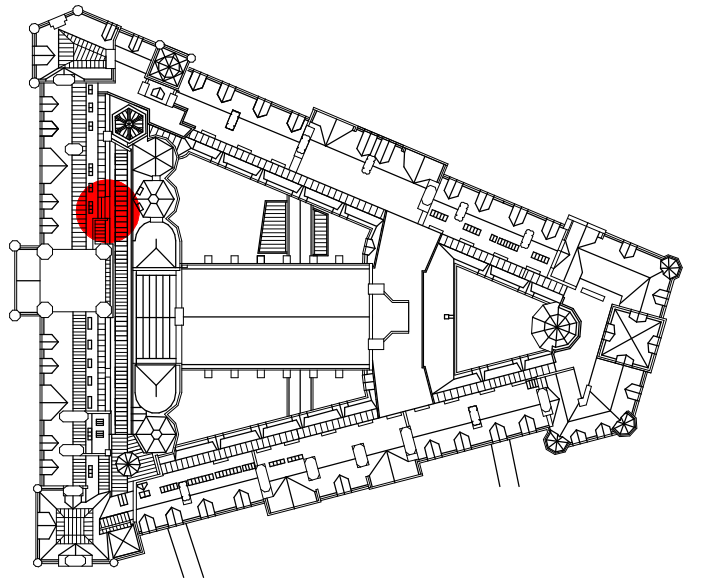

**KEY**

- 05.04 Existing stone and reference number
- 05.04 Existing stone to be adjusted and retained.
- 05.04 Existing eroded or damaged stone to be reused after cutting to new size
- 05.04 = R3.03 Existing stone cut to new size and used to replace damaged or eroded stone.
- 05.04 New stone like for like replacement of existing
- 05.04 New stone new size to suit location following adjustment of existing stones  
Stone number  
Course number  
(from top down)
- Descalce stone as NBS clause C41.456
- Redress stone as NBS clause C41.459
- Proposed extent of dismantling and rebuild
- Remove metal fixing and fill hole as NBS reference C41.411
- Mortar repair as NBS reference C41.518
- Replace eroded terracotta bricks as NBS clause C41.276
- Replacement cramps between stones as NBS reference C41.282
- Replacement cramps between stones as NBS reference C41.285
- Replacement cramps across feathers as NBS reference C41.283
- Replace terracotta pot with new pot to match existing

**NOTES**


Refer to NBS reference C41.321 for rebuilding chimneys.  
Sections of chimney that are not rebuilt are to be repointed as NBS reference C41.821 with brick sections repointed as reference C41.822  
The whole chimney is to be repointed as NBS reference C41.805

|    |            |    |    |                            |
|----|------------|----|----|----------------------------|
| 02 | 09/07/2021 | GR | TK | See note in revision cloud |
| 01 | 27/05/2021 | GR | TK | See note in revision cloud |
| -  | 28/05/2019 | GR | SK | First Issue                |

| ISSUE | DATE | APPROVED | DRAWN | DESCRIPTION |
|-------|------|----------|-------|-------------|
|-------|------|----------|-------|-------------|


Project Office, Room 308, Town Hall, MANCHESTER M60 2L1  
+44 (0) 7970 097 432  
www.purcelluk.com

CS28 North  
1 : 20

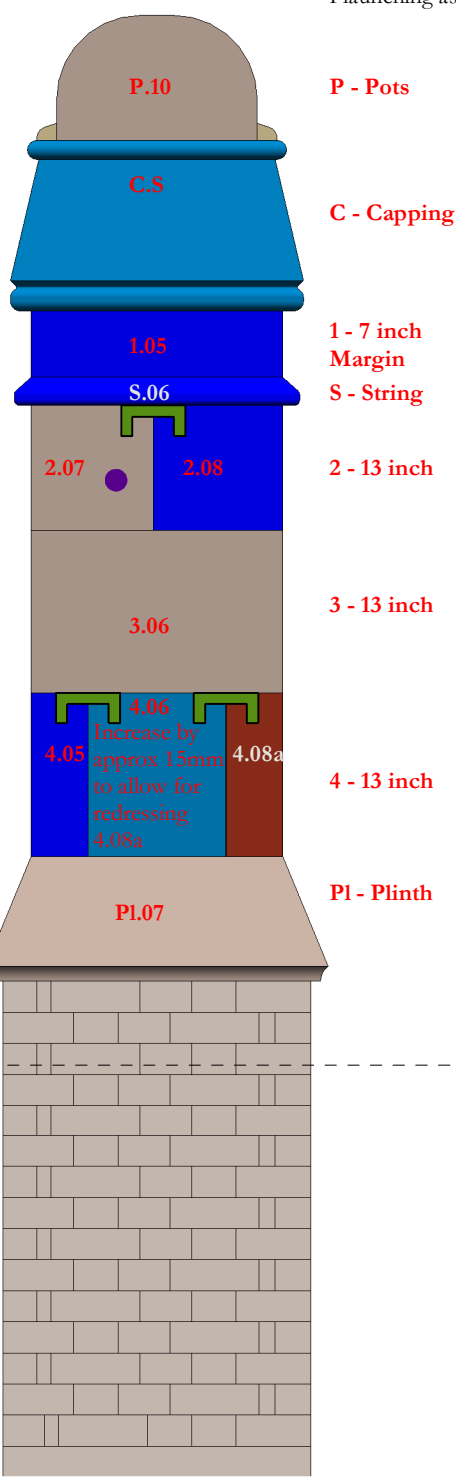

CS28 South  
1 : 20

CS28 West  
1 : 20

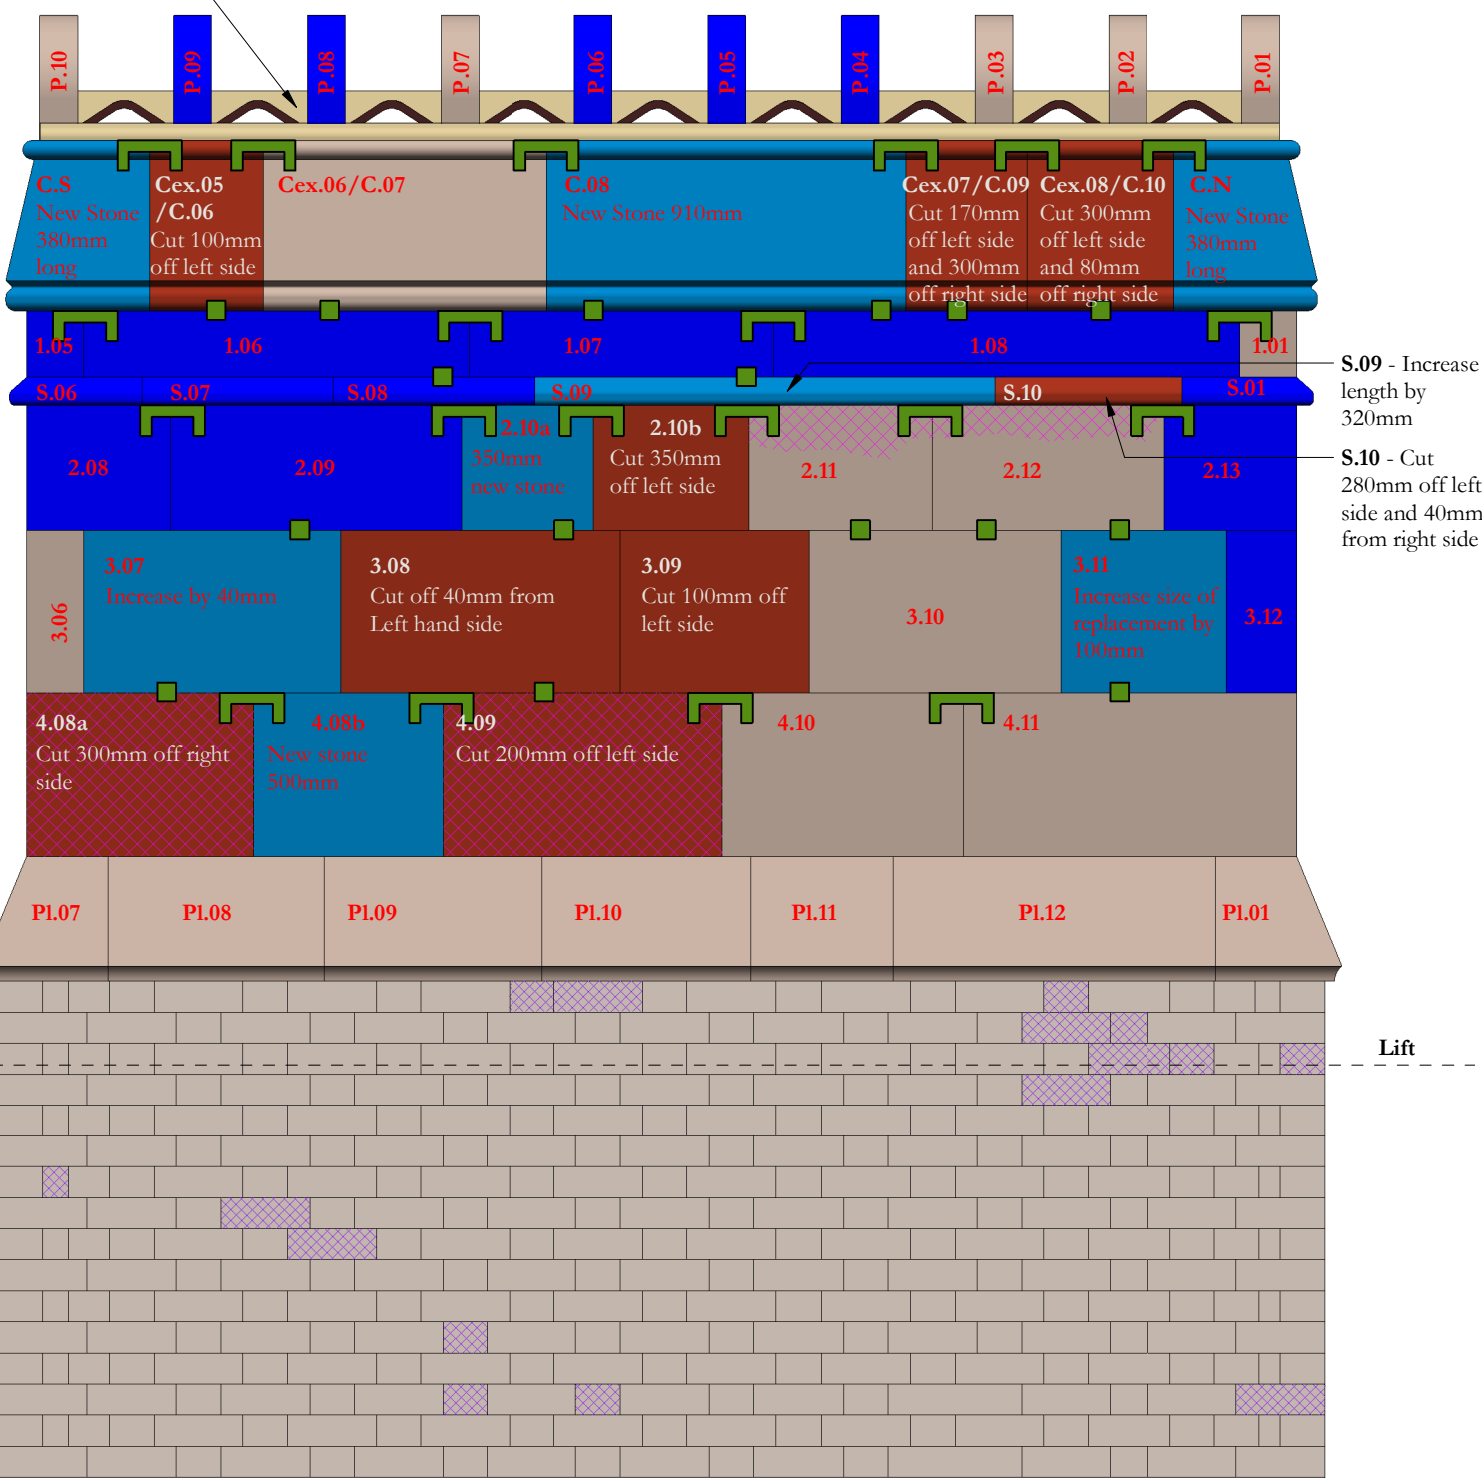

CS28 East  
1 : 20