


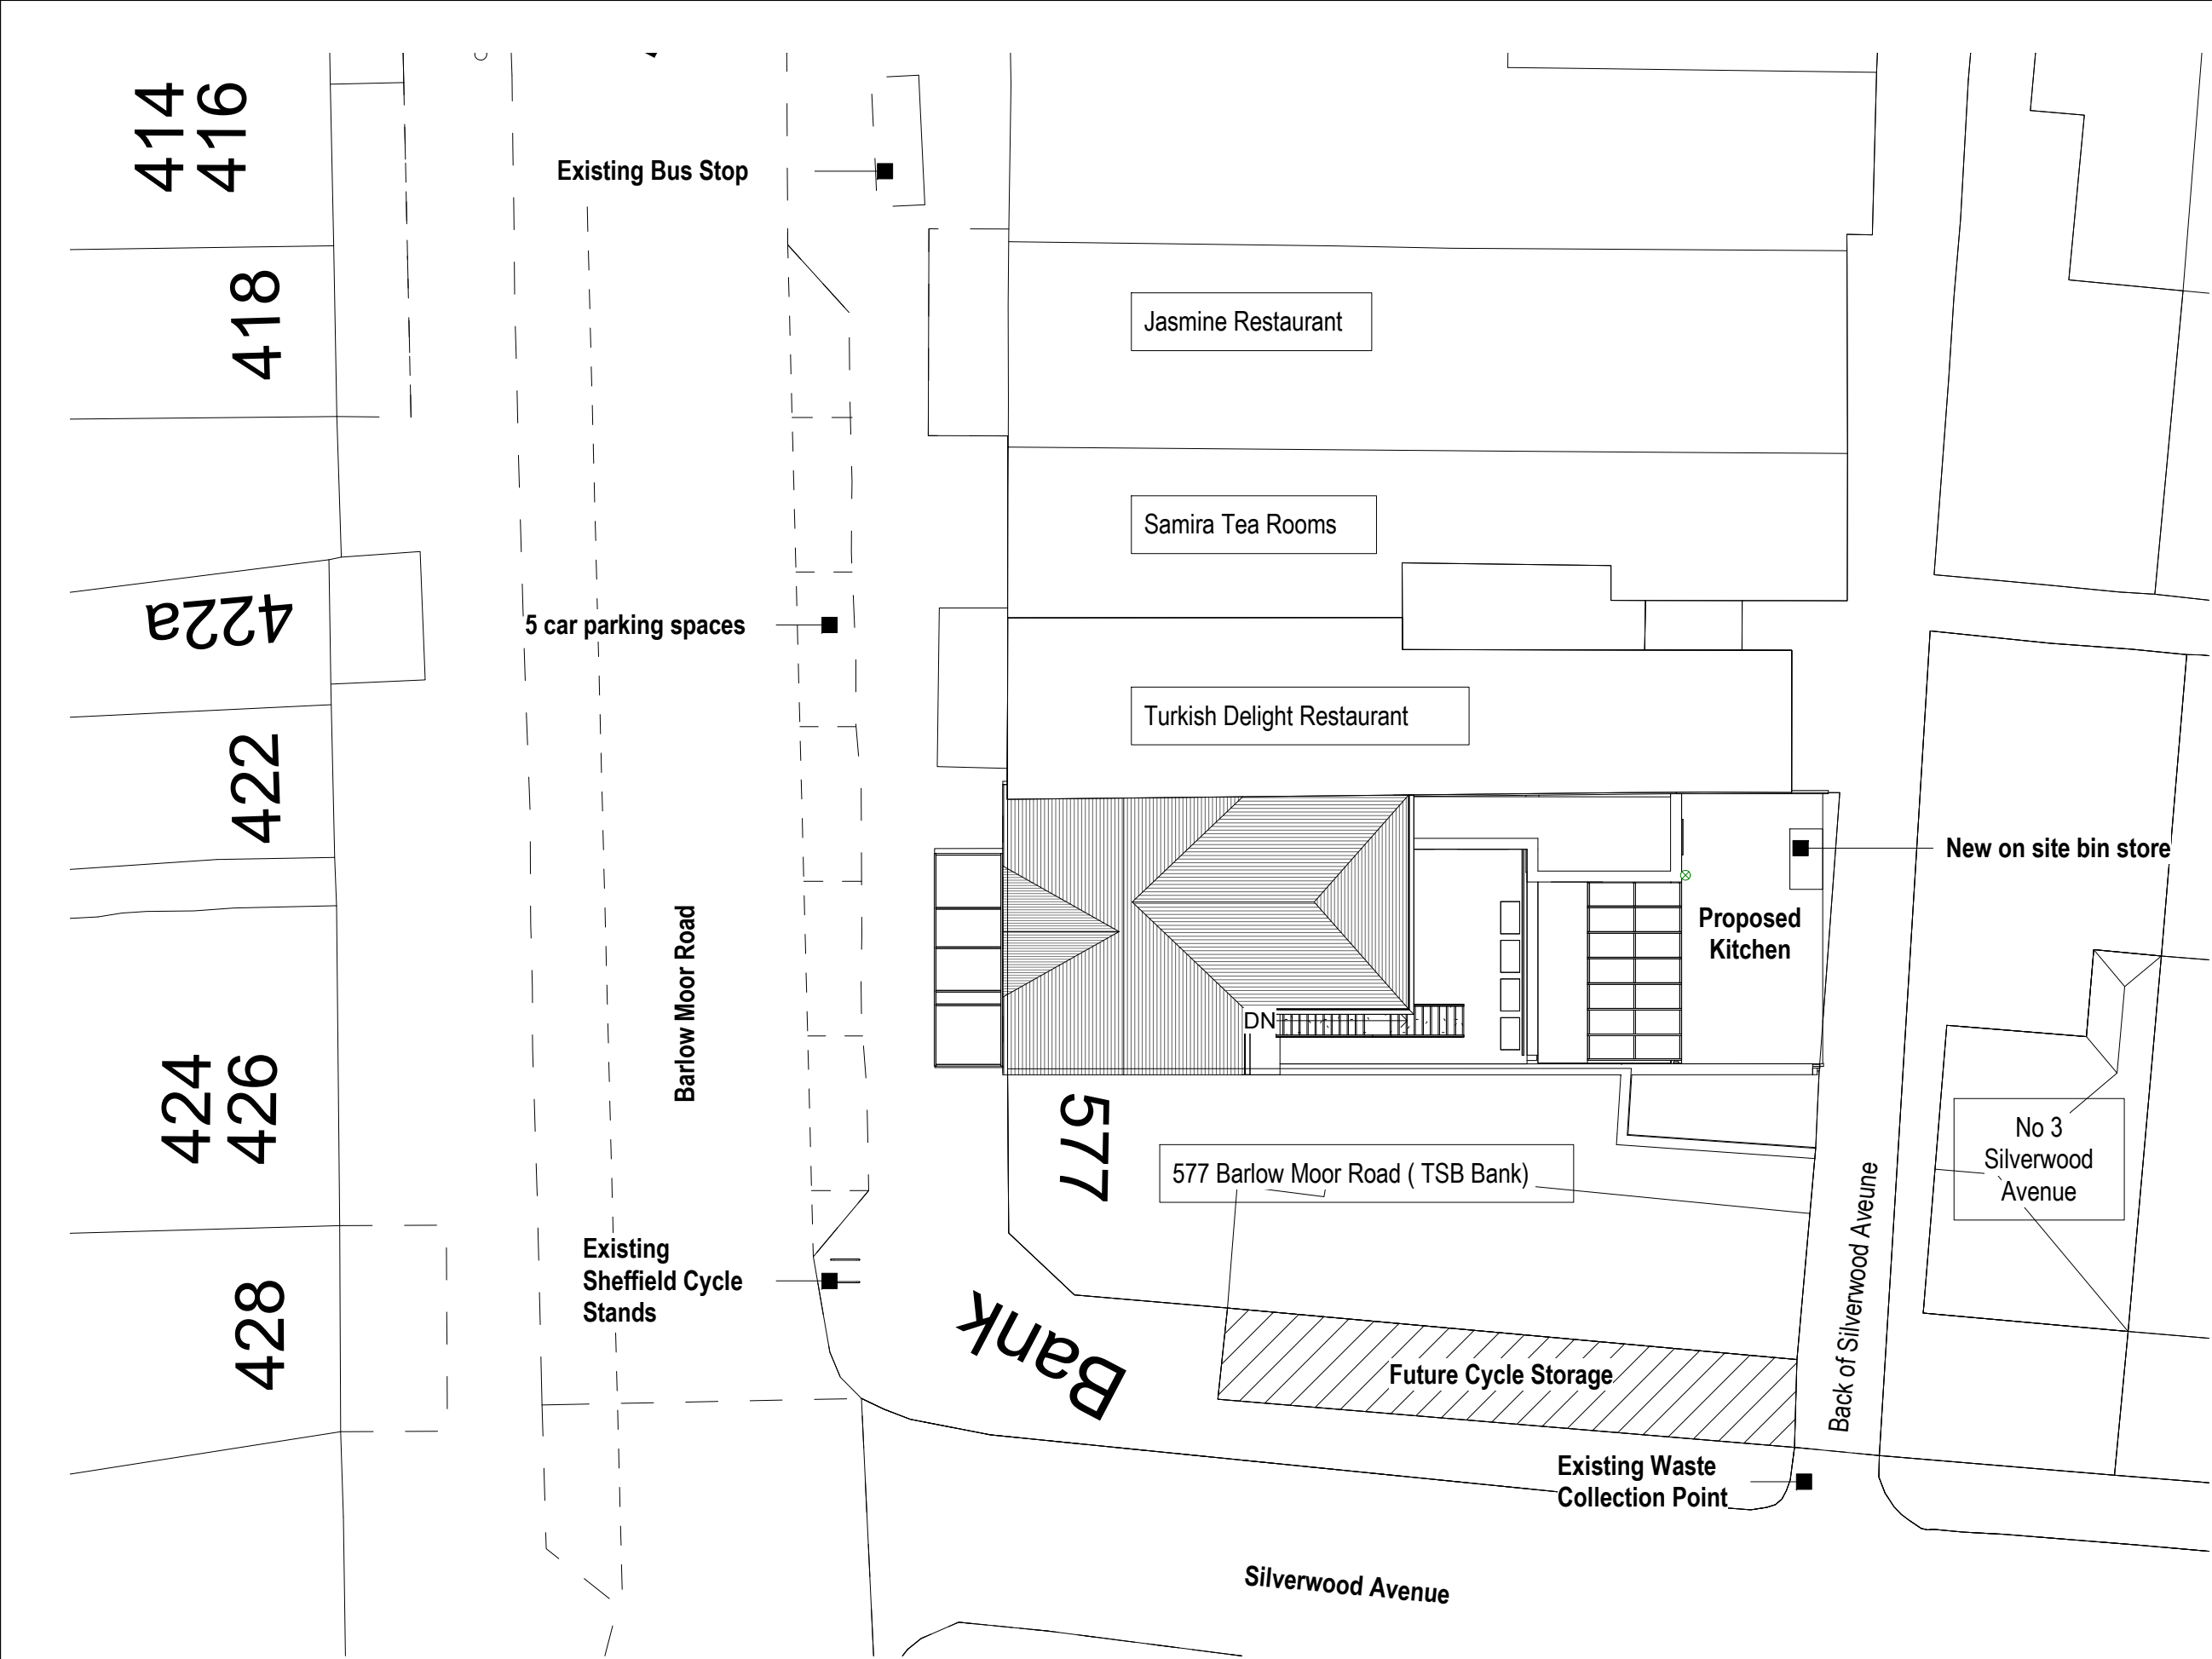

NOTES:

This drawing is not a working drawing, and is only for the purpose of the following:-

- A - Planning Submission
- B - Building Regulations Submission

The main contractor is responsible for informing the lead designer of any discrepancy on, or between, this drawing and any other relevant document.

All existing walls, foundations and lintels or other structural items are to be confirmed load bearing and adequate for increased loading where relevant prior to work commencing.

Any existing walls to be removed are to be confirmed non - loadbearing prior to removal.

Boundaries, angles, and dimensions are to be checked by the main contractor prior to work commencing.

Written dimensions only to be used from this drawing. If in doubt consult the lead designer for clarification.

1

Transport Strategy
1 : 200

M83	
Client	
Chula Ltd	
Project Title	
575 Barlow Moor Road, Chorlton-cum-Hardy, Manchester M21 8AE	
Drawing Title	
Proposed Transport Strategy	
Drawing No.	Rev
P11	
Scale @ A3	Date
1 : 200	
Created By	Planning
Check By	Building Control
	Client
	Search
	Information
This drawing and the copyright design rights and all other intellectual property rights in it belong to M83 Associates Ltd. No licence or assignment of any such rights is granted hereunder. This drawing is not to be copied or designed in a third party without written permission.	