



Property Address:
22 Newcliffe Road, M9 6LB

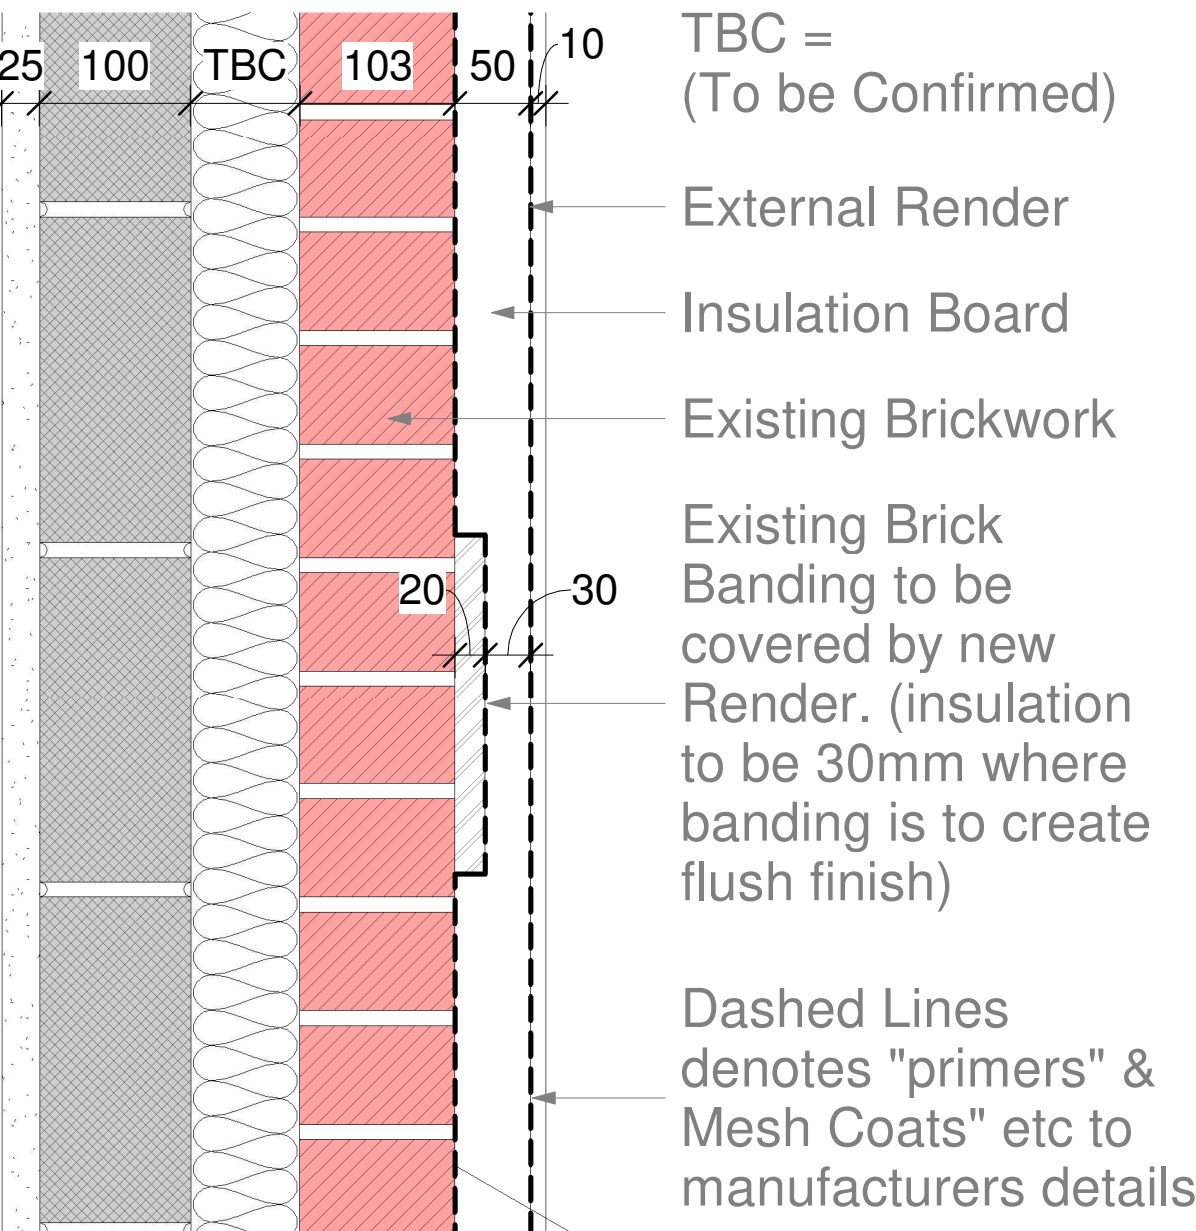

Proposed Render Detailed Section
Scale 1 : 5 @ A1




Example of
Stone Cladding

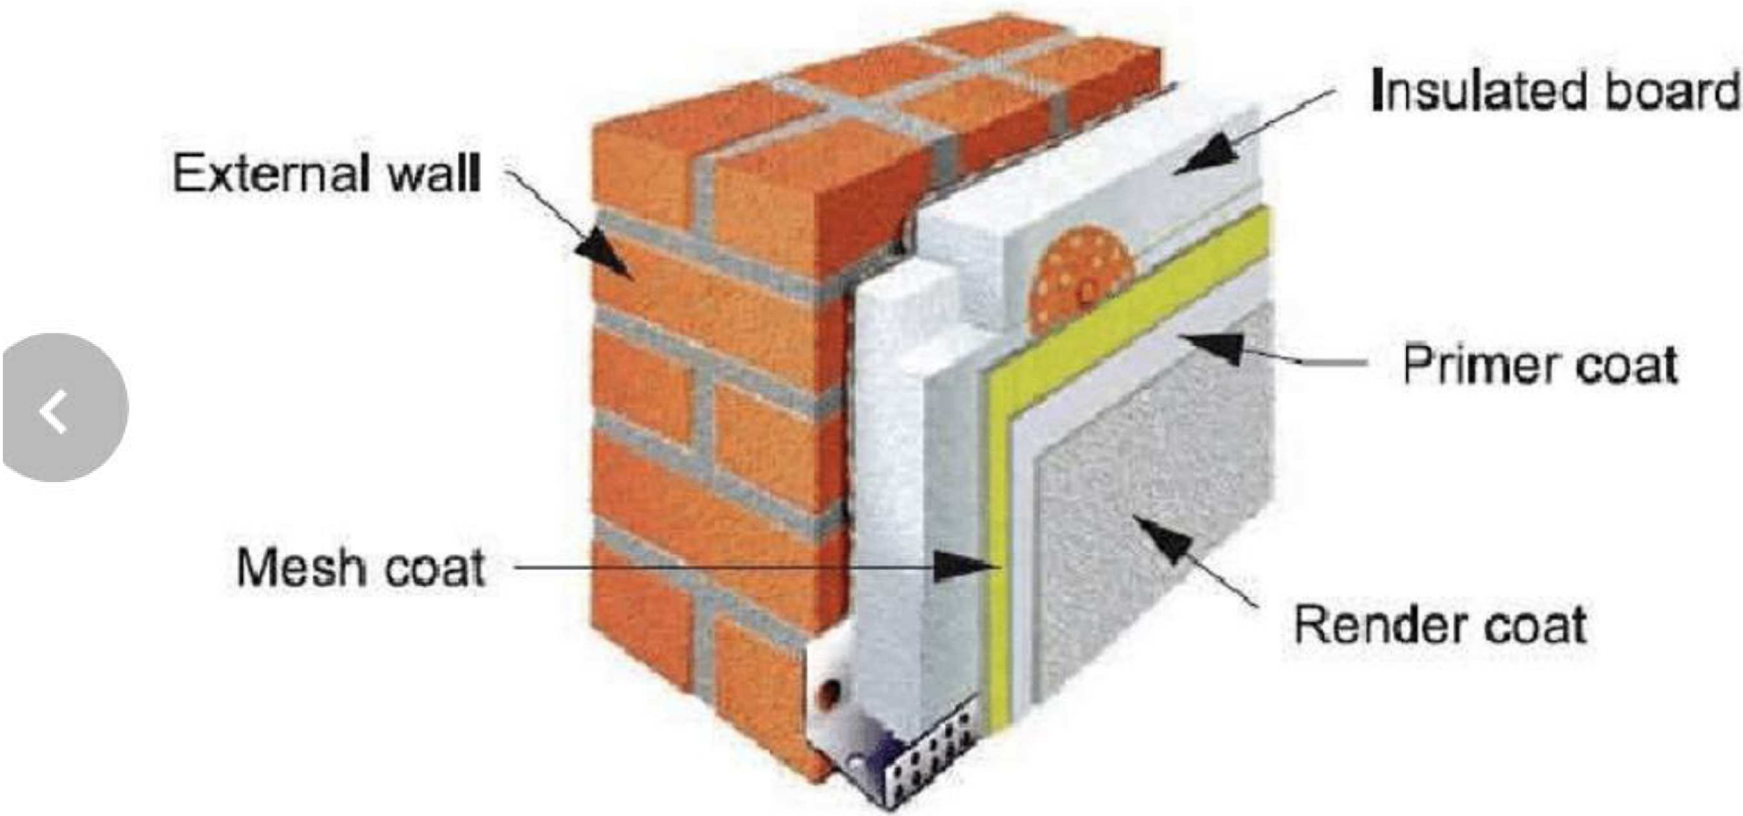


External wall insulation



Example pictures

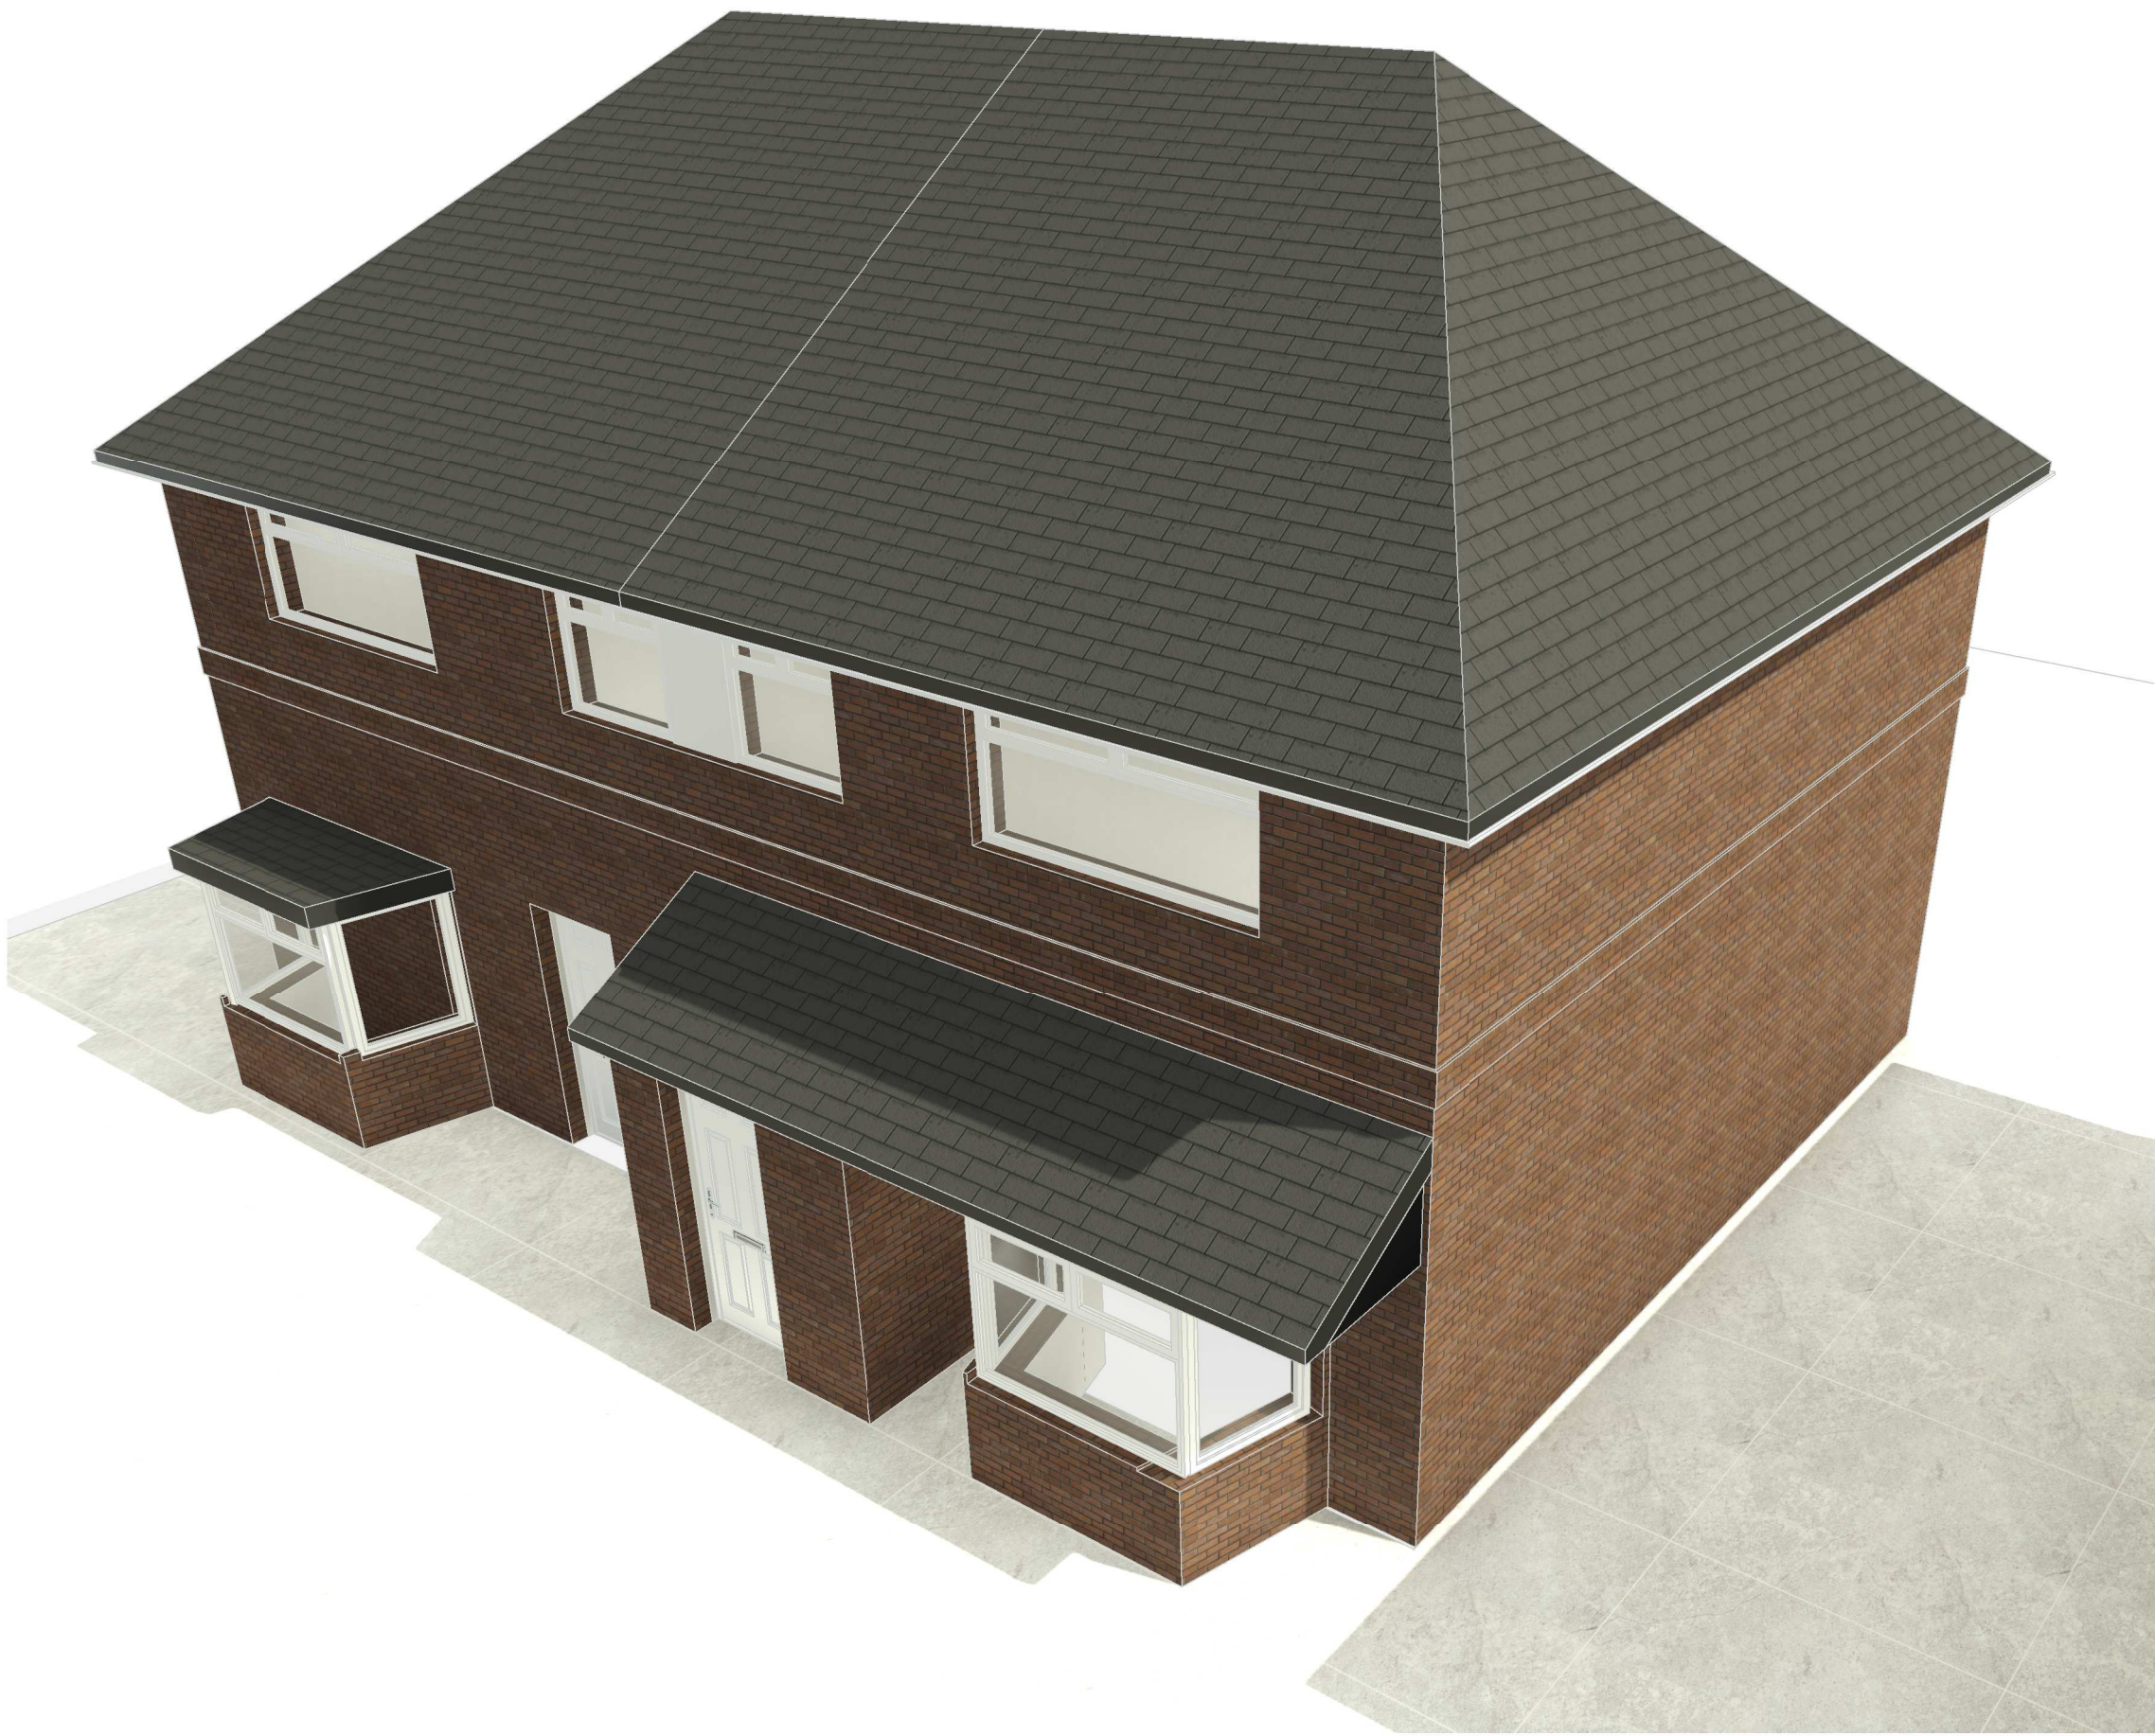

Existing House (Without Render)

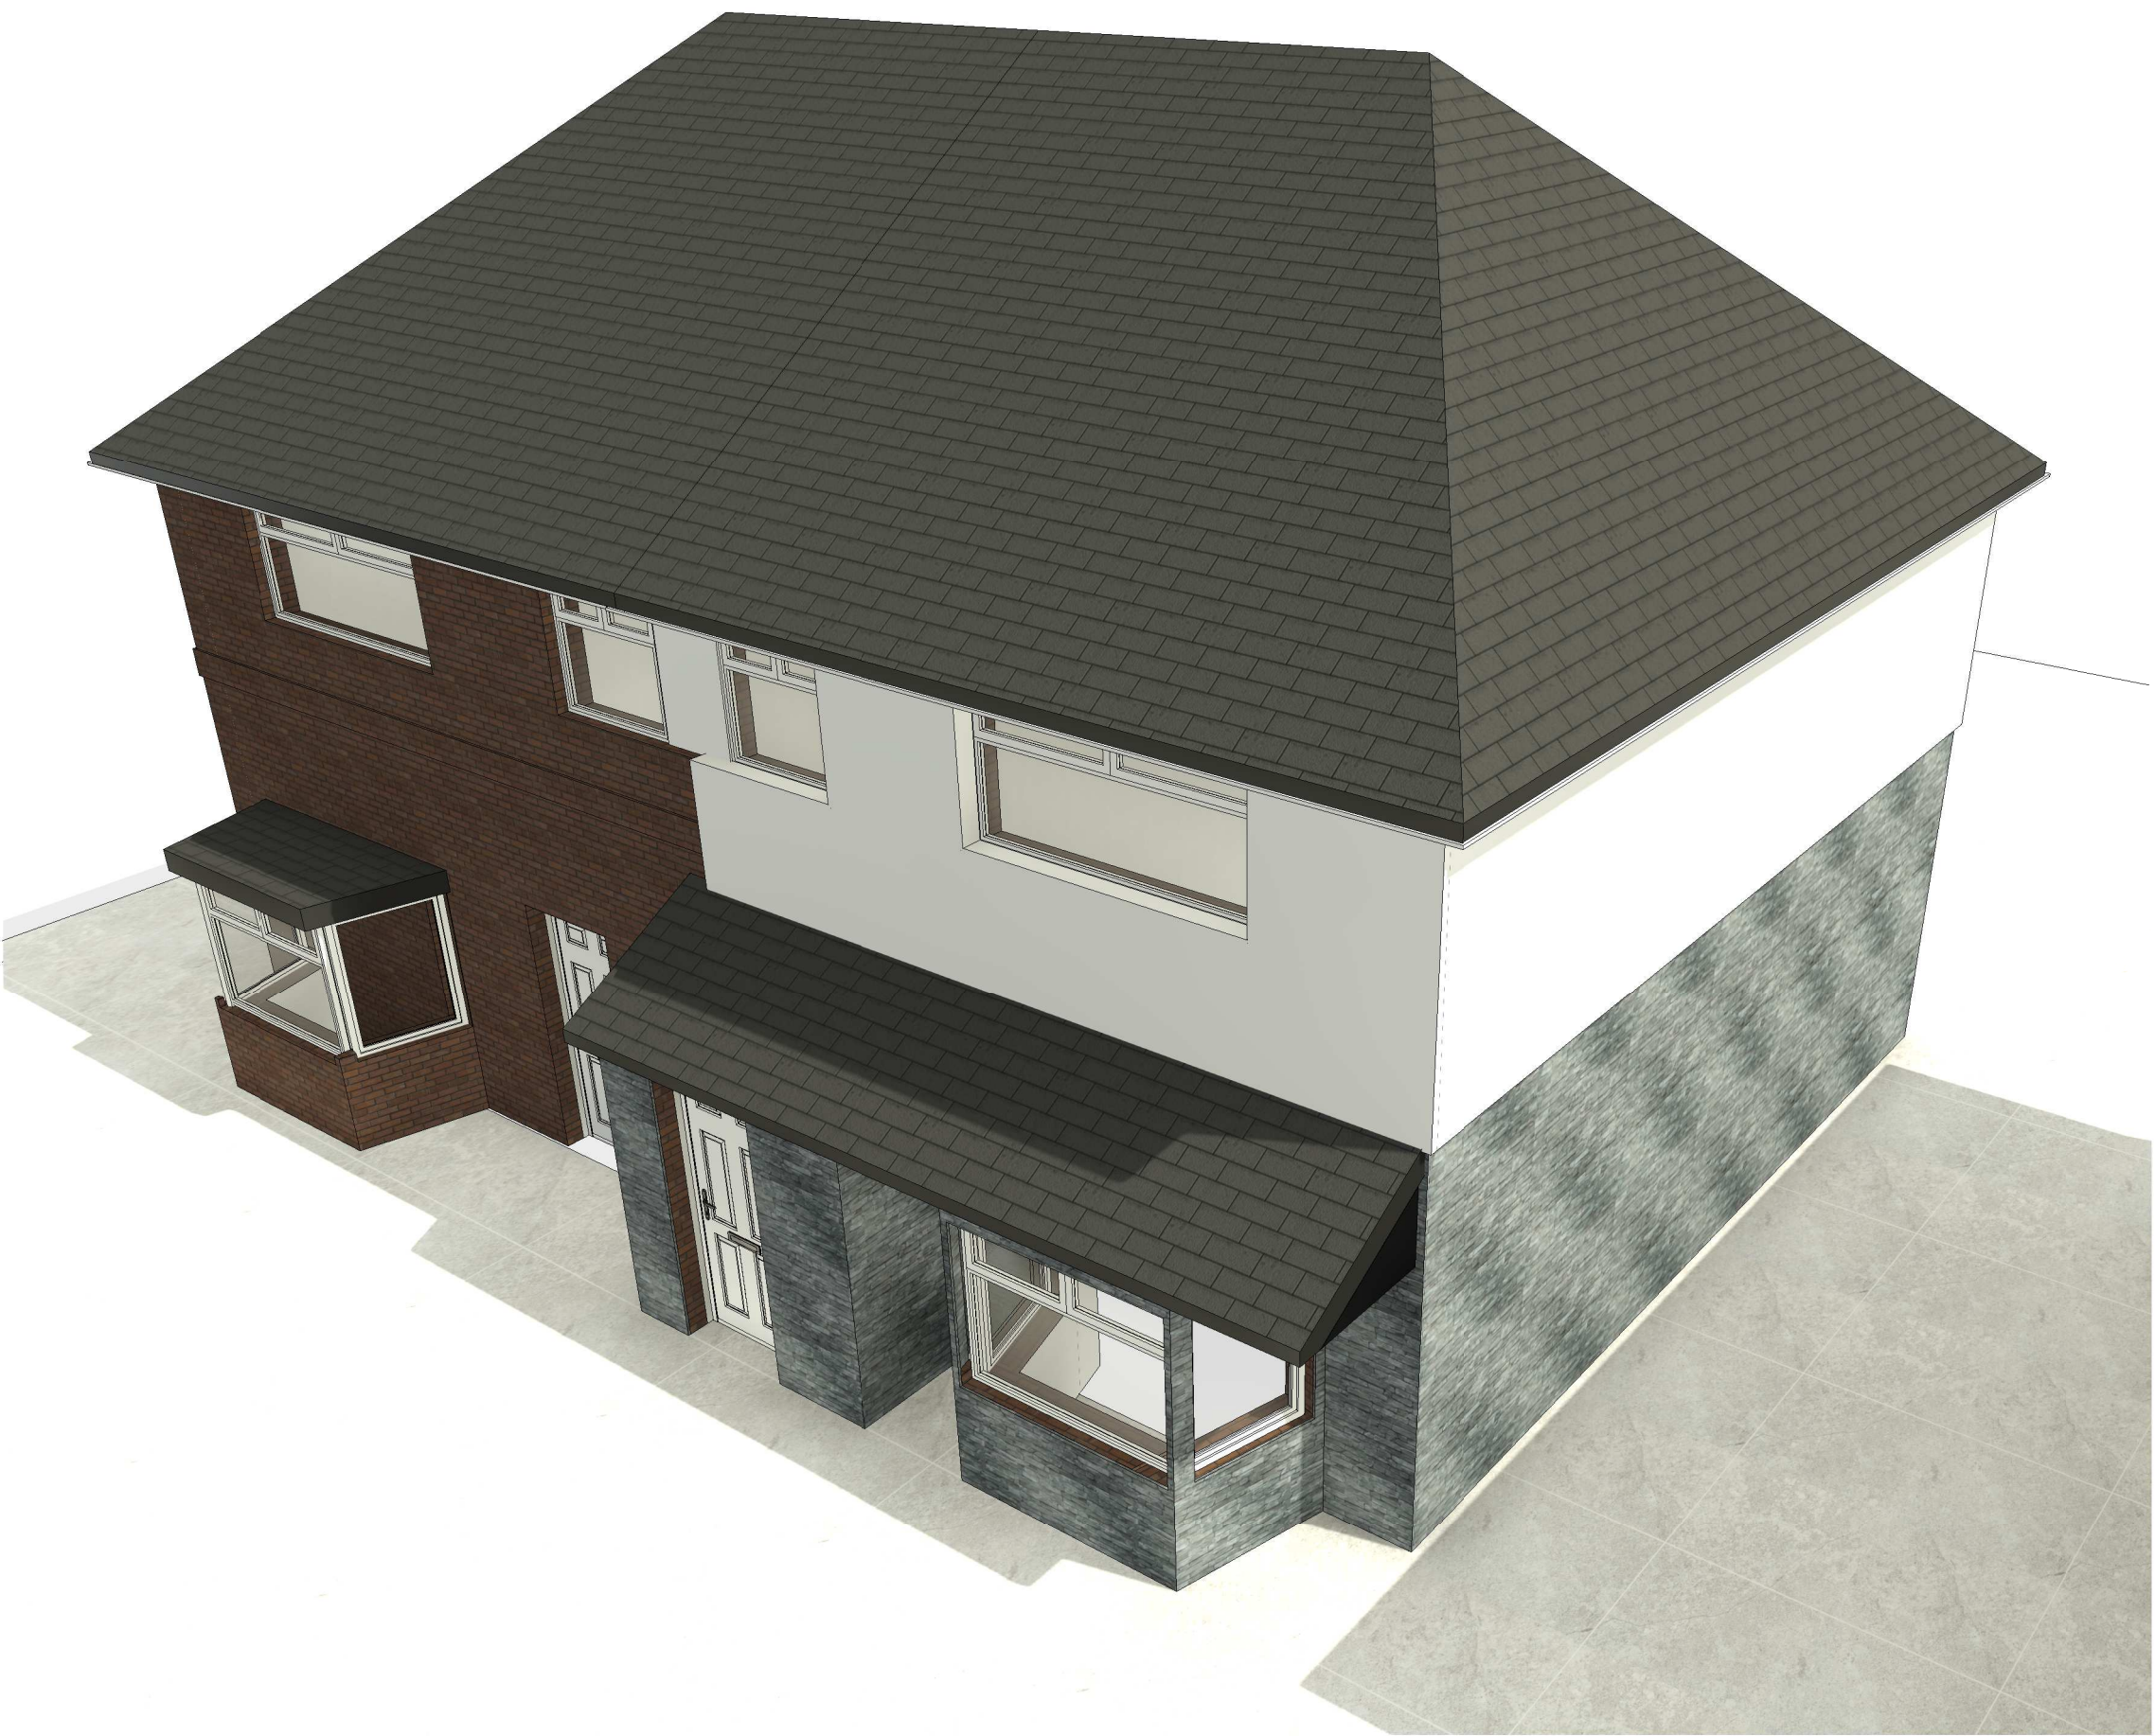

Proposed House (With Render)

Copyright of NOVUS HAUS
Do not Scale from Drawings
All Dimensions are to be checked on site
Any Discrepancies are to be reported
immediately to the Architect or Main
Contractor

P2	23/03/2022	Slight amendments after consultation with planer	GN
P1	07/02/2022	First Issue	GN

Rev	Date	Description	By / Chkd
Revision Schedule			

Status	
Planning	

Proposed Rendering

NH-MN-220128-PL-001	Scale A1: 1:5 (A4: 1:10)
Project Name: External Render	Drawn by: GN
Project no: NH-MN-220128	Date: 23/03/2022
	Rev: P2



Contact us:
info@nhhome.co.uk
www.nhhome.co.uk
07710557834