

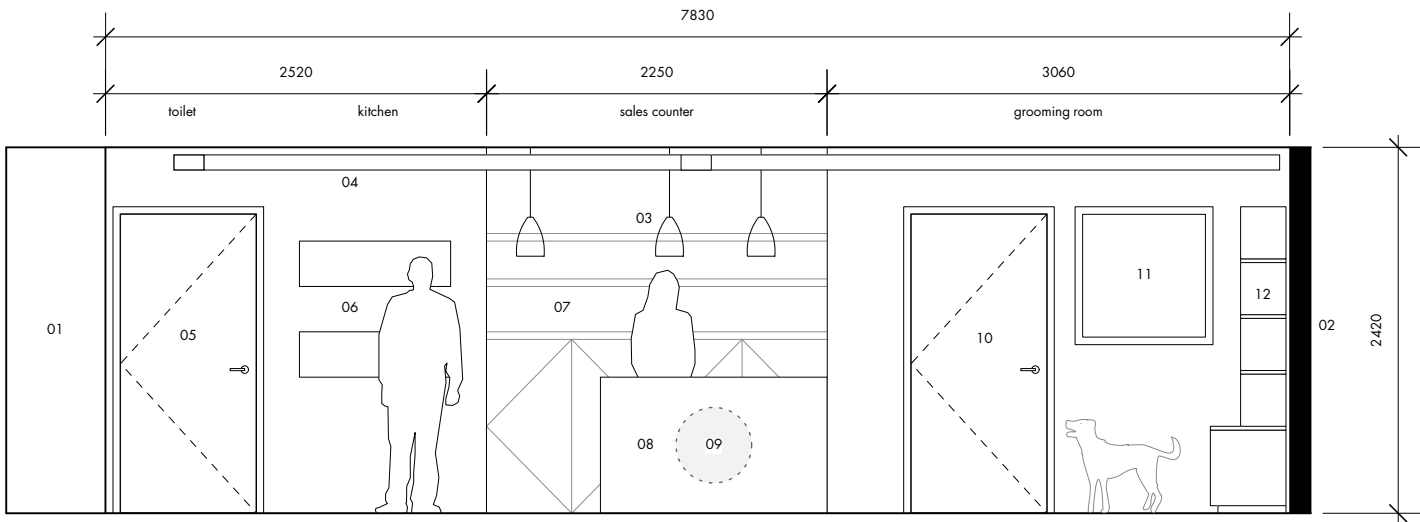


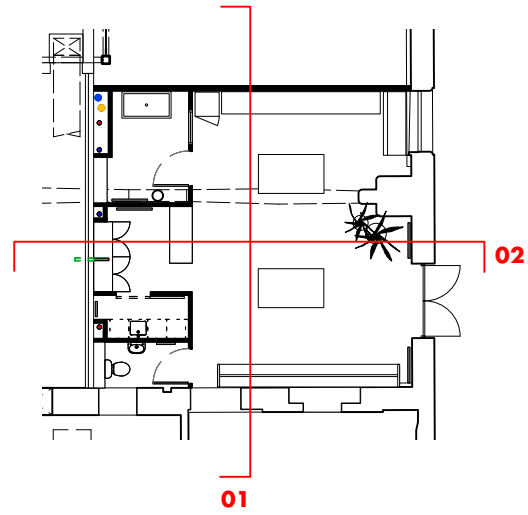

proposed section 01

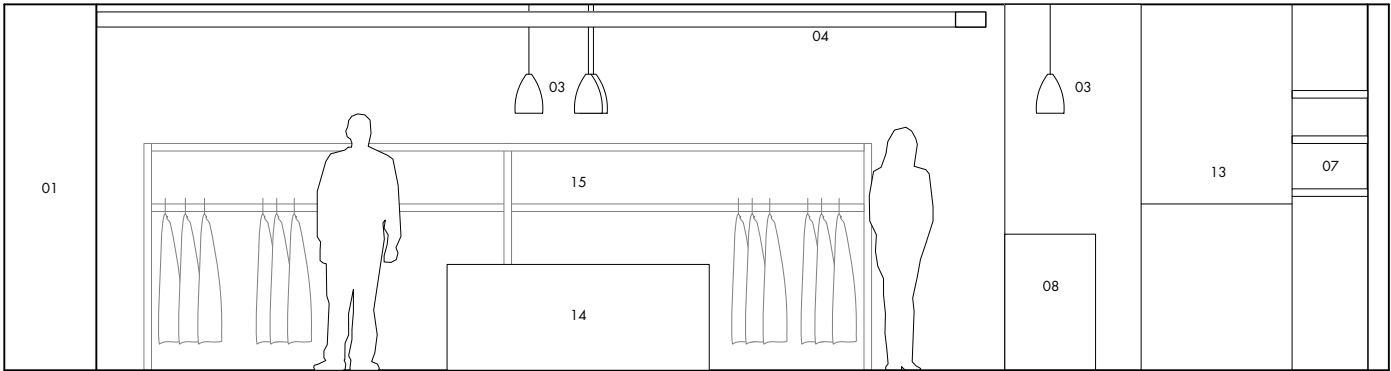

proposed section 02

- 01 existing brickwork wall
- 02 existing plasterboard wall
- 03 pendant lighting
- 04 high level extract ductwork
 - metal box section ducting
 - fixings into plasterboard soffit
- 05 toilet door
- 06 shelving
- 07 storage/shelving unit
- 08 sales counter
- 09 illuminated signage
- 10 grooming room
- 11 viewing window
- 12 display unit
- 13 kitchen
- 14 display table
- 15 display rail

0 0.5m 1m 1.5m 2m 2.5m
1:50 @ a3 scale bar measuring 5cm

shedkm
project **kampus listed**
client **mount anvil**
drawing number **G4.1.2 SK07**
scale **1:50 @ a3**
status **listed building application**
barkside • internal elevations

+44 (0)151 709 8211
+44 (0)207 253 8881