


- NOTES
- DO NOT SCALE FROM THIS DRAWING.
 - ALL DIMENSIONS MUST BE CHECKED ON SITE.
 - ALL RIGHTS RESERVED, NO REPRODUCTION IN ANY MATERIAL FORM IS PERMITTED WITHOUT CONSENT.
 - THIS DRAWING IS COPYRIGHT OF CUMMING-GROUP

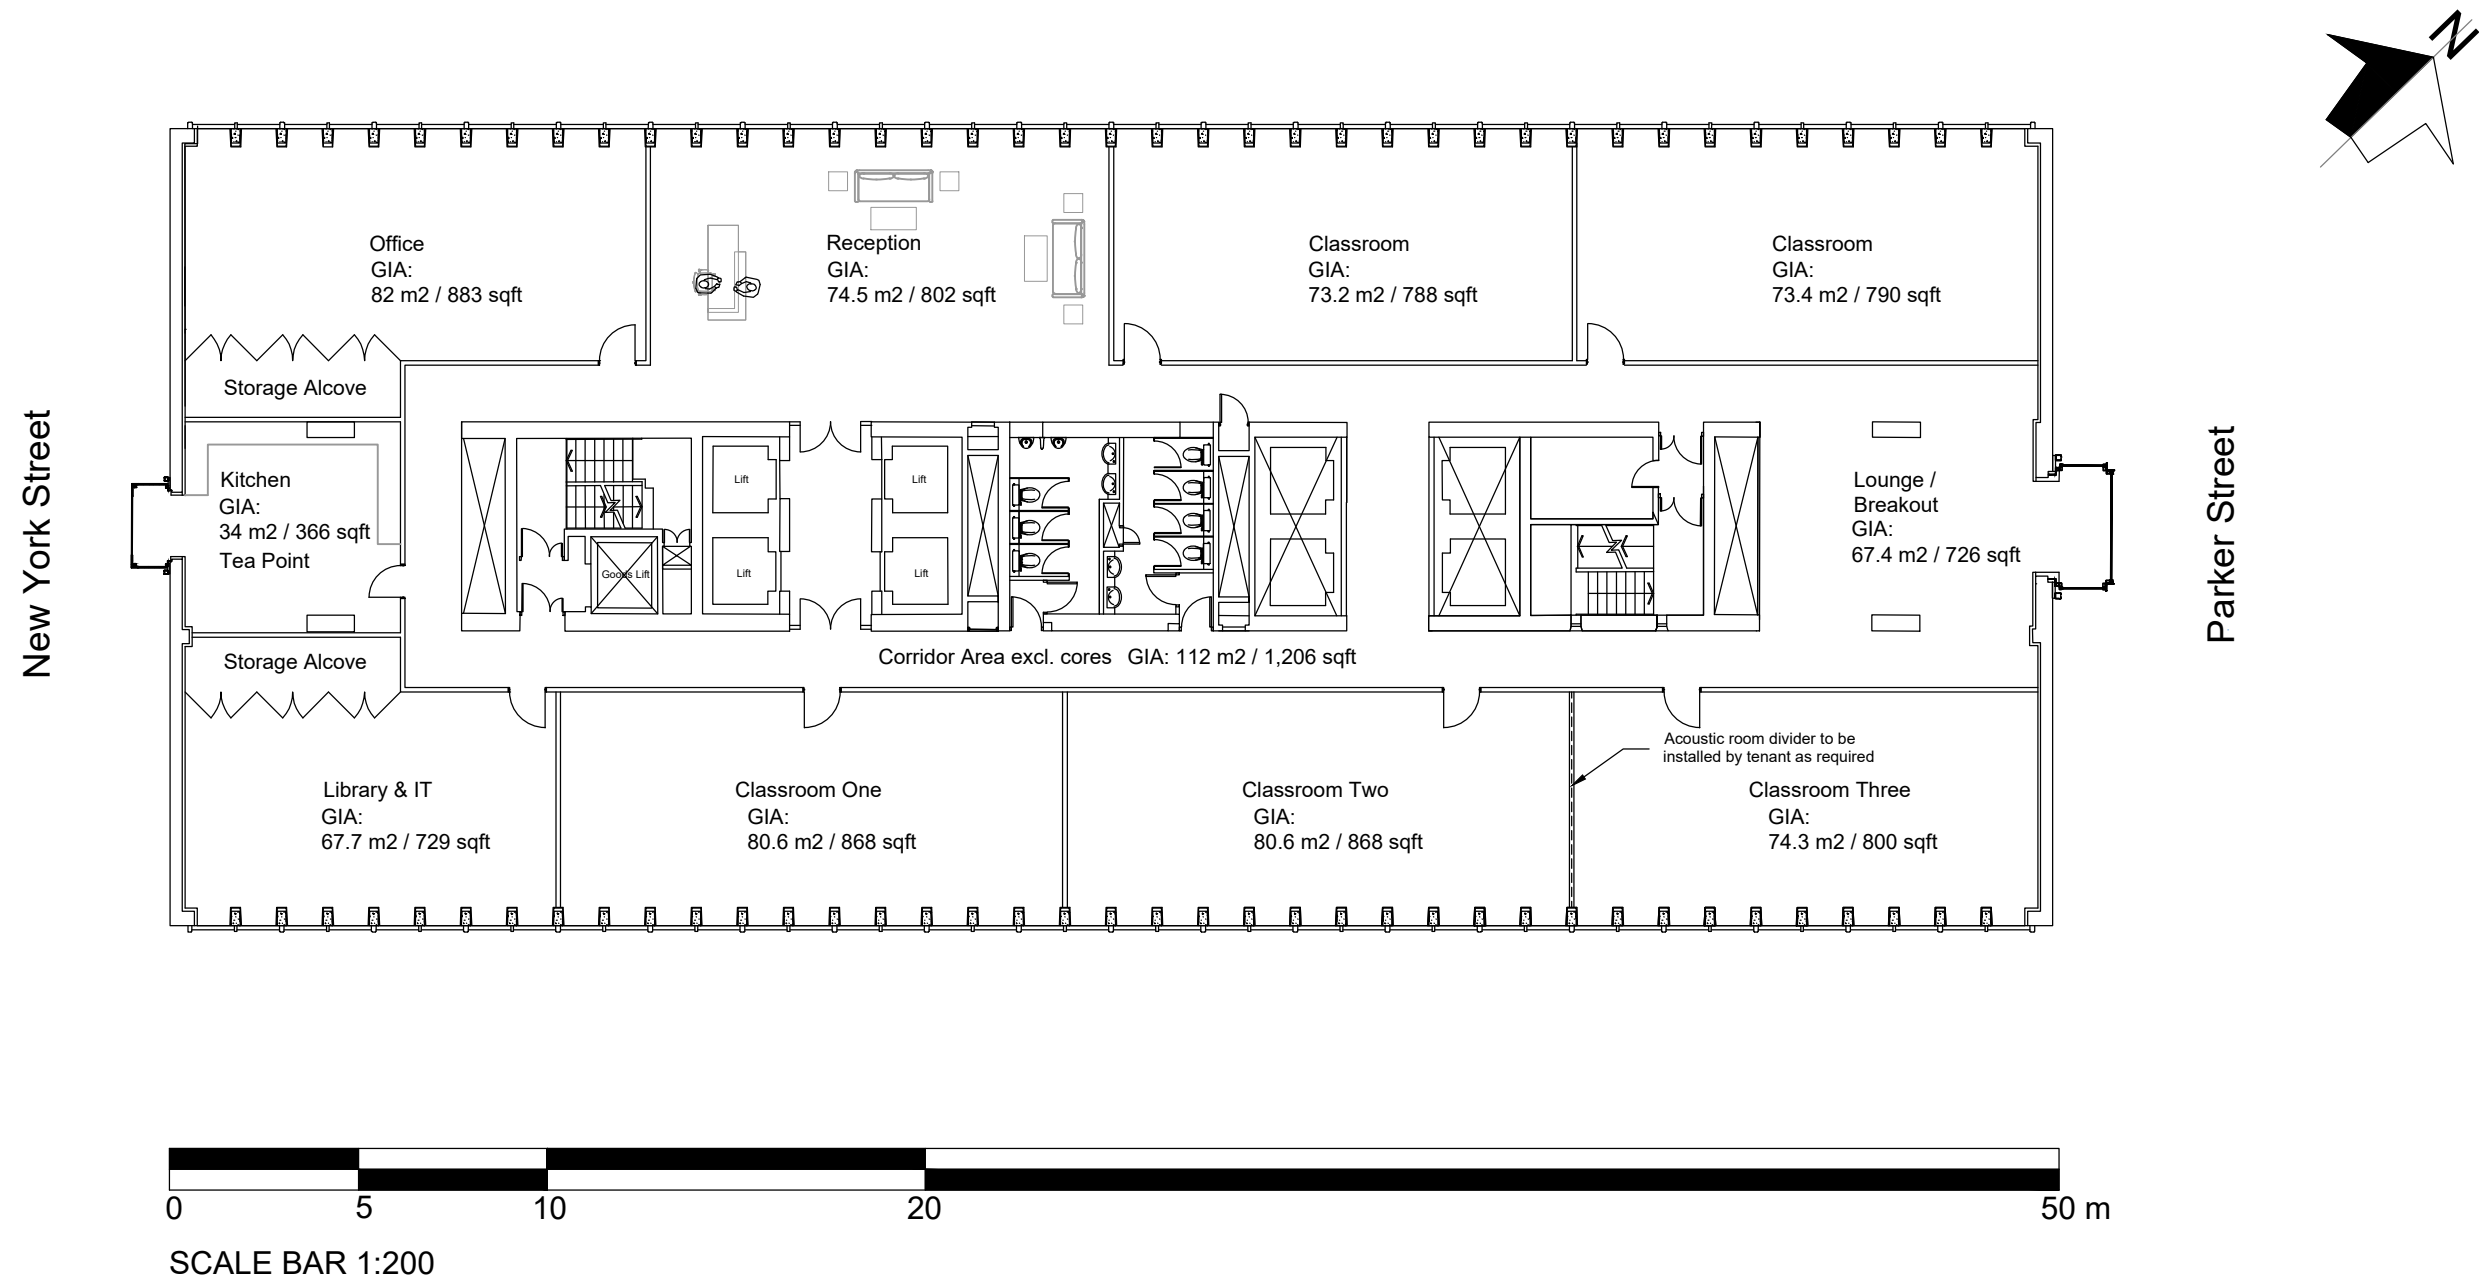

client	
SREIT	
scales	source dwg
1:200 @A3	

1 Fellmongers Path, Tower
Bridge Road, London SE1 3LY
Tel : 020 7029 3888.
E: info@cumming-group.com
www.cumming-group.com



title	
9TH FLOOR PROPOSED SKETCH LAYOUT	
project	
CITY TOWER, MANCHESTER	

REVISION Further layout revisions.		DATE	DRAWN
drawing no.	revision	rev date	
907-SK141220	B	22.02.2022	
		checked	GW
drawn	date	status	
AS	14.12.20	PRELIMINARY	