


Notes

1. All existing M&E services installations shall be isolated, disconnected and stripped out throughout the entire building unless stated otherwise. All stripped out materials to be disposed of in accordance with WEEE regulations

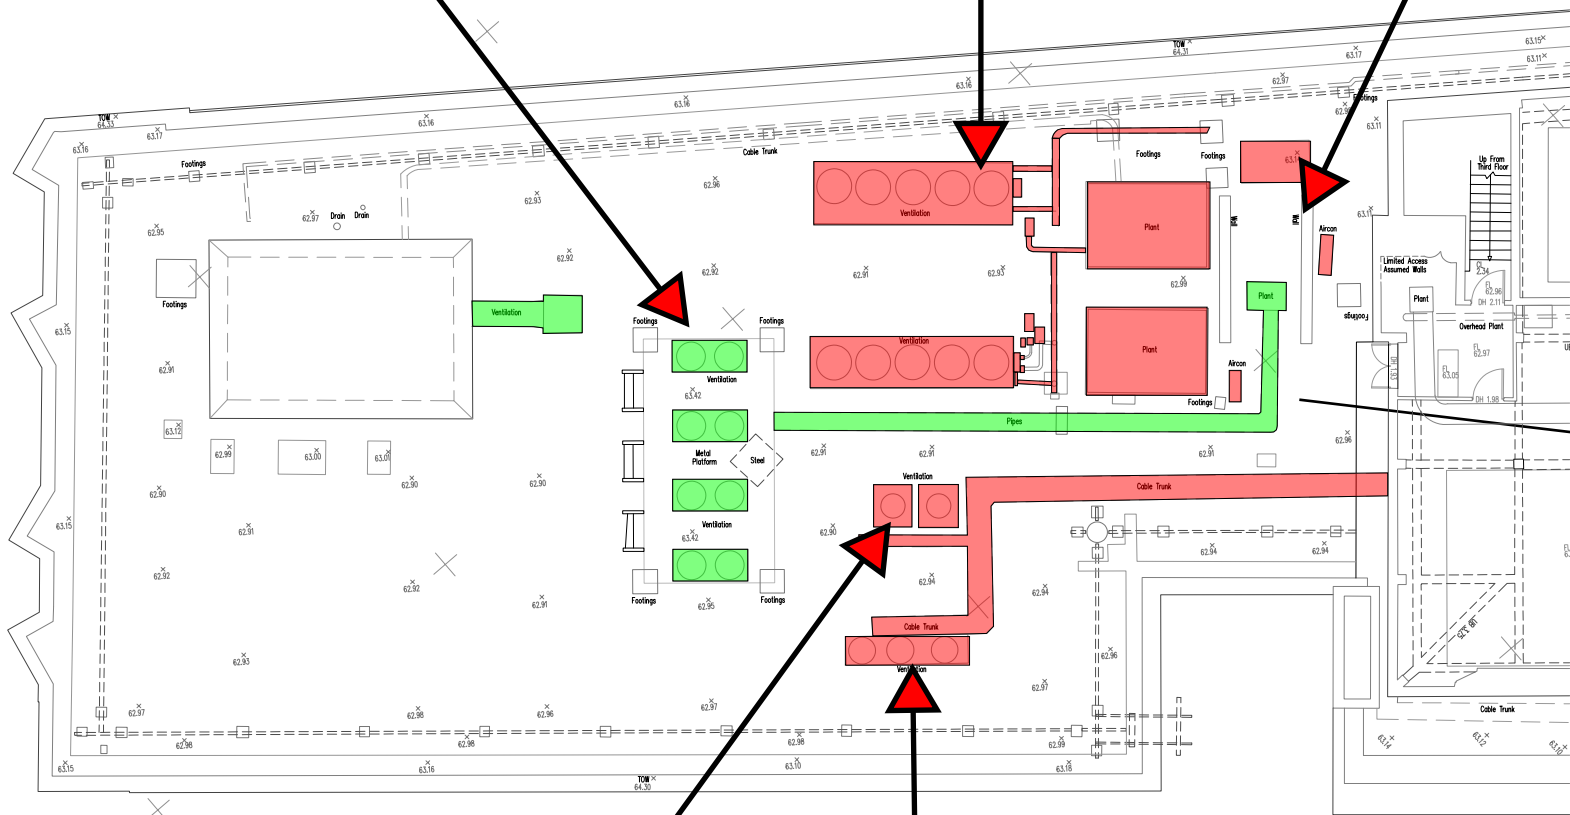

Extent of existing plant that is redundant and can be removed from the roof area highlighted in red.

Prior to removal the Contractor should validate and confirm that all items shown in red are indeed redundant and can be removed.

Plant highlighted in green currently serves 57 Spring gardens and should be retained.



02	29/04/22	RIBA Stage 4 Issue	SH	MS
01	31/03/22	RIBA Stage 3 Issue	SH	MS
Rev	Date	Description	Drawn	Checked



hilsonmoran.com info@hilsonmoran.com

Client
Bruntwood

Project
38-42 Mosley Street
Grade 2* Listed Building Refurbishment

Drawing Title
Mechanical Services
Roof Level Existing External Plant Space
Strip out details

Scale	Sheet Size	Checked	Approved
NTS	A1	MS	MS

Status
RIBA STAGE 4

Drawing No.	Rev
27618-HM-ZZ-RF-DR-MS-2207	02