
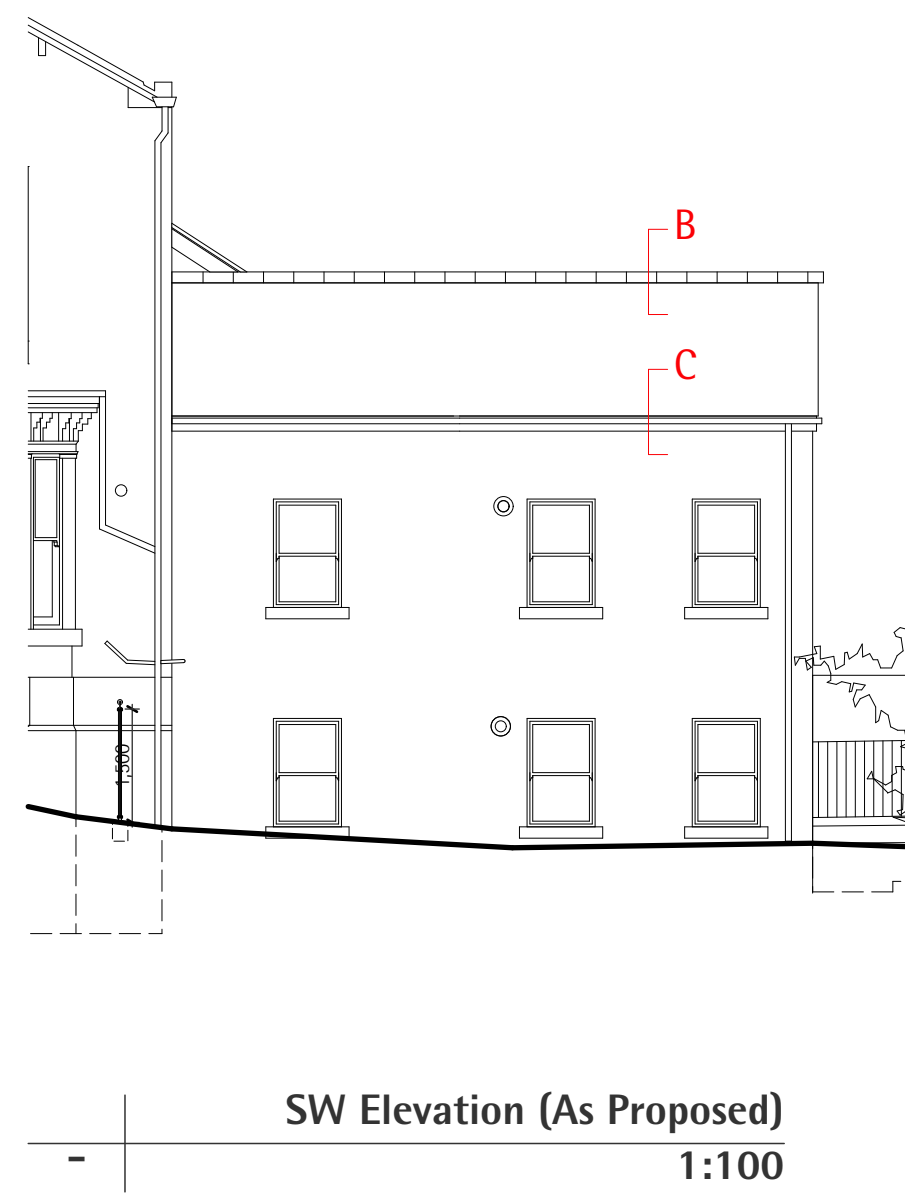
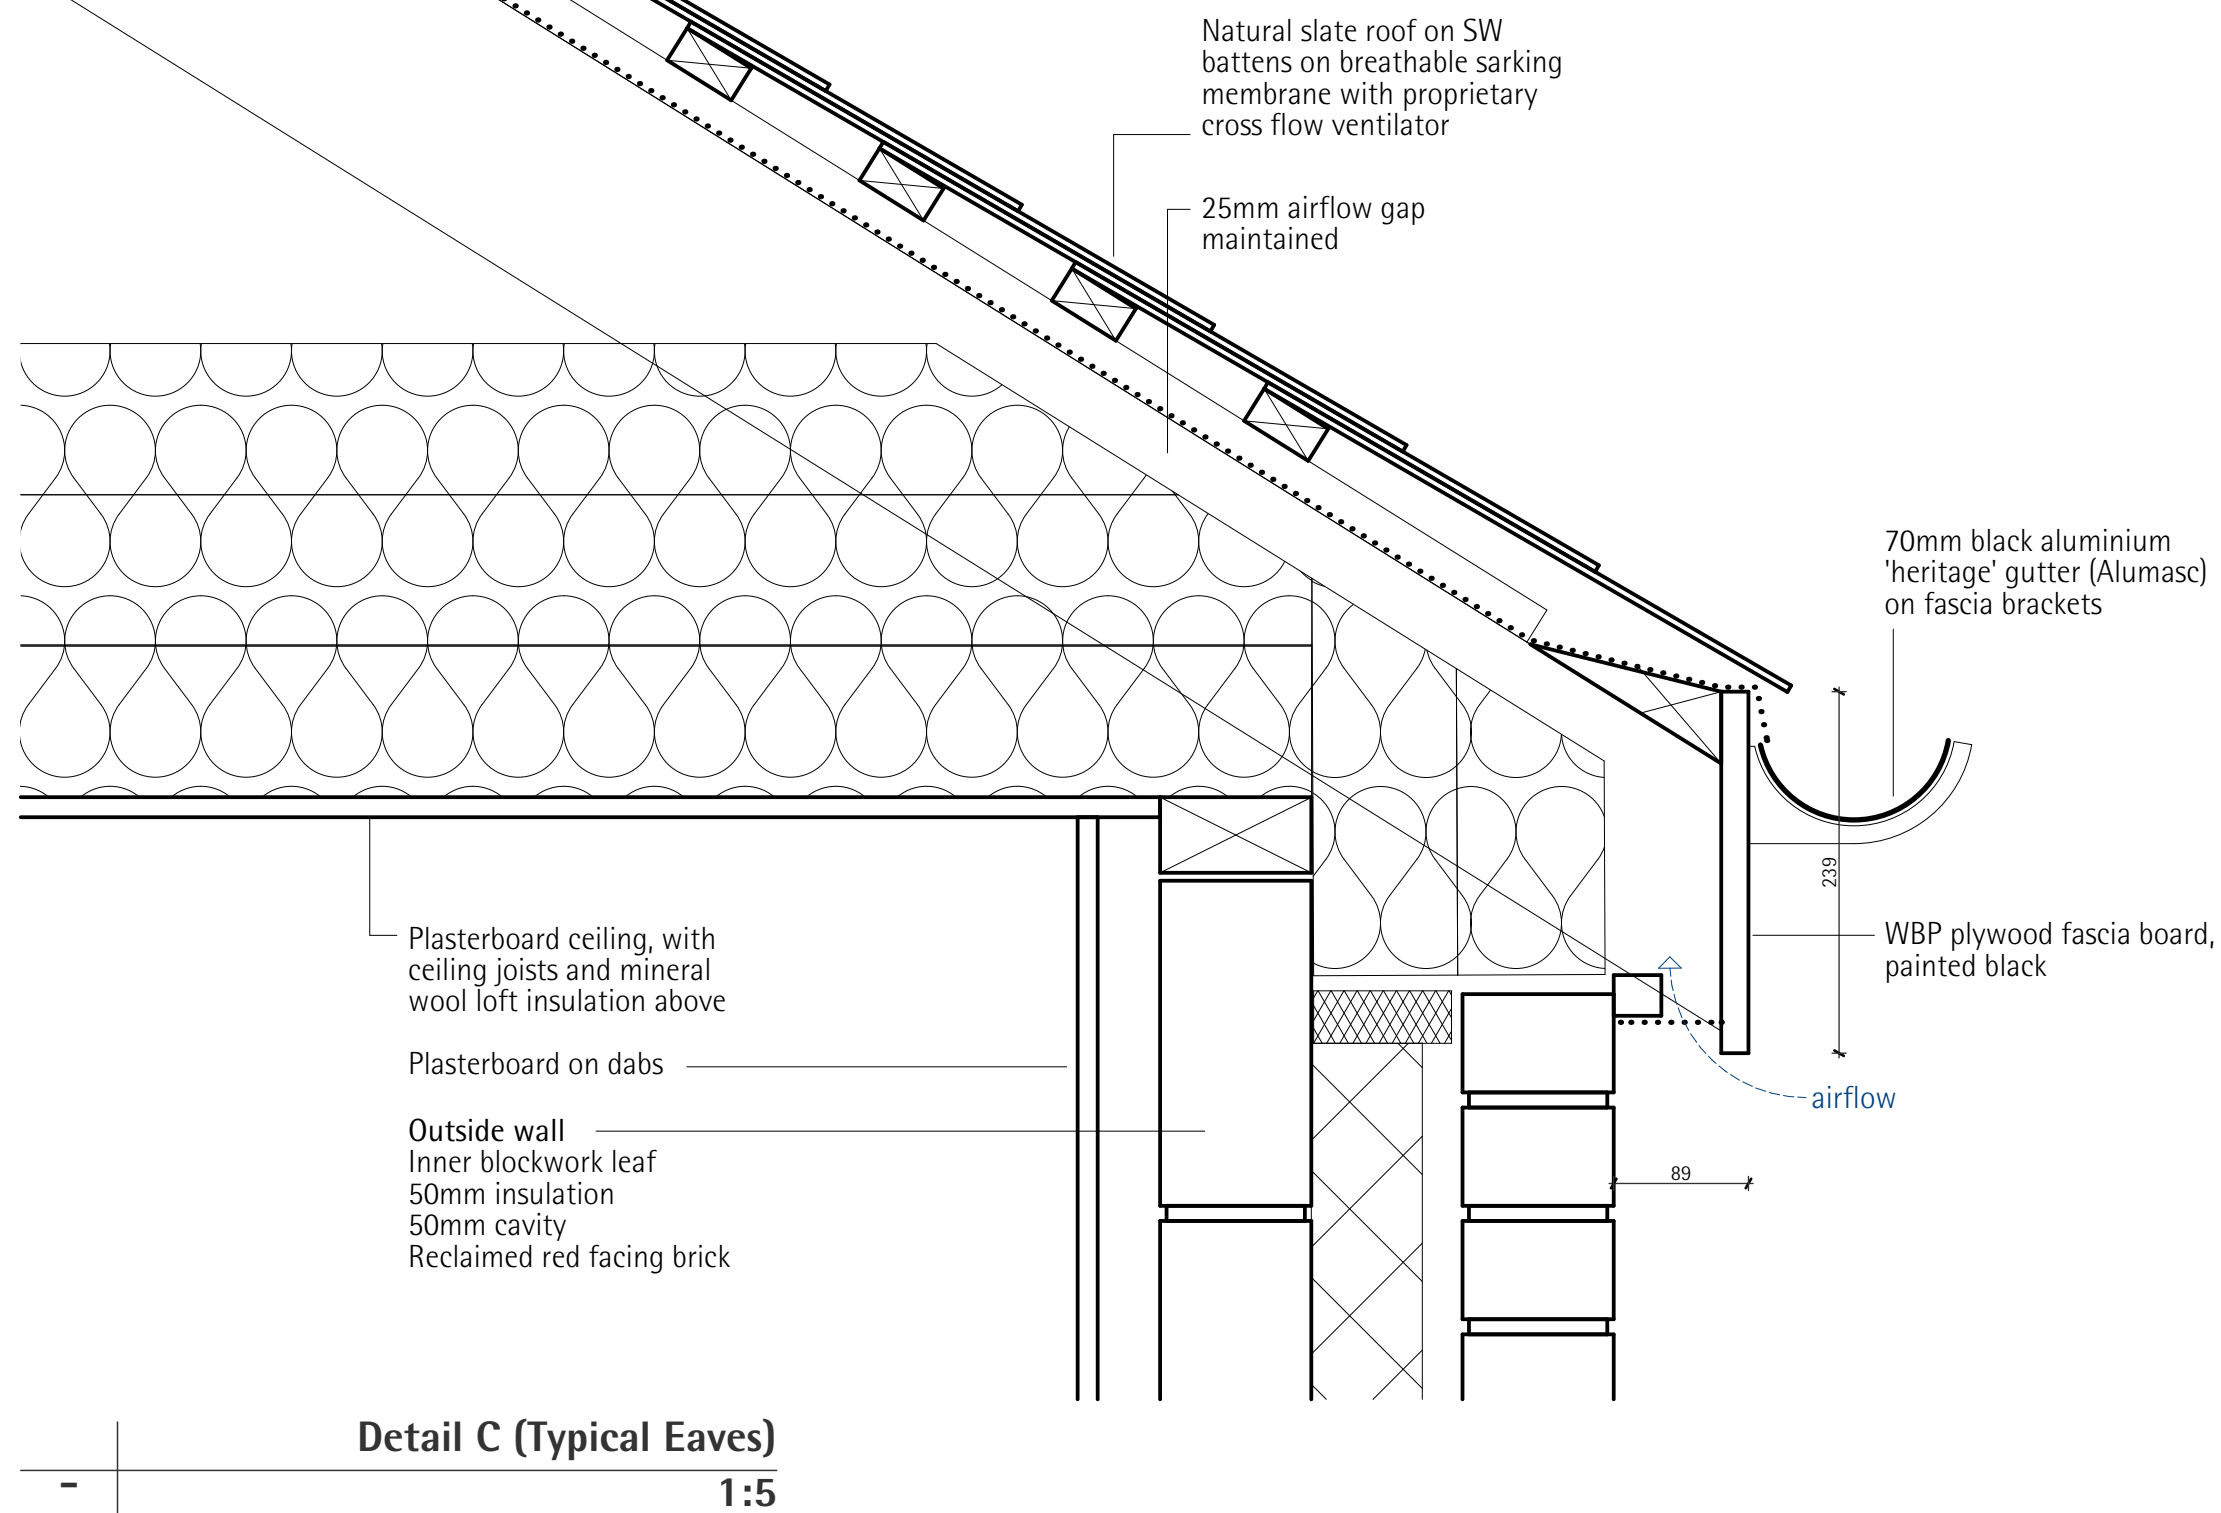


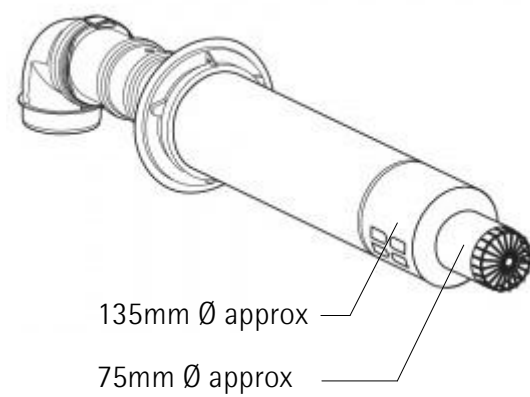

i-Architect 18 Vaughan Road, Manchester, M21 0YL
jane.leach@i-architect.co.uk

Client	
Feltham Management Ltd	
20 Aldayeh Avenue Rusholme Manchester M14 5NL UK	
Project	
363 Wilmslow Road	
New Homes Manchester	
Title	
Roof Details	
Stage / Status	
For Planning Approval	
Project Code	Date
363	23/03/2022
Scale @ A1	
1:5, 1:100, 1:10	
Drawing Number	Revision
363-0D-0128	01