


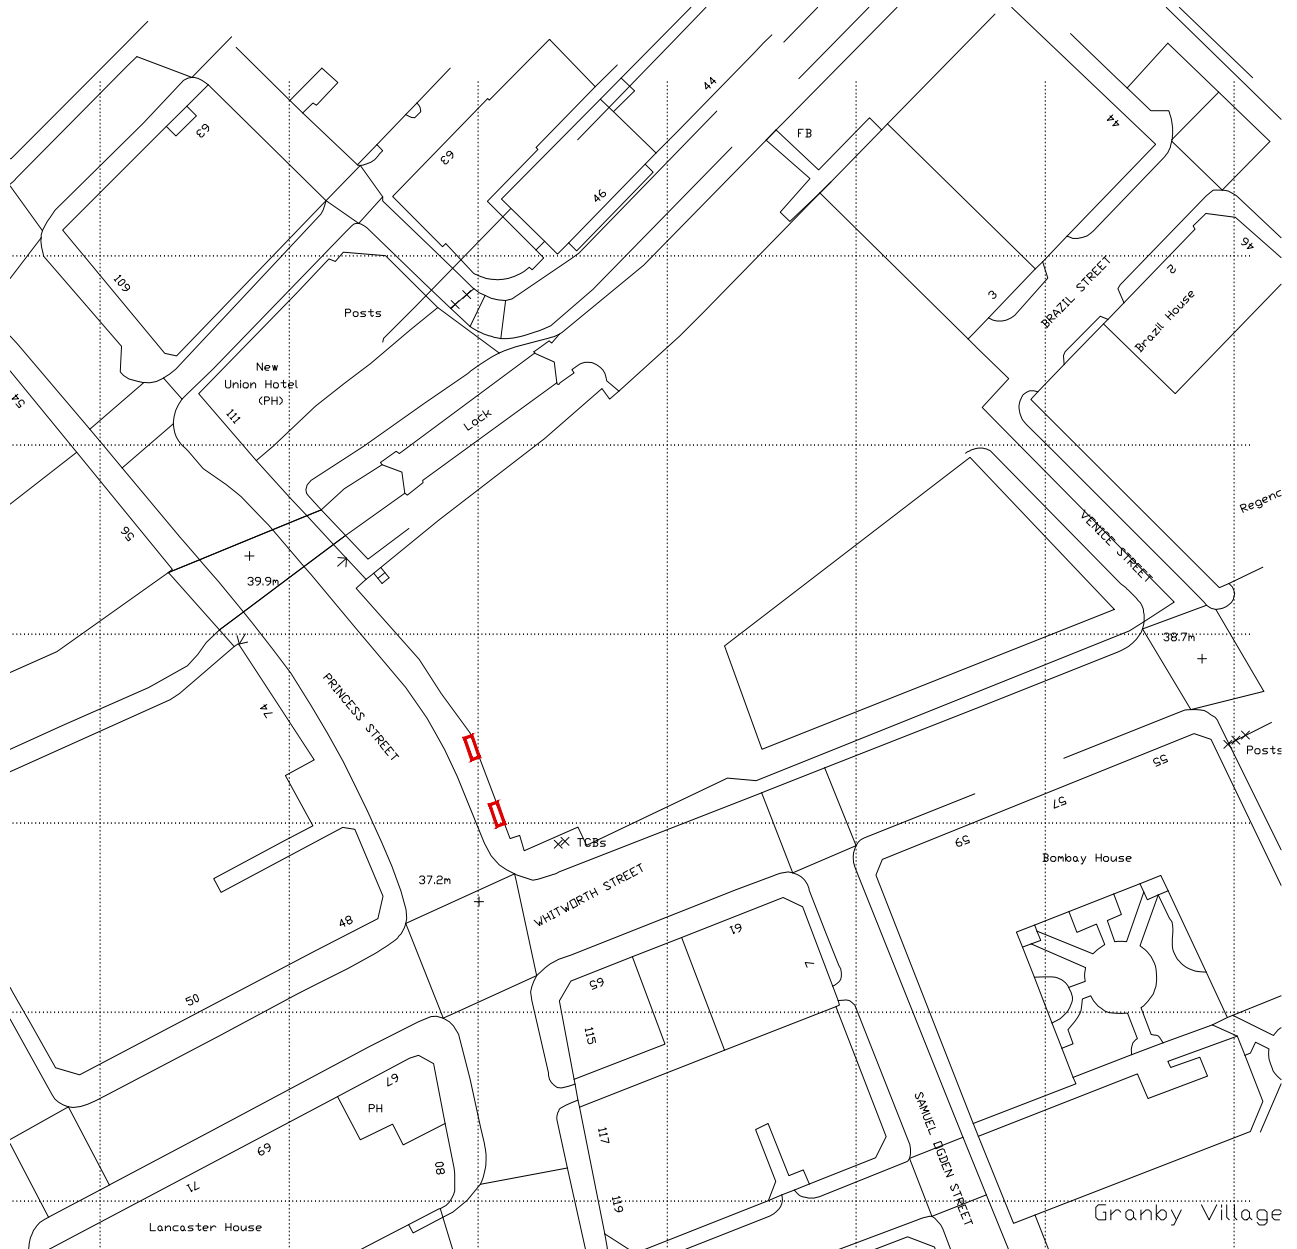

Do Not Scale. Dimensions from Drawings.
All dimensions to be verified on site, and any discrepancy to be notified to the Architect

AMCA
ARCHITECTS
Castlecroft Business Centre Tom Johnston Road
Dundee DD4 8XD
T: 01382 774111 F: 01382 739382
mail@amcaarchitect.co.uk

Drawn by KP	Date DEC 2021		
Checked by AJM	Scale 1:1000 @A4		
Job Manchester New Square Princess Street Whitworth Street M1 3NY			
Drawing PLANNING APPLICATION LOCATION PLNA			
Co-operative Proj No. 0000	AMCA Job No. 3910	Drawing No. PL_001	Rev.
CAD Ref: 3910_MNSQ_PL_001_Rev_-.dwg			