


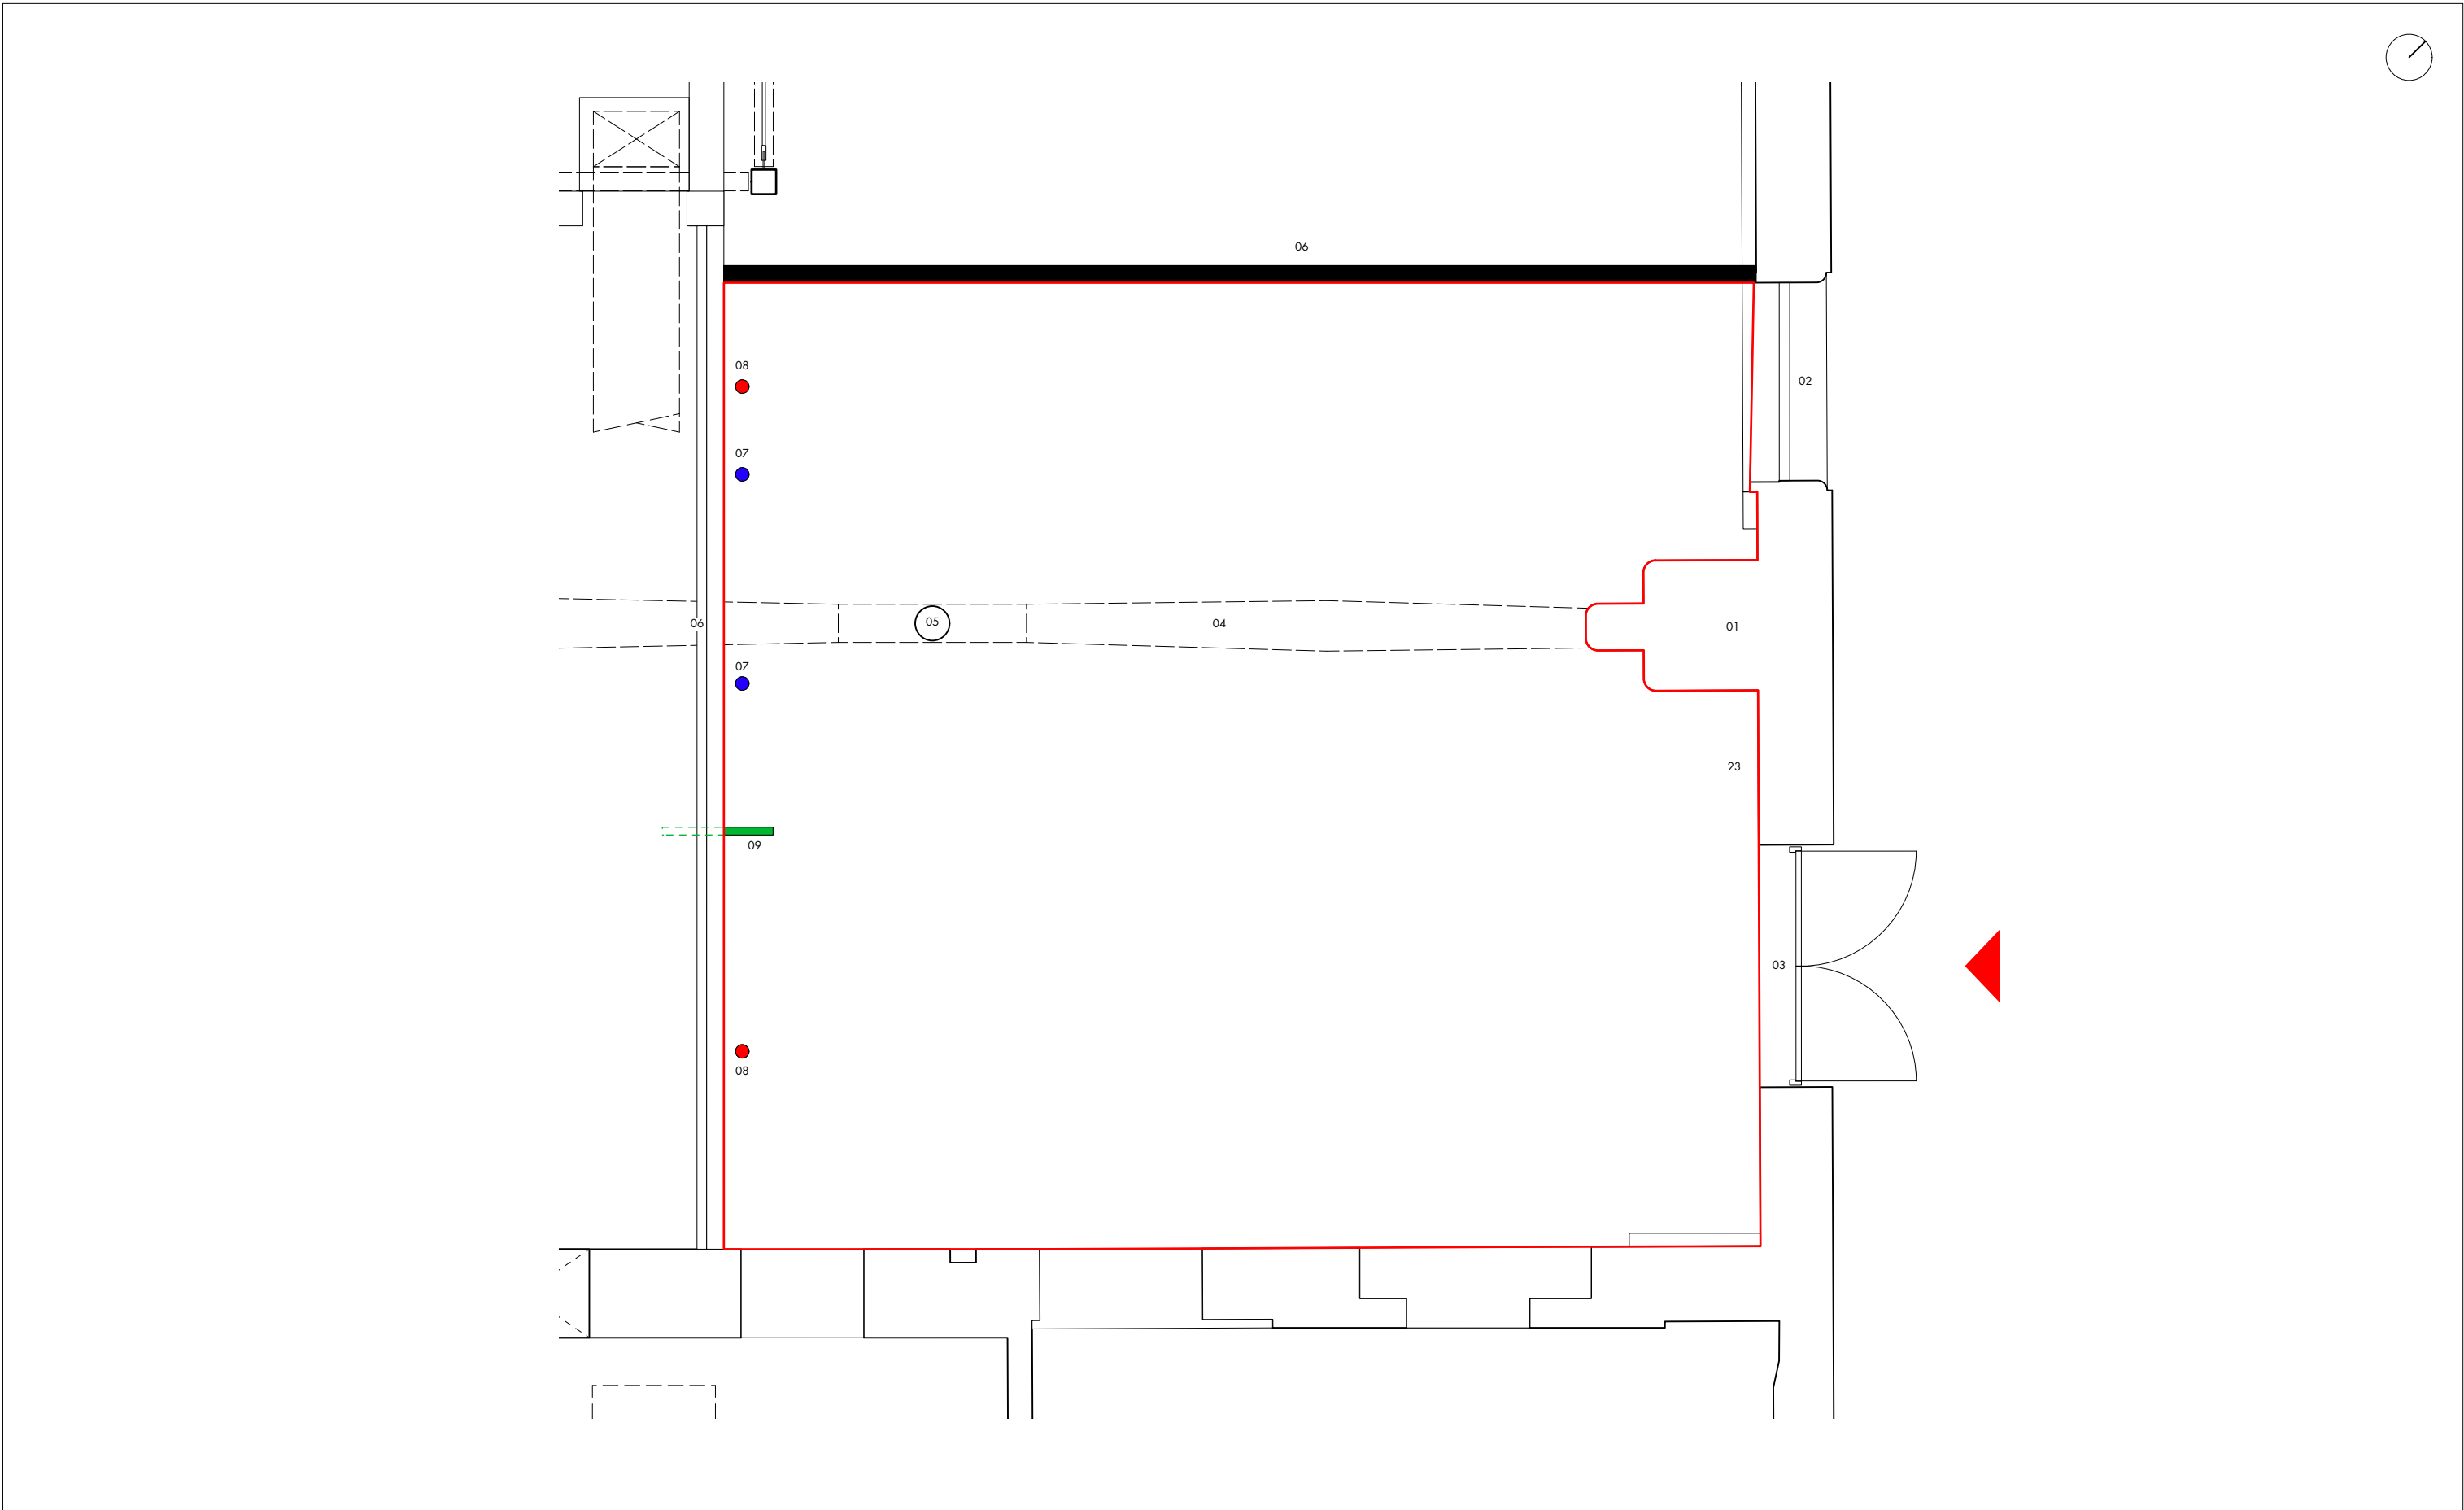

- 01 existing brickwork
- 02 window
- 03 commerical entrance door
- 04 overhead existing beam
- 05 existing cast iron column
- 06 blockwork wall
- 07 residential SVP
- 08 commercial SVP
- 09 incoming gas supply
- to be boxed out within wall unit

* red line - G4.1.2 commercial area 65sqm

- • first issue

rev • description

27 04 22 • hw • ar

issued • drawn • checked

00.5m1m1.5m2m2.5m

1:50 @ a3 scale bar measuring 5cm

project	kampus listed
client	mount anvil
drawing number	G4.1.2 SK03
scale	1:50 @ a3
status	listed building application
barkside • existing plan	