





KEY

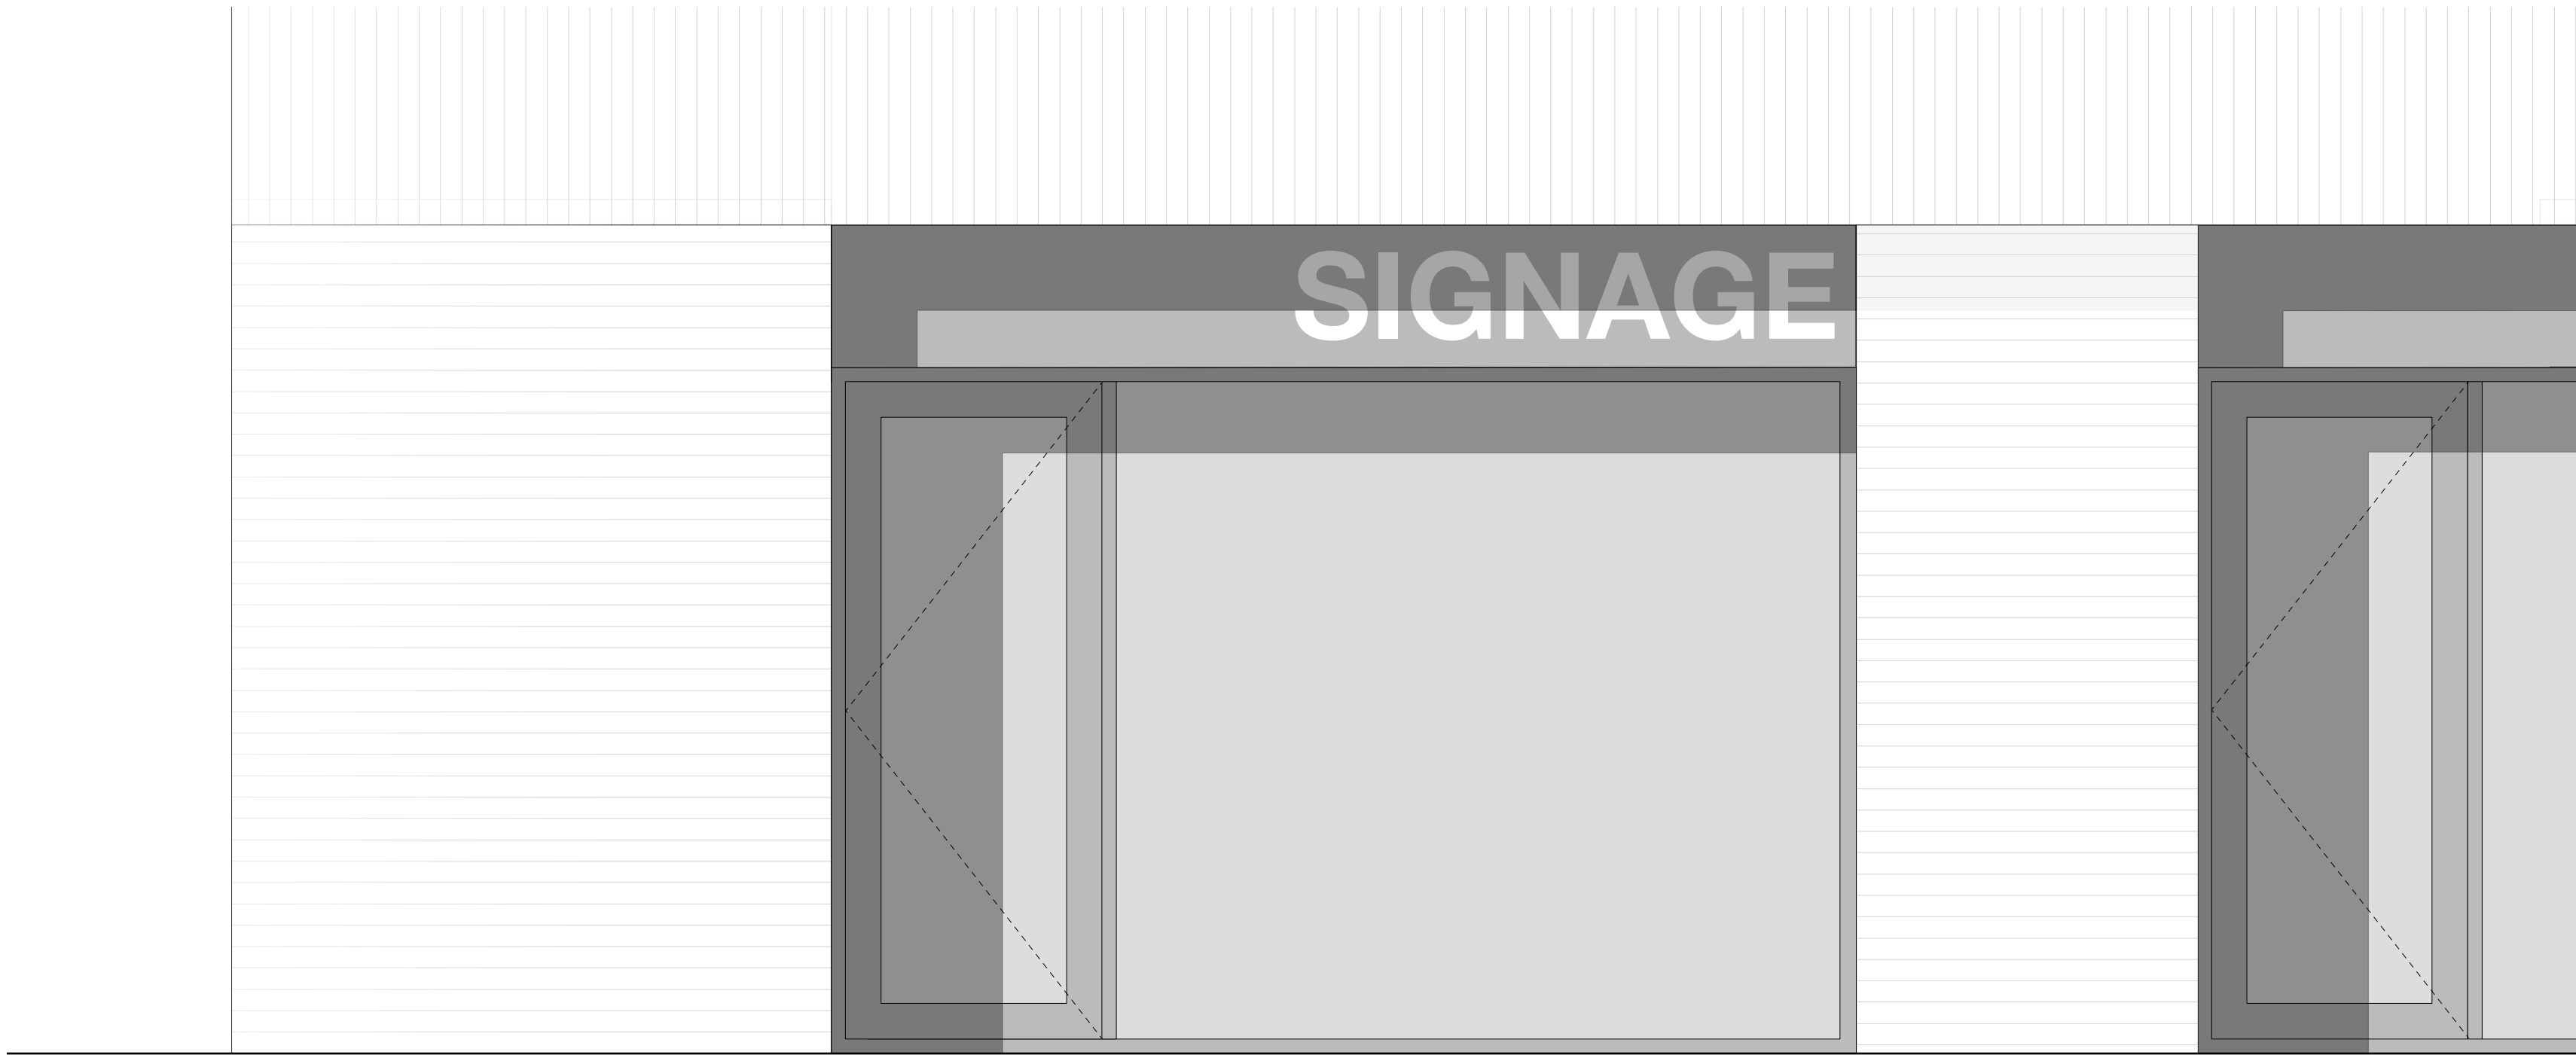

ELEVATION  
1:20 @ A1



PLAN  
1:20 @ A1

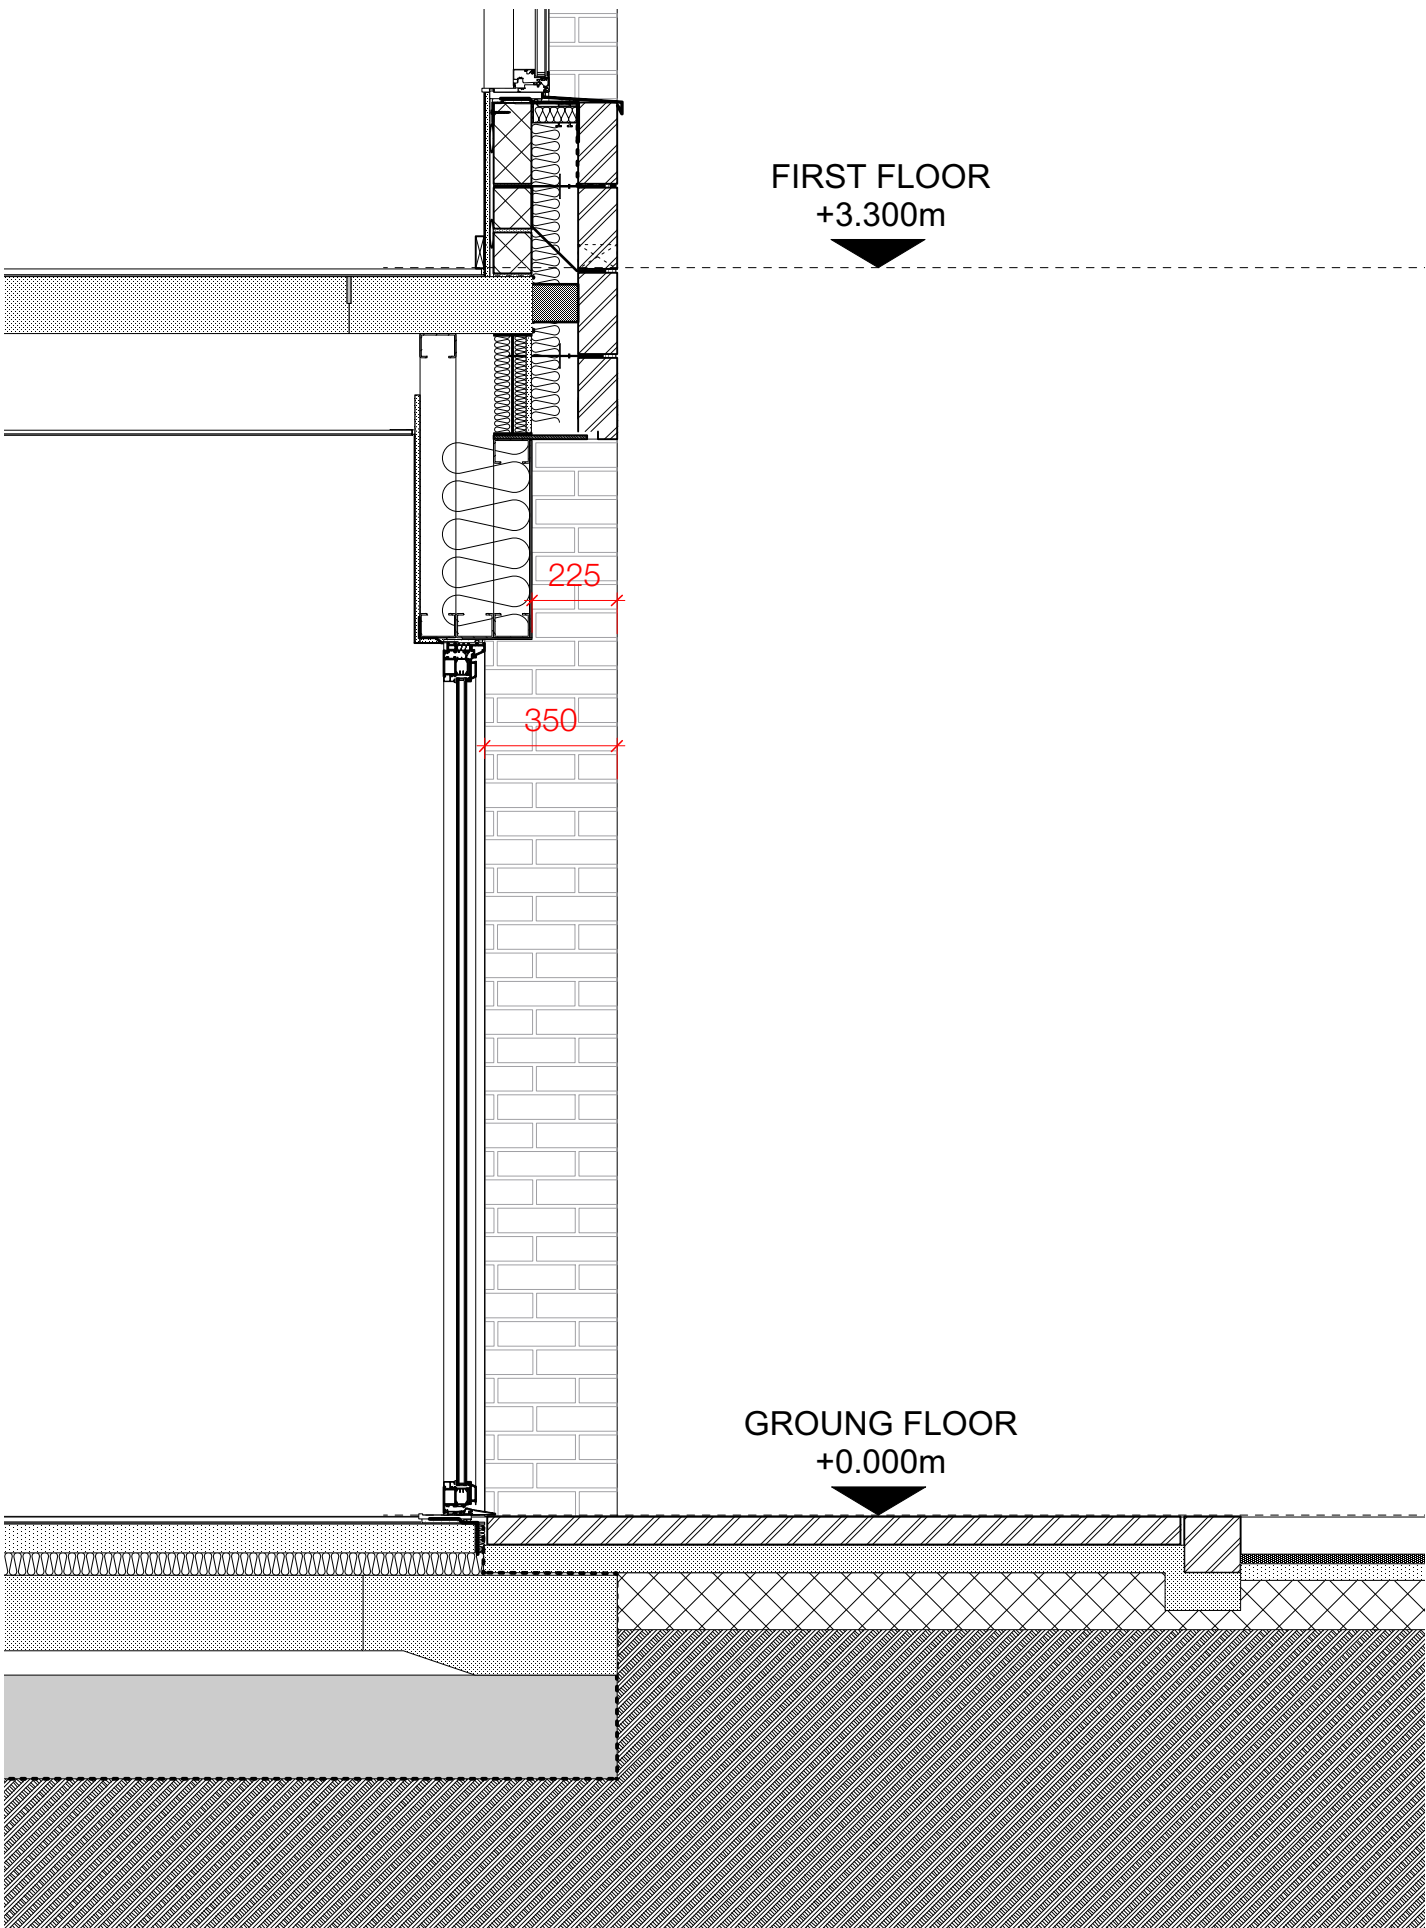

SECTION  
1:20 @ A1

PROPOSED DETAIL C  
1:20 @ A1

IMPORTANT NOTES:

| A        | 25.03.22 | AMENDED ROOF PITCH |
|----------|----------|--------------------|
| REVISION | DATE     | DESCRIPTION        |

|                                      |                  |
|--------------------------------------|------------------|
| CLIENT: VIEWS                        |                  |
| PROJECT: NEW RESIDENTIAL DEVELOPMENT |                  |
| ADDRESS: 98 WILMSLOW ROAD, RUSHOLME  |                  |
| DRAWING TITLE:DETAIL C               |                  |
| SCALE: 1:20 @ A1                     | DATE: APRIL 2021 |
| DRAWING NO: A454_P_2002A             |                  |

OLLIER SMURTHWAITE ARCHITECTS  
40 King Street, Manchester, M2 6BA  
T 0161 883 0838  
F 0161 883 0839  
E mail@olliersmurthwaite.com