


- © 2022 RPS Group
- Notes
1. This drawing has been prepared in accordance with the scope of RPS's appointment with its client and is subject to the terms and conditions of that appointment. RPS accepts no liability for any use of this document other than by its client and only for the purposes for which it was prepared and provided.
 2. If received electronically it is the recipient's responsibility to print to correct scale. Only written dimensions should be used.
 3. This drawing should be read in conjunction with all other relevant drawings and specifications.

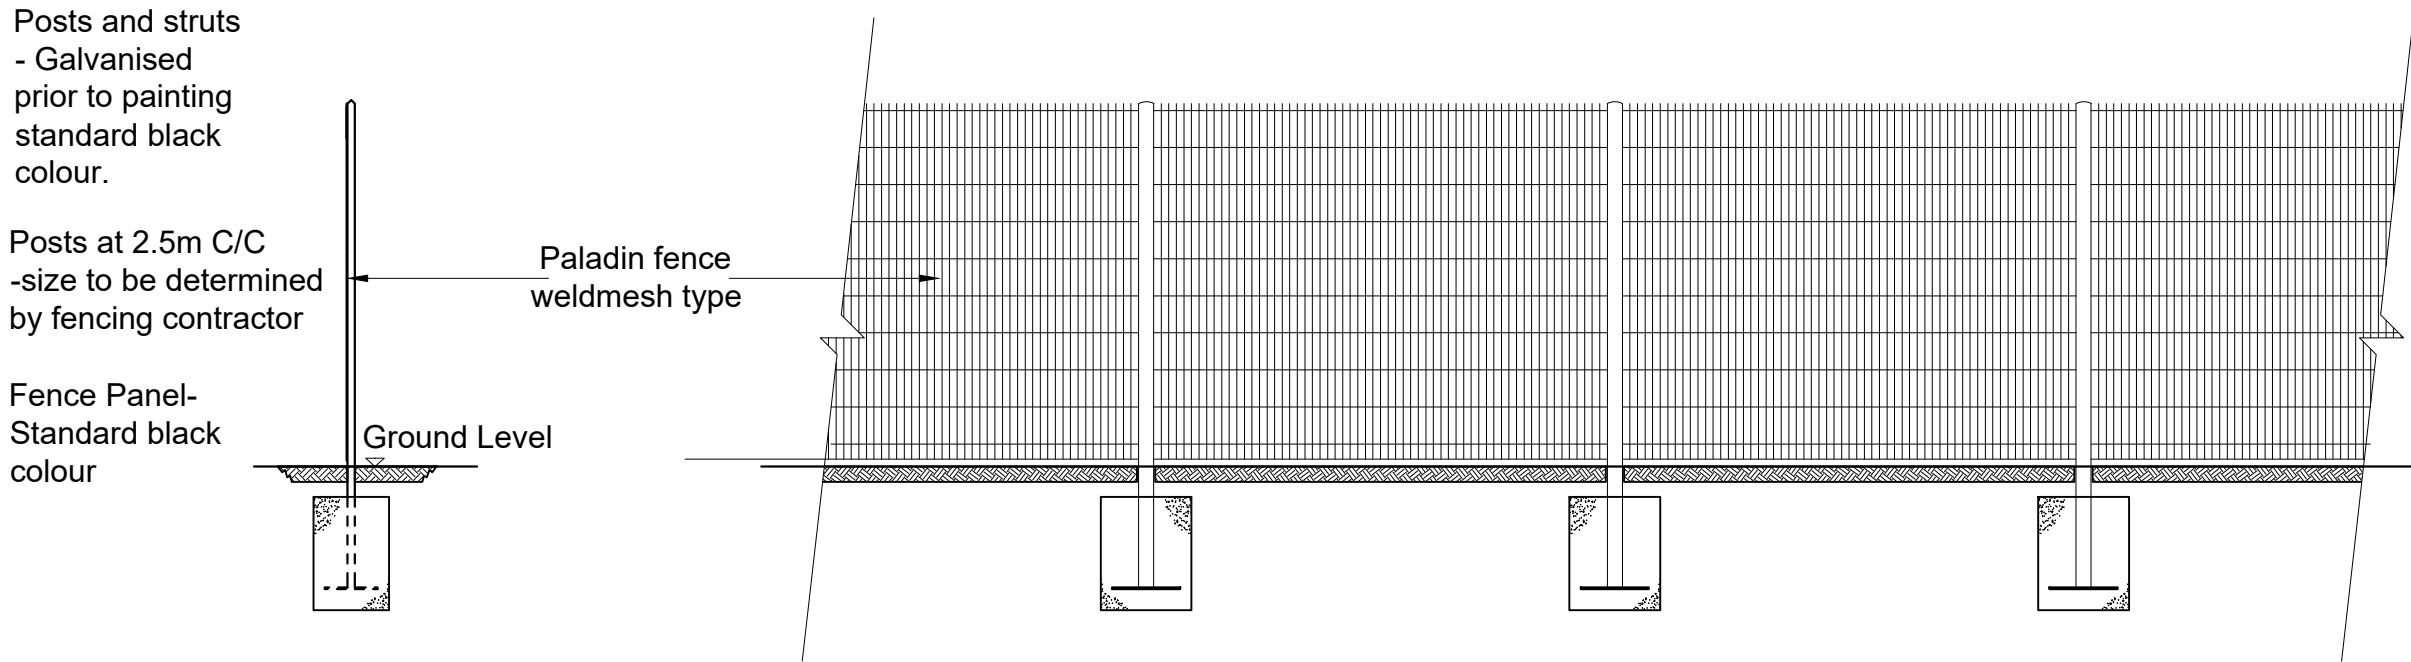

2.4m High Security Paladin Fence
1:50

Key

— New proposed fence



Key Plan
1:500



P01	First Issue	LL	MJH	18/03/22
Rev	Description	By	Apr	Date
rps MAKING COMPLEX EASY Sherwood House, Sherwood Avenue, Newark, Nottinghamshire, NG24 1QQ T:01636 605 700 E: rpsnewark@rpsgroup.com COLUMBIA THREADNEEDLE INVESTMENTS Project MAG - Building 402, Manchester Airport Title Proposed Fence Details RPS Project Number NK020943 Scale @ A1 1:500 Date Created 21/02/22 Task Team Manager KRP Information Author LL Task Information Manager MJH Status S2 (Suitable for Information) Document Number 020598-RPS-SI-XX-DR-A-0108 Project Code - Originator - Zone - Level - Type - Role - Drawing Number rpsgroup.com Revision P01				