




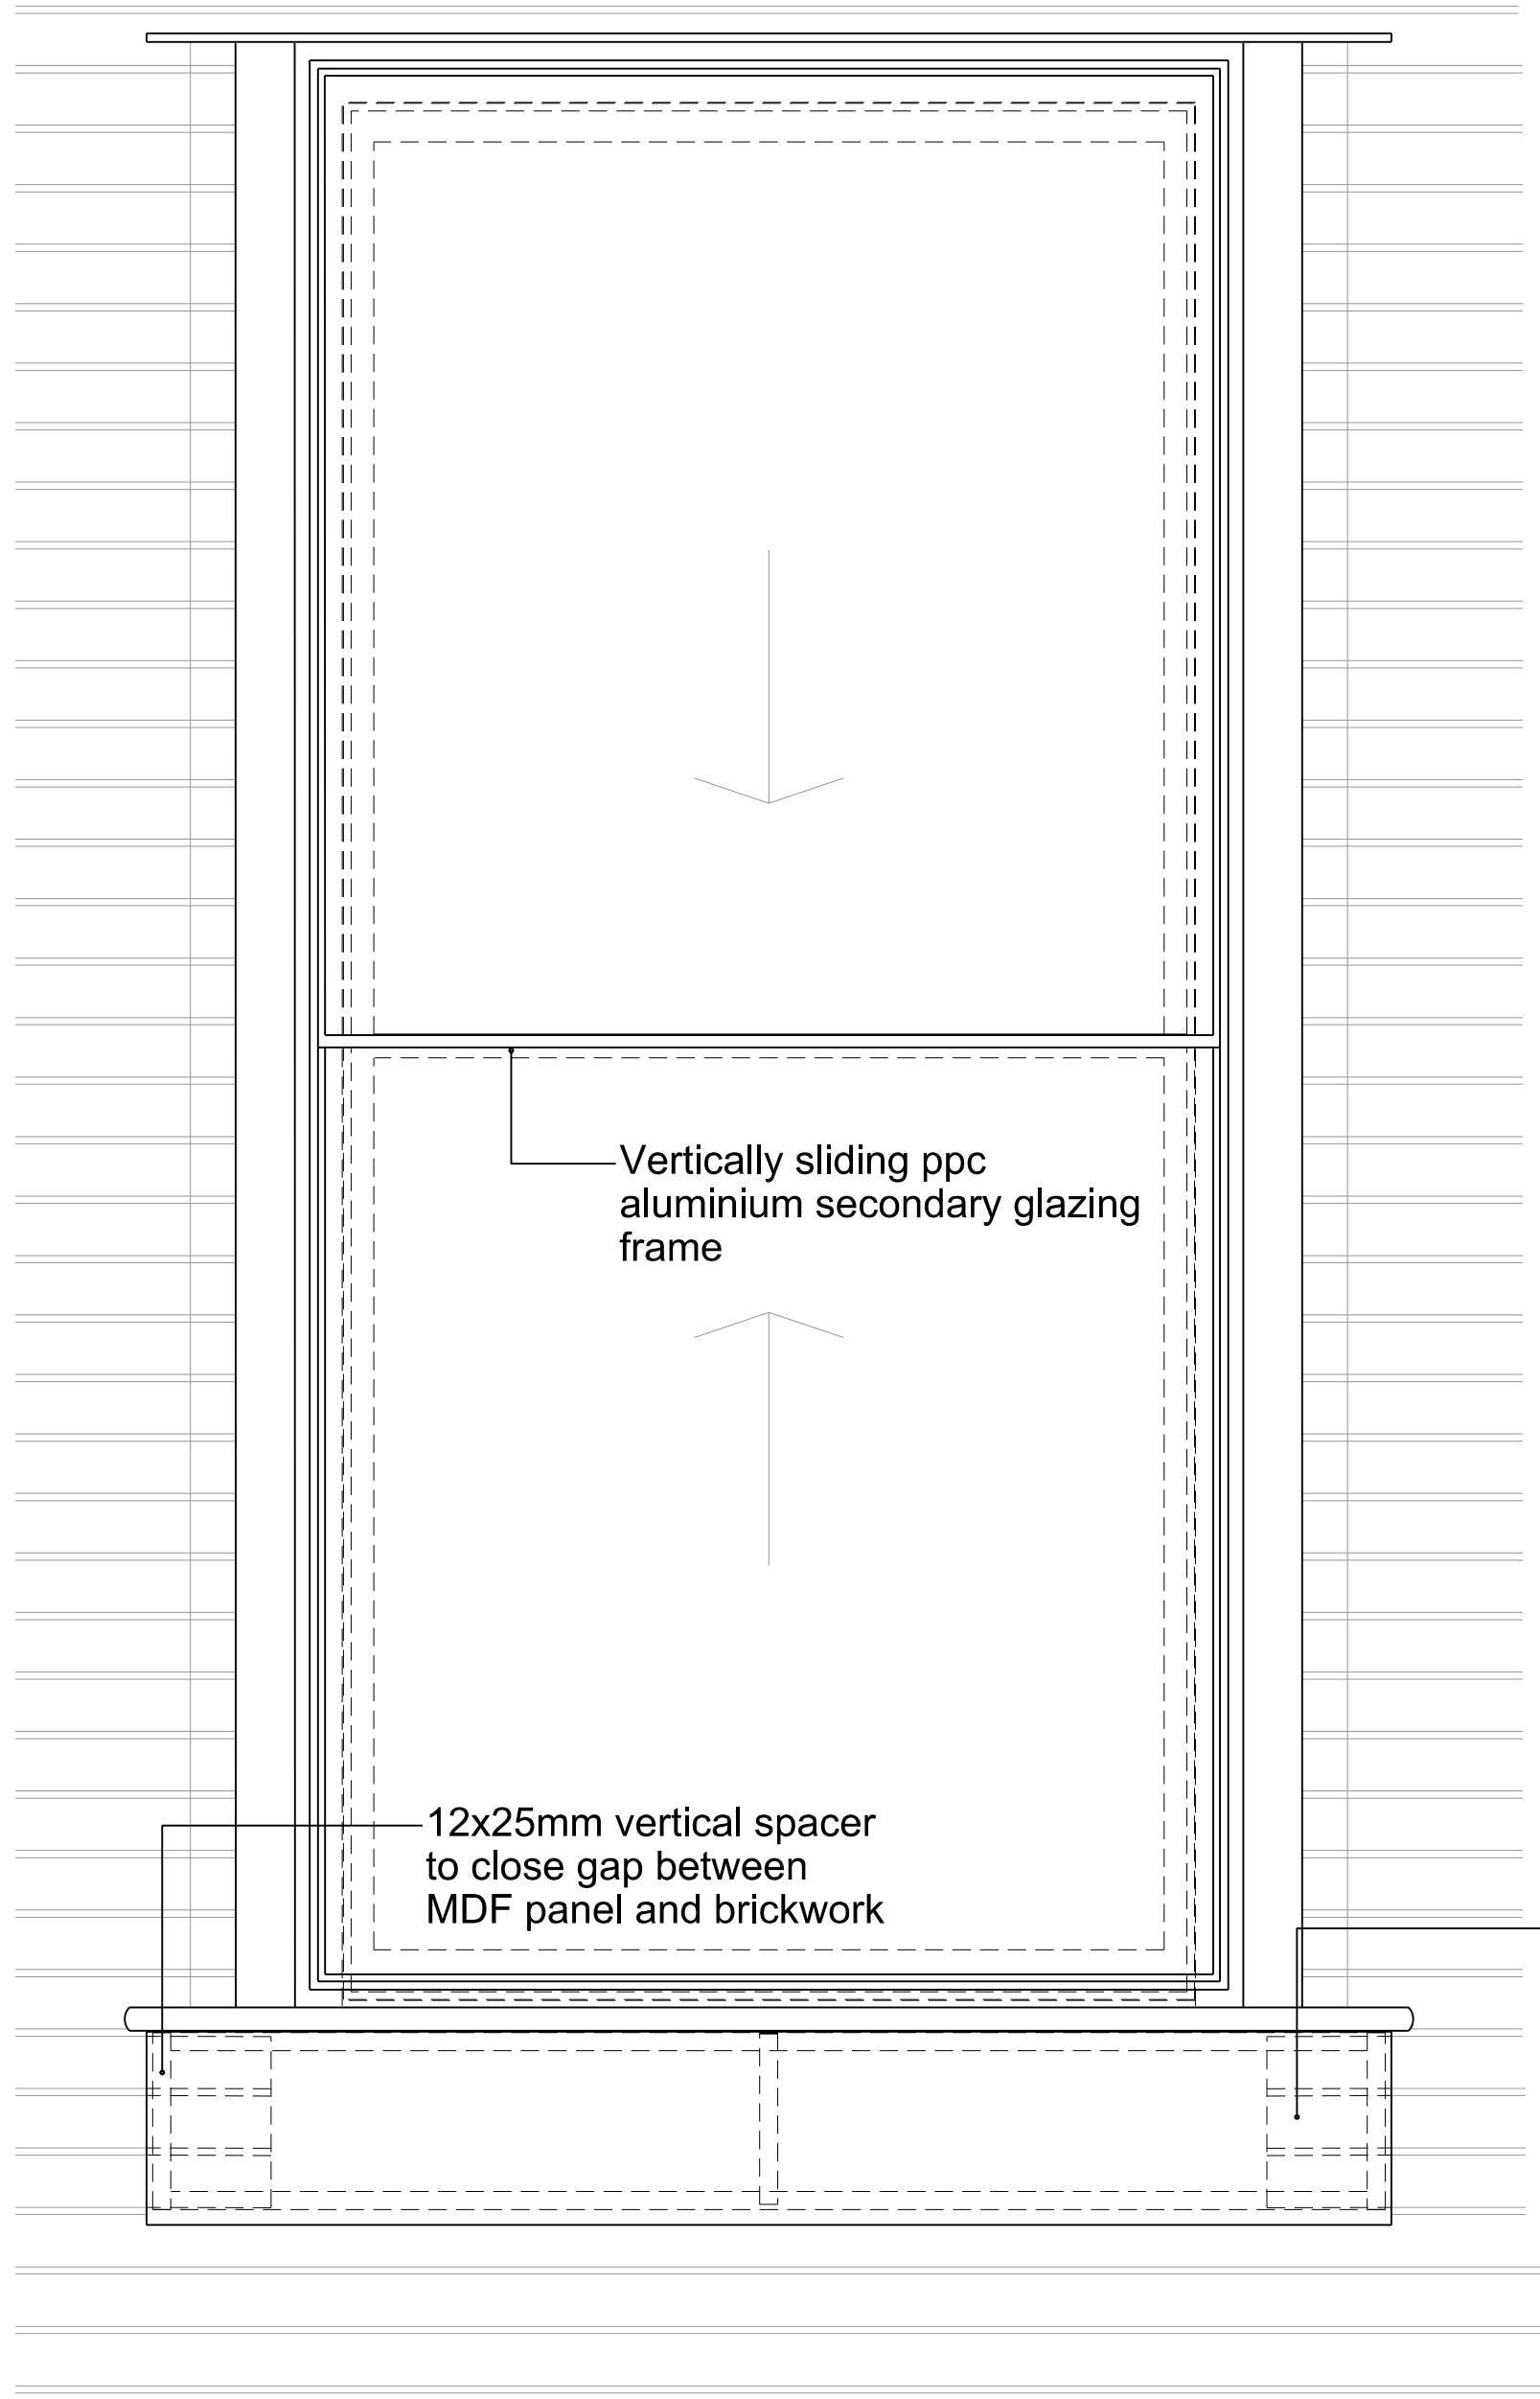


01. Elevation 1:10

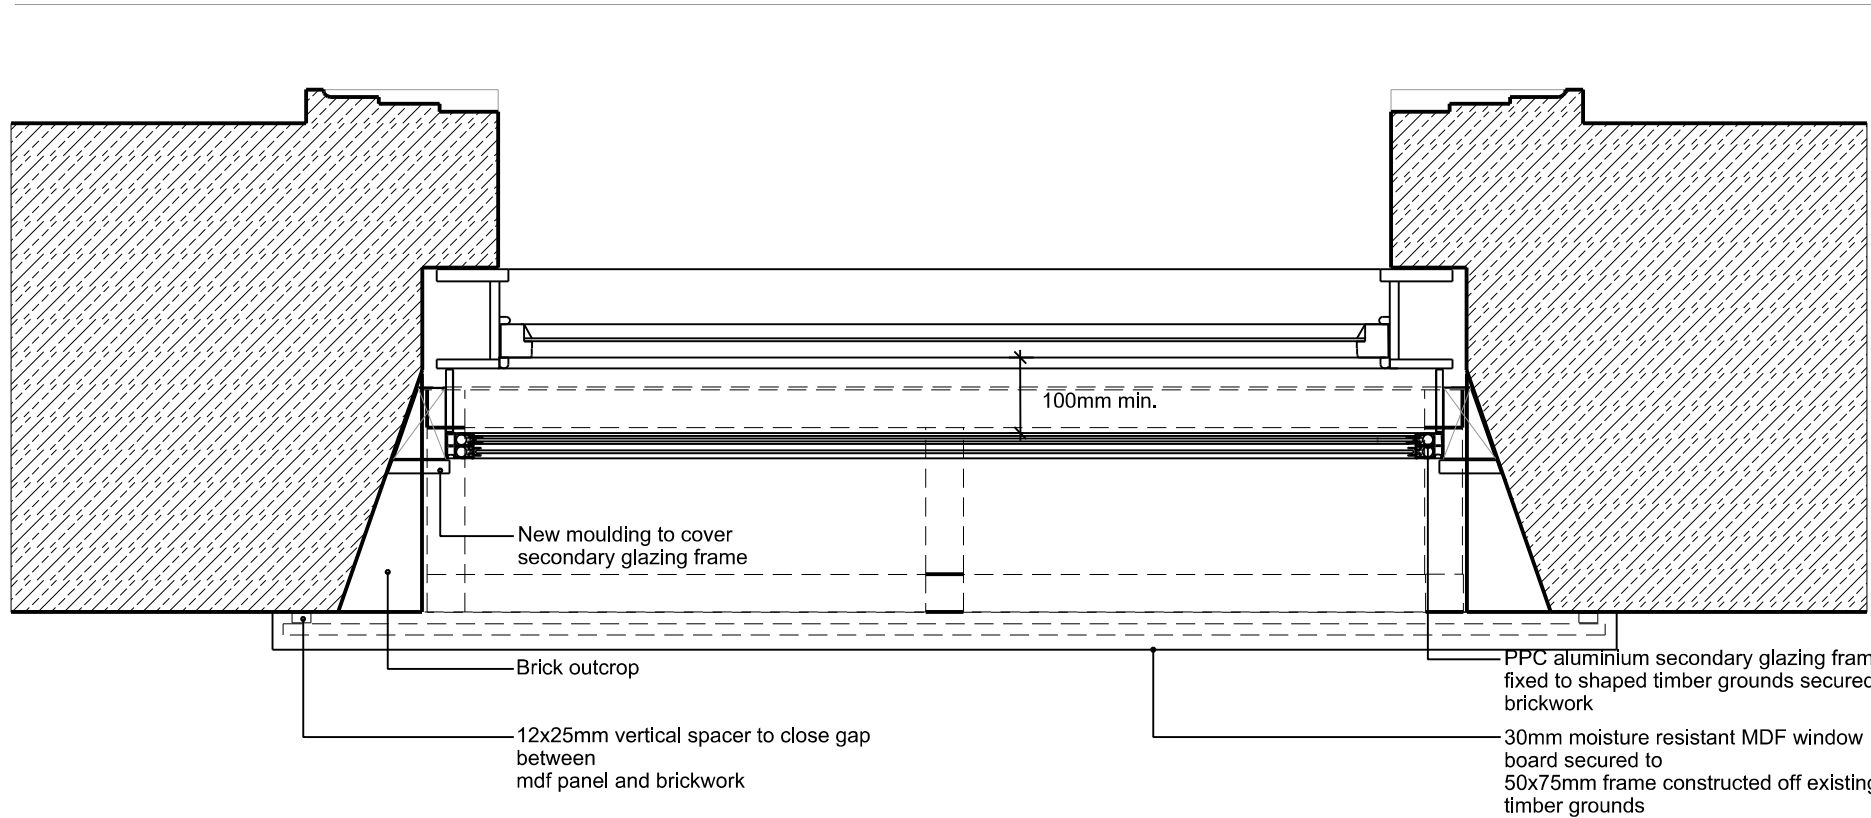


02. Plan 1:10

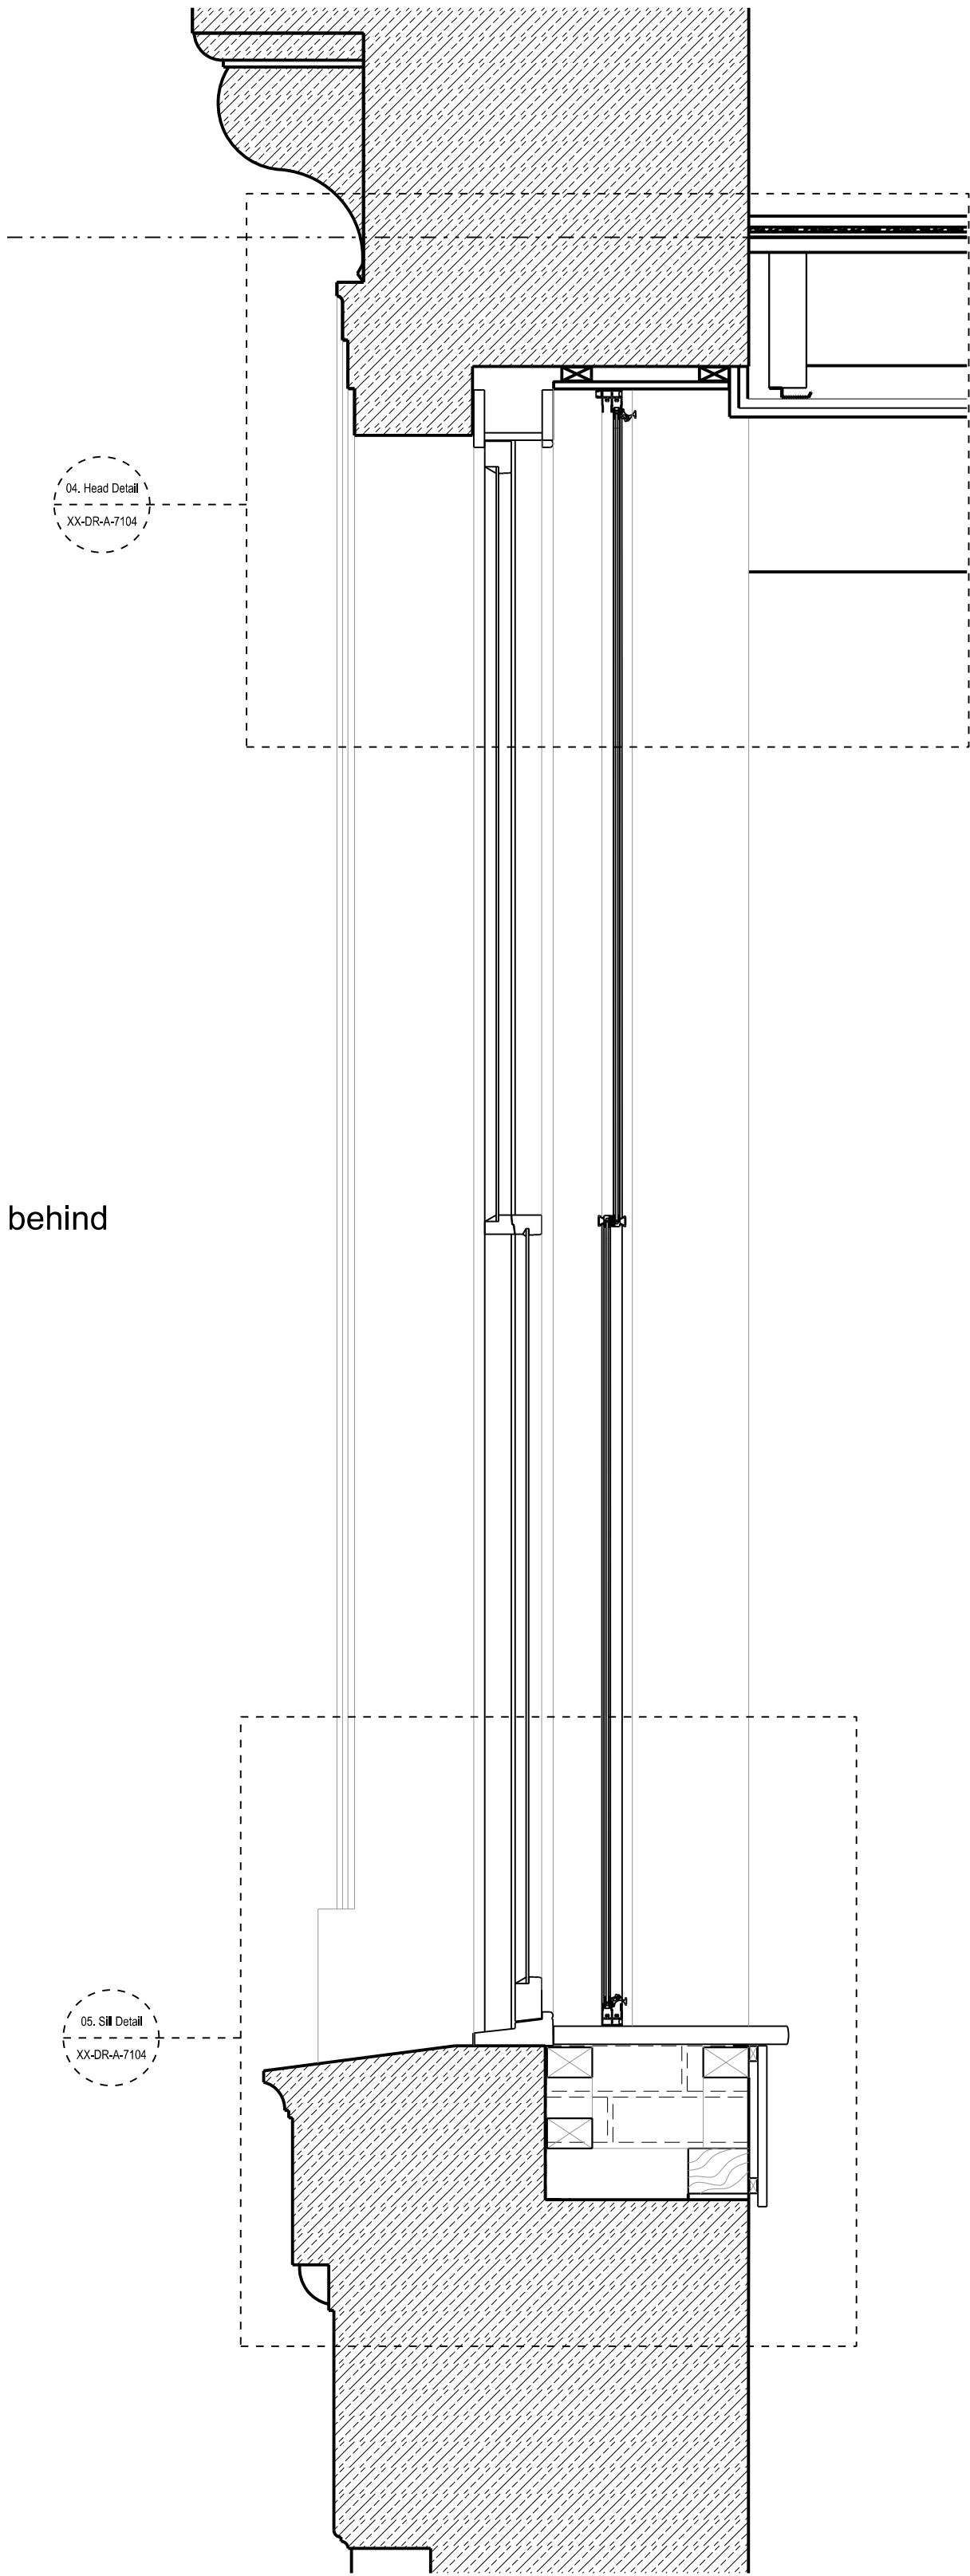

03. Section 1:10

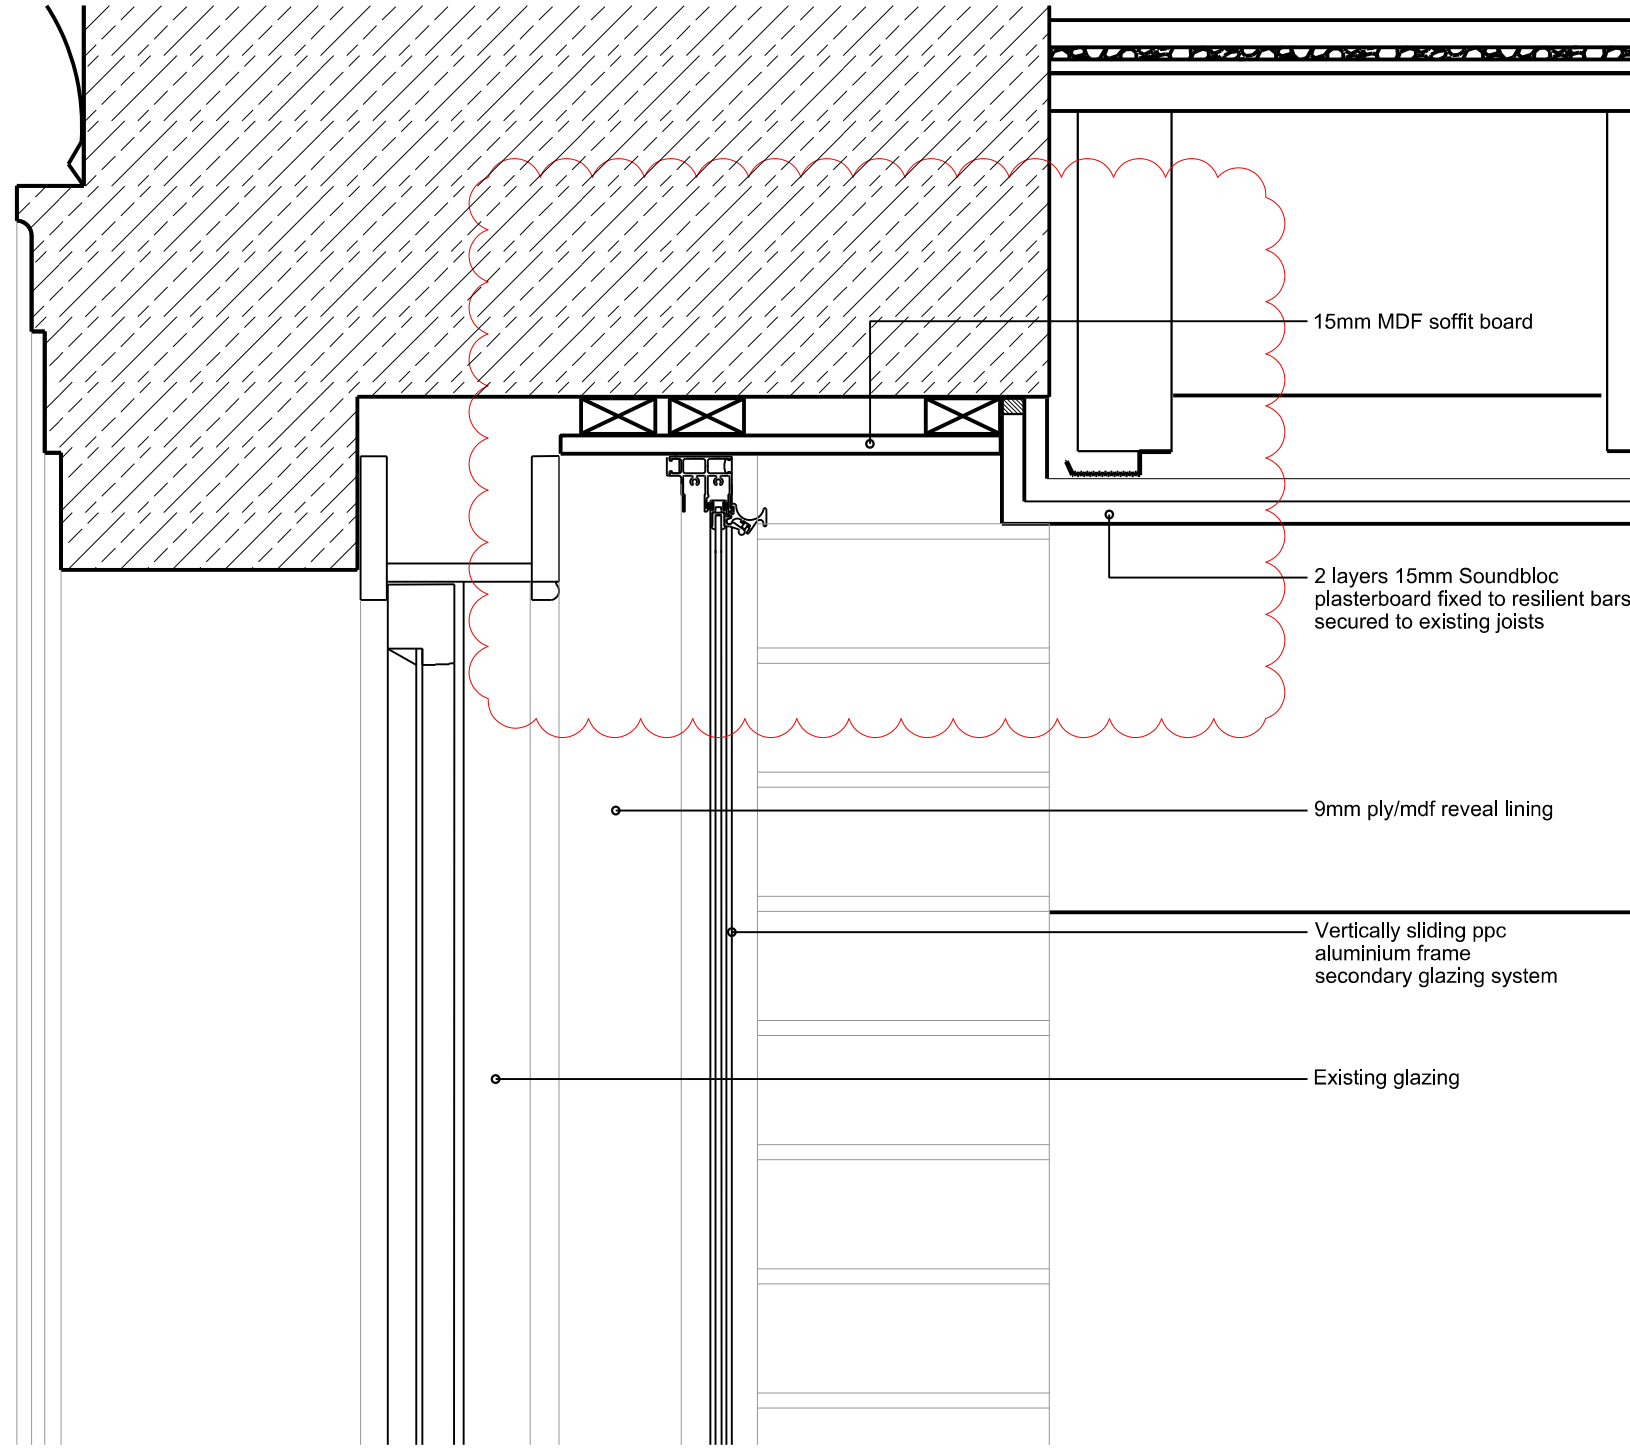

04. Head Detail 1:5

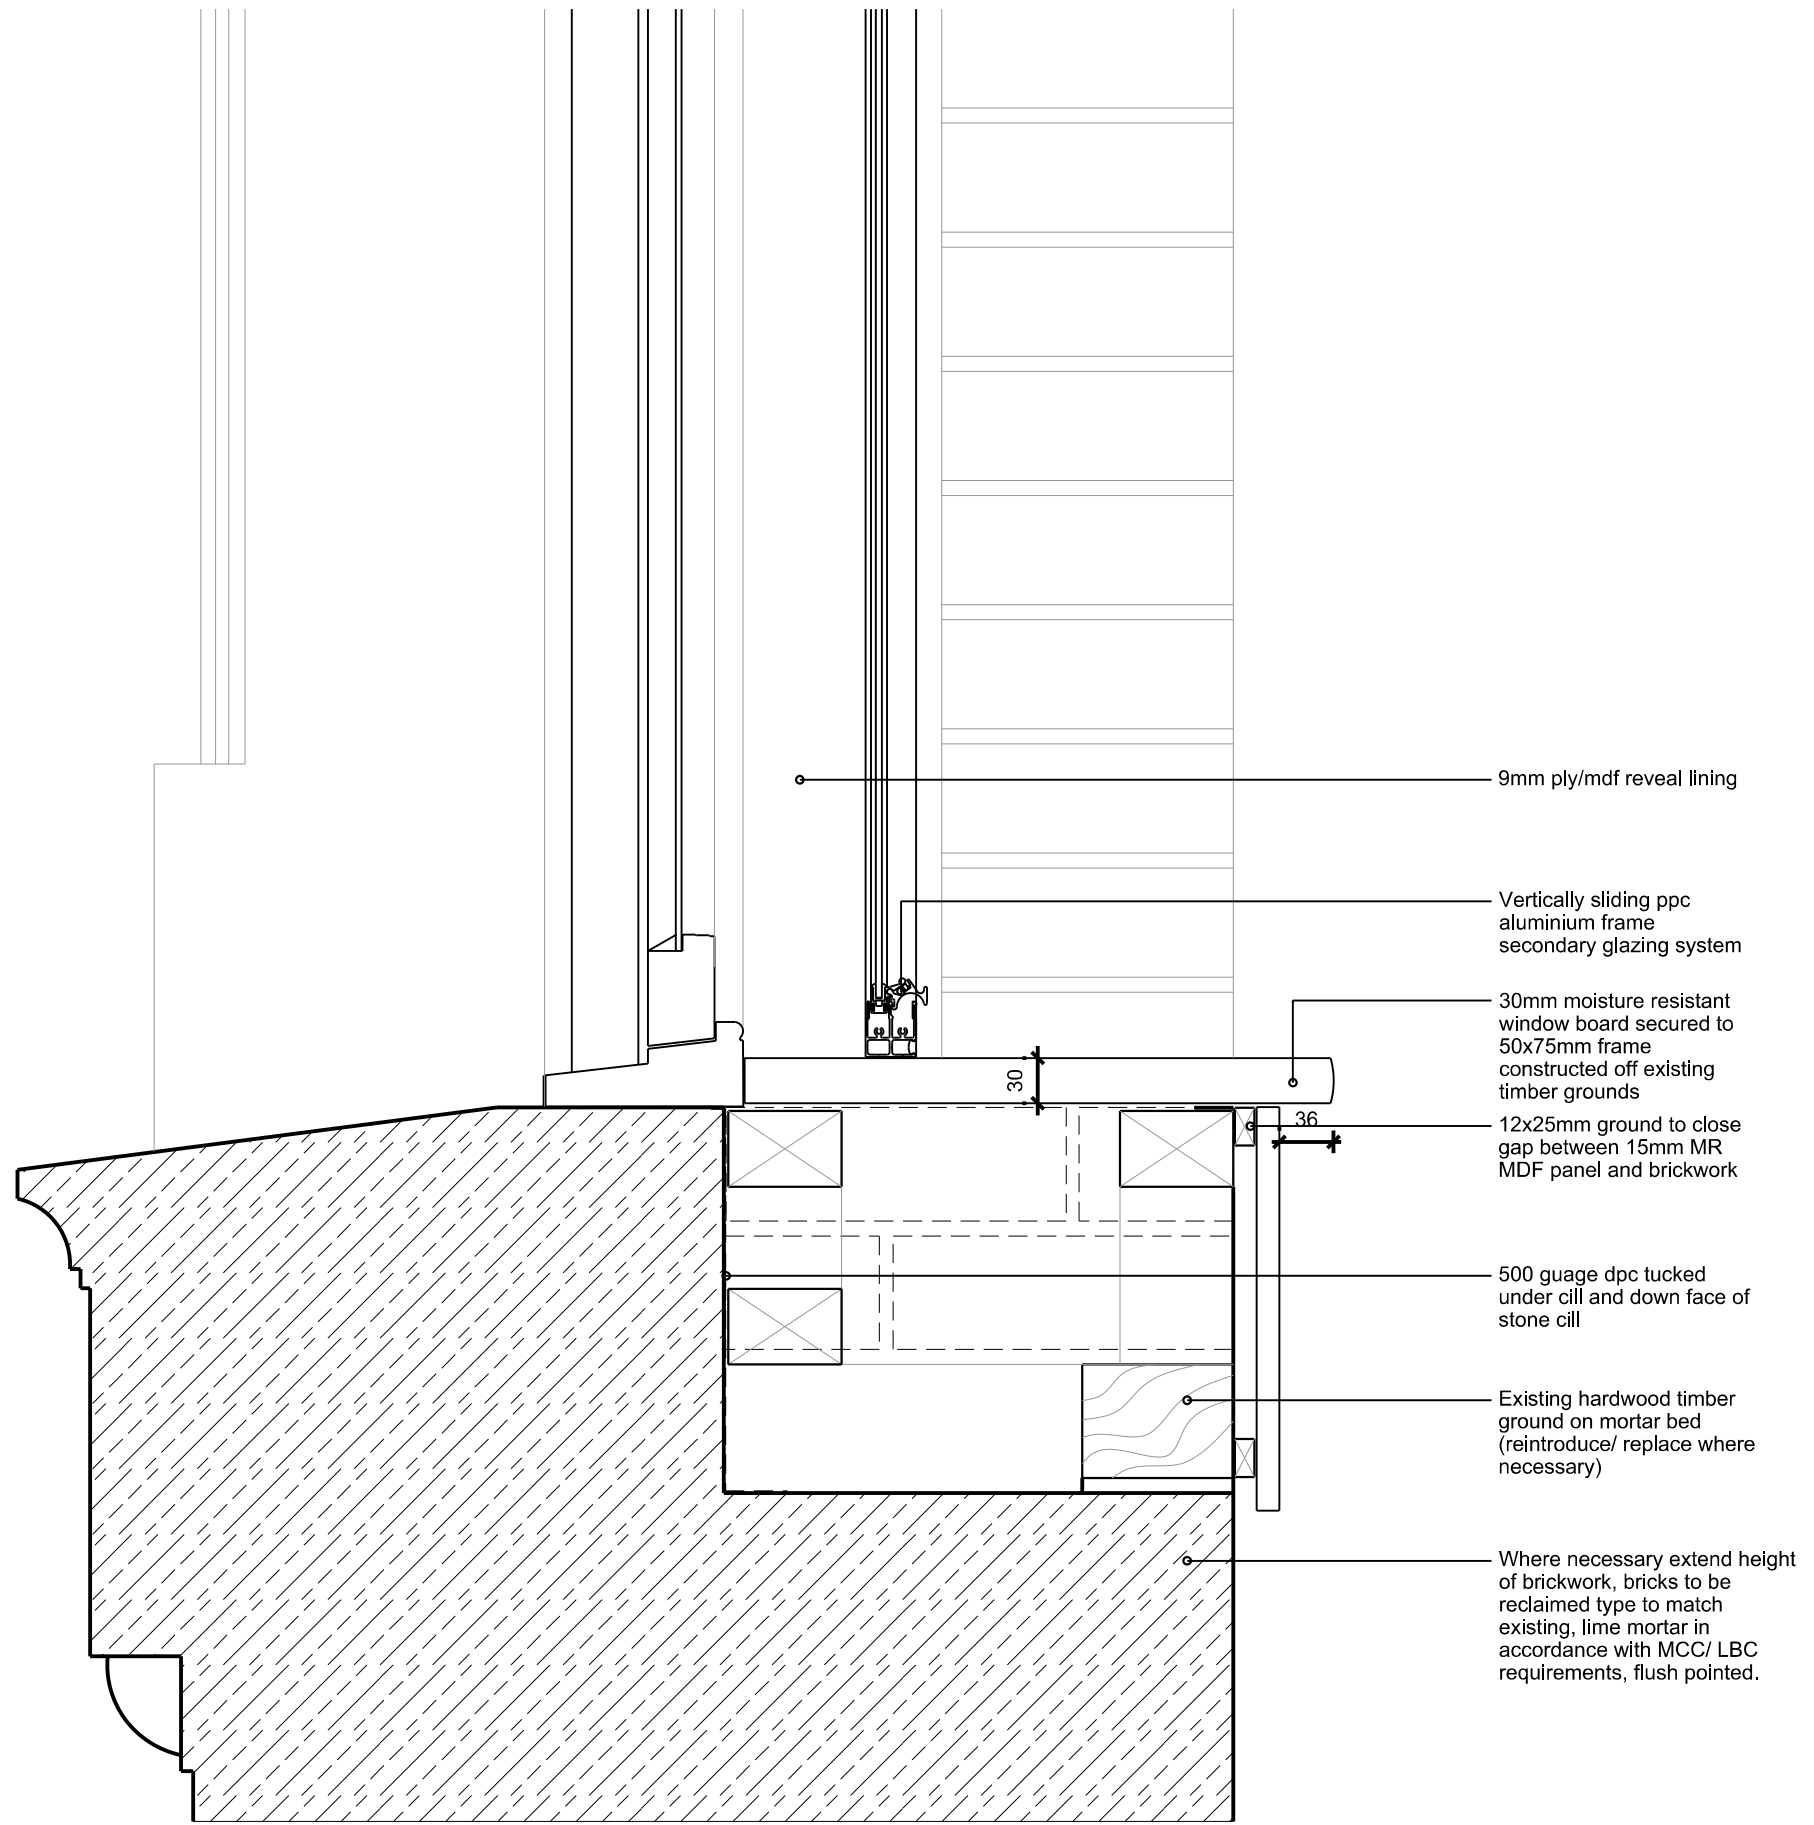

05. Sill Detail 1:5

Notes
This document is © Falconer Chester Hall Limited.
All drawing measurements shall not be obtained by scaling. Any discrepancies on this document to be immediately reported to the Architect. Verify all dimensions and levels prior to construction. This Document shall be read in conjunction with related documents, specifications and associated models.

P01 11.01.21 MS GJ First Issue.
Rev: | Date: | By: | Chk By: | Rev Note:

FALCONER
CHESTER
HALL

London | Liverpool | Manchester | www.fcharchitects.com | +44(0)151 243 5800

Project Title
47 Peter Street, Manchester

Client
KRO Hospitality

Drawing Title
First Floor Window Details

Drawing No.
P20048-FCH-XX-XX-DR-A-7104

Status
D3

Issue suitable for:
Contractual Design

Date
04.12.20

Job No.
P20-048

Drawing Stage
TENDER

Scale
As Shown @ A1

Rev
P01

Drawn By
RE

Checked By
GJ