


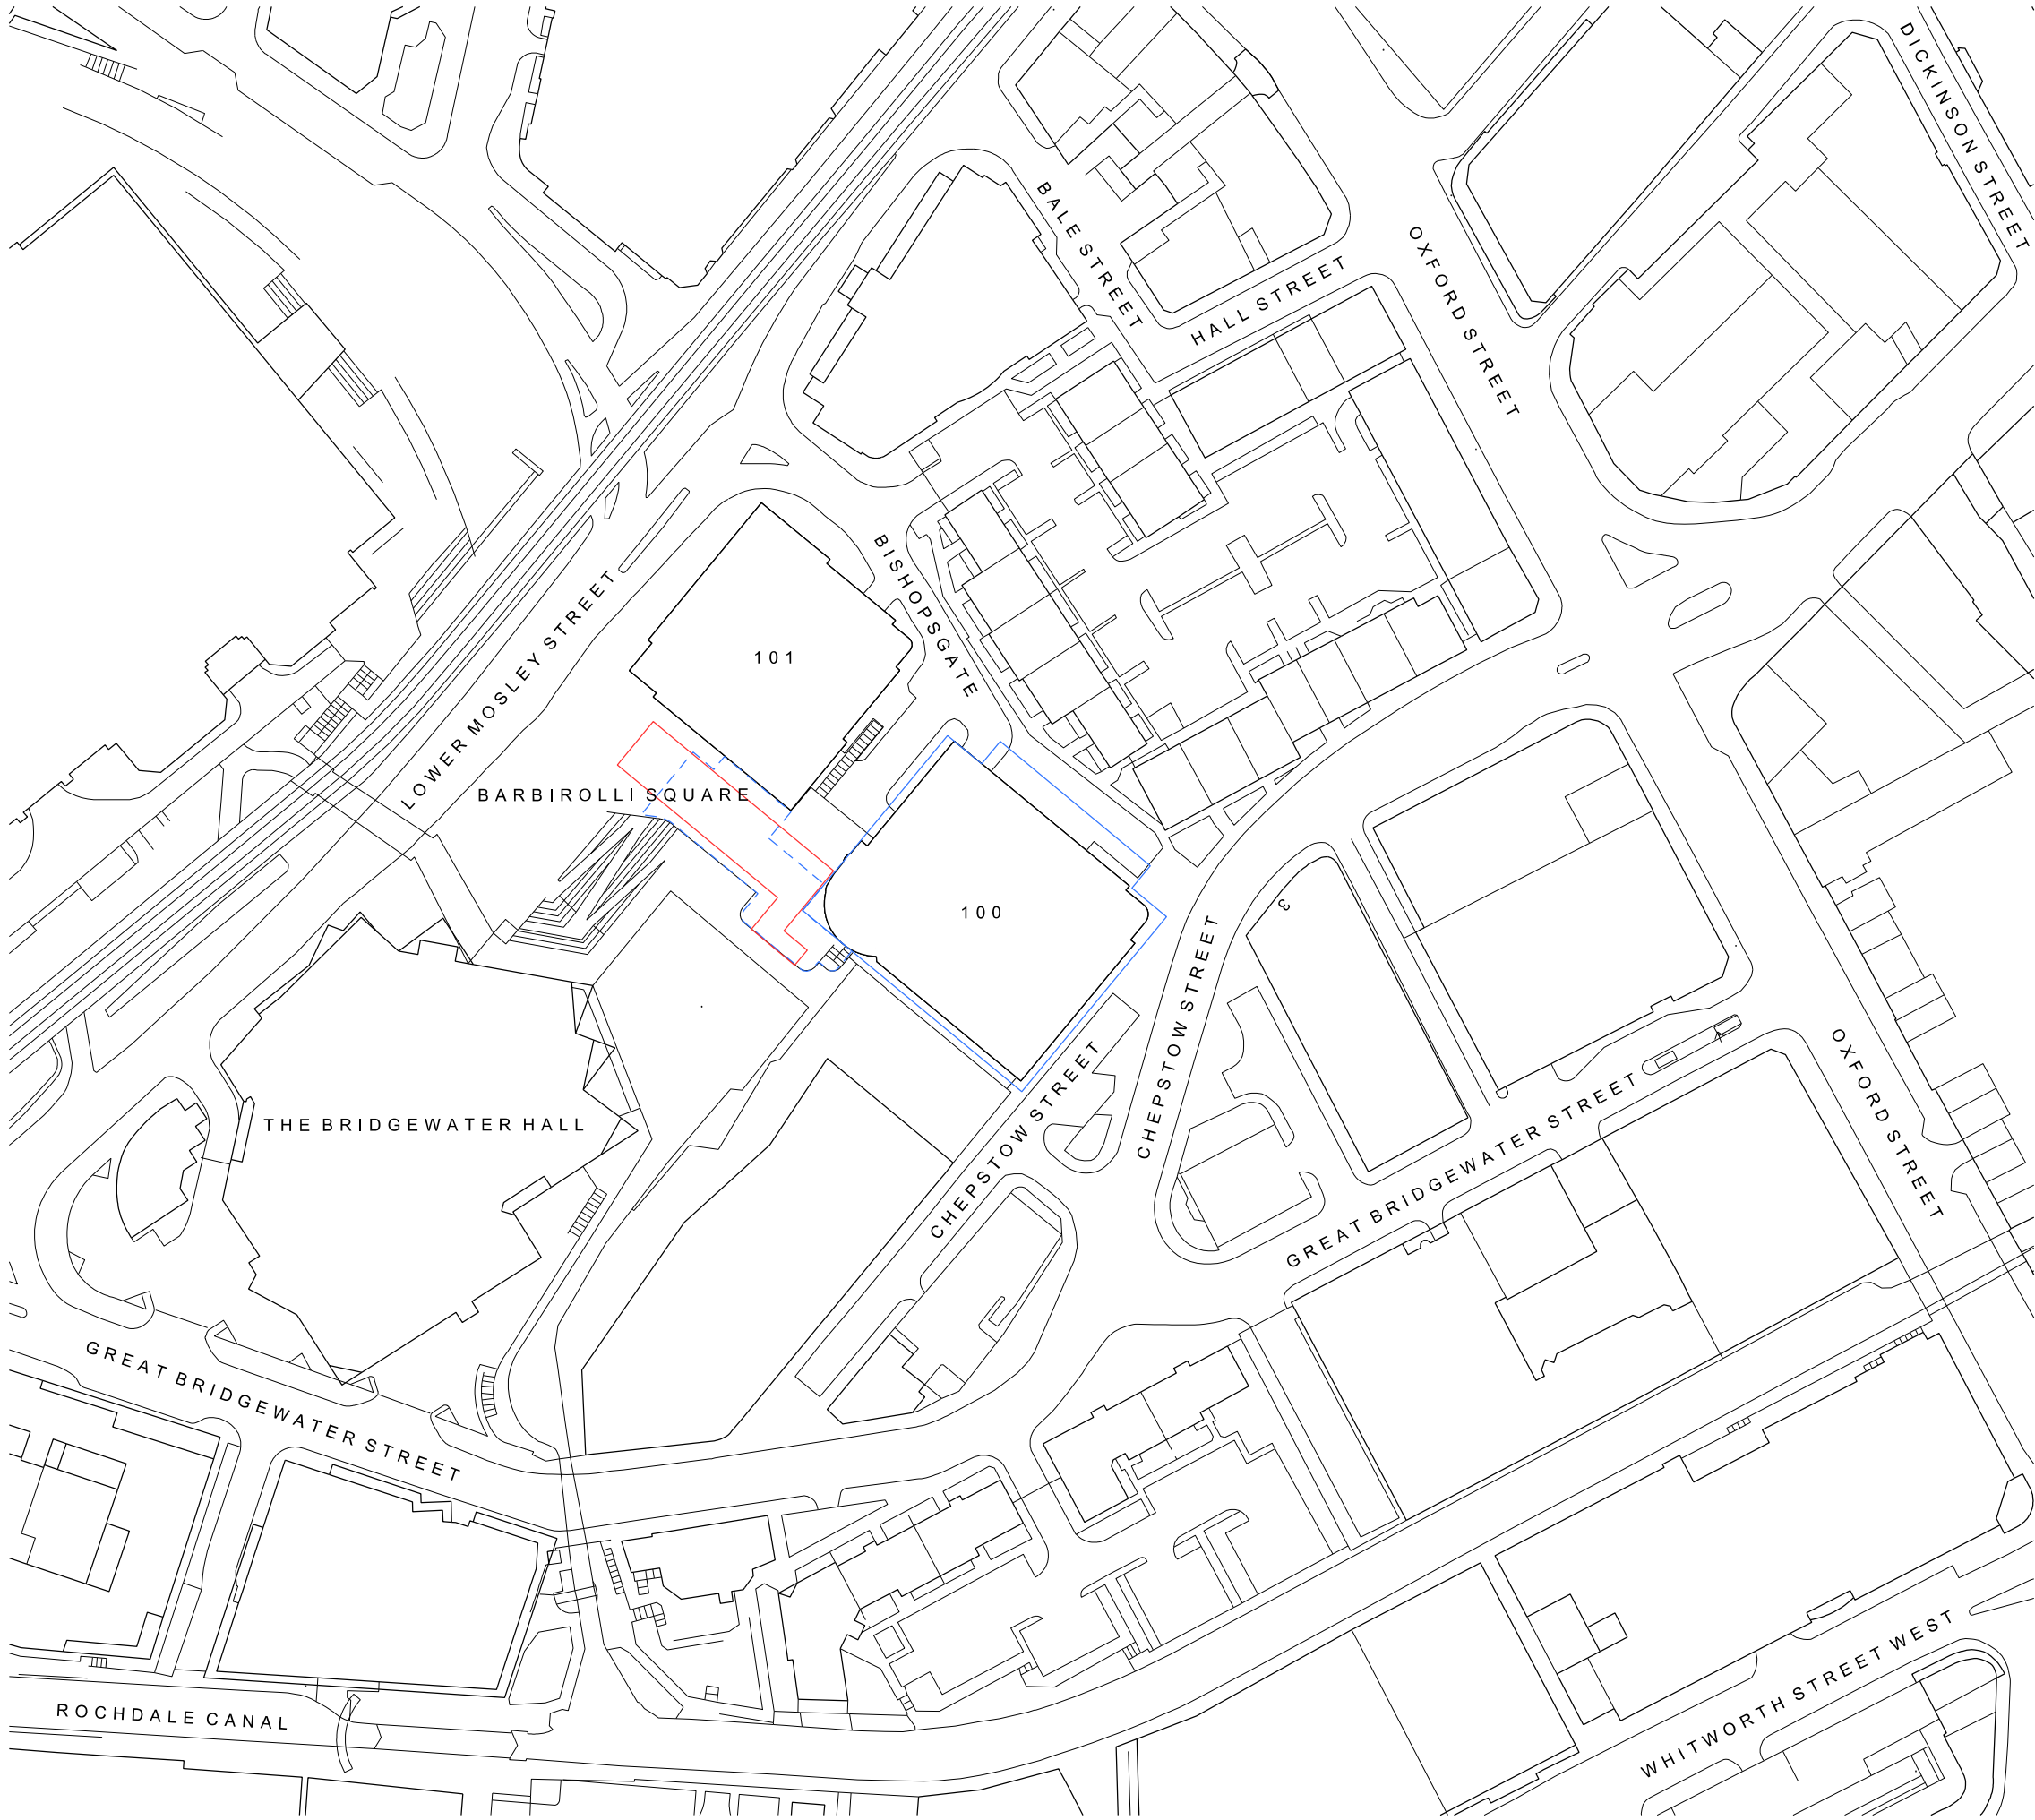

Copyright of this drawing is vested in 5plus Architects and it must not be copied or reproduced without written consent. Figured dimensions only are to be taken from this drawing. Do not scale from this drawing.

All Contractors must visit the site and are responsible for taking and checking all dimensions relative to their work. 5plus Architects are to be advised of any variation between drawings and site conditions.


Electronic data/ drawings issued as 'read only' and should not be interrogated for measurement. All dimensions and levels should be 'read only' from those values stated in text, on the drawings

CONSTRUCTION - It is considered that the proposed works are within the scope of a competent Contractor and as such no unusual hazards have been identified, refer to relevant Key/ Schedule/ Designers Risk Assessment

-  Site Boundary
-  Below ground applicant ownership boundary adjacent to site boundary
-  Applicant ownership boundary adjacent to site boundary

0 16/12/21 Issued for Planning

REV:	DATE:	DETAILS:

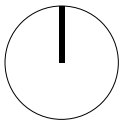

5plus architects

Manchester. 0161 228 0211
Fourth Floor, The Hive, 47 Lever Street,
Manchester M1 1FN

London. 0207 253 7644
The Leather Market, Weston Street,
London SE1 3ER

5plusarchitects.com

PROJECT:
**100 Barbirolli Square
Manchester**

TITLE:
**Location Plan
Red Line Boundary**

SCALE:	ORIGIN DATE:	DRAWN:	CHECKED:
1:1250@A3	16/12/21	EMcA	PN

STATUS:
Planning

PROJECT DRAWING NO:
05699 _MP_00_1001

REV:
0