





E
Elevation E

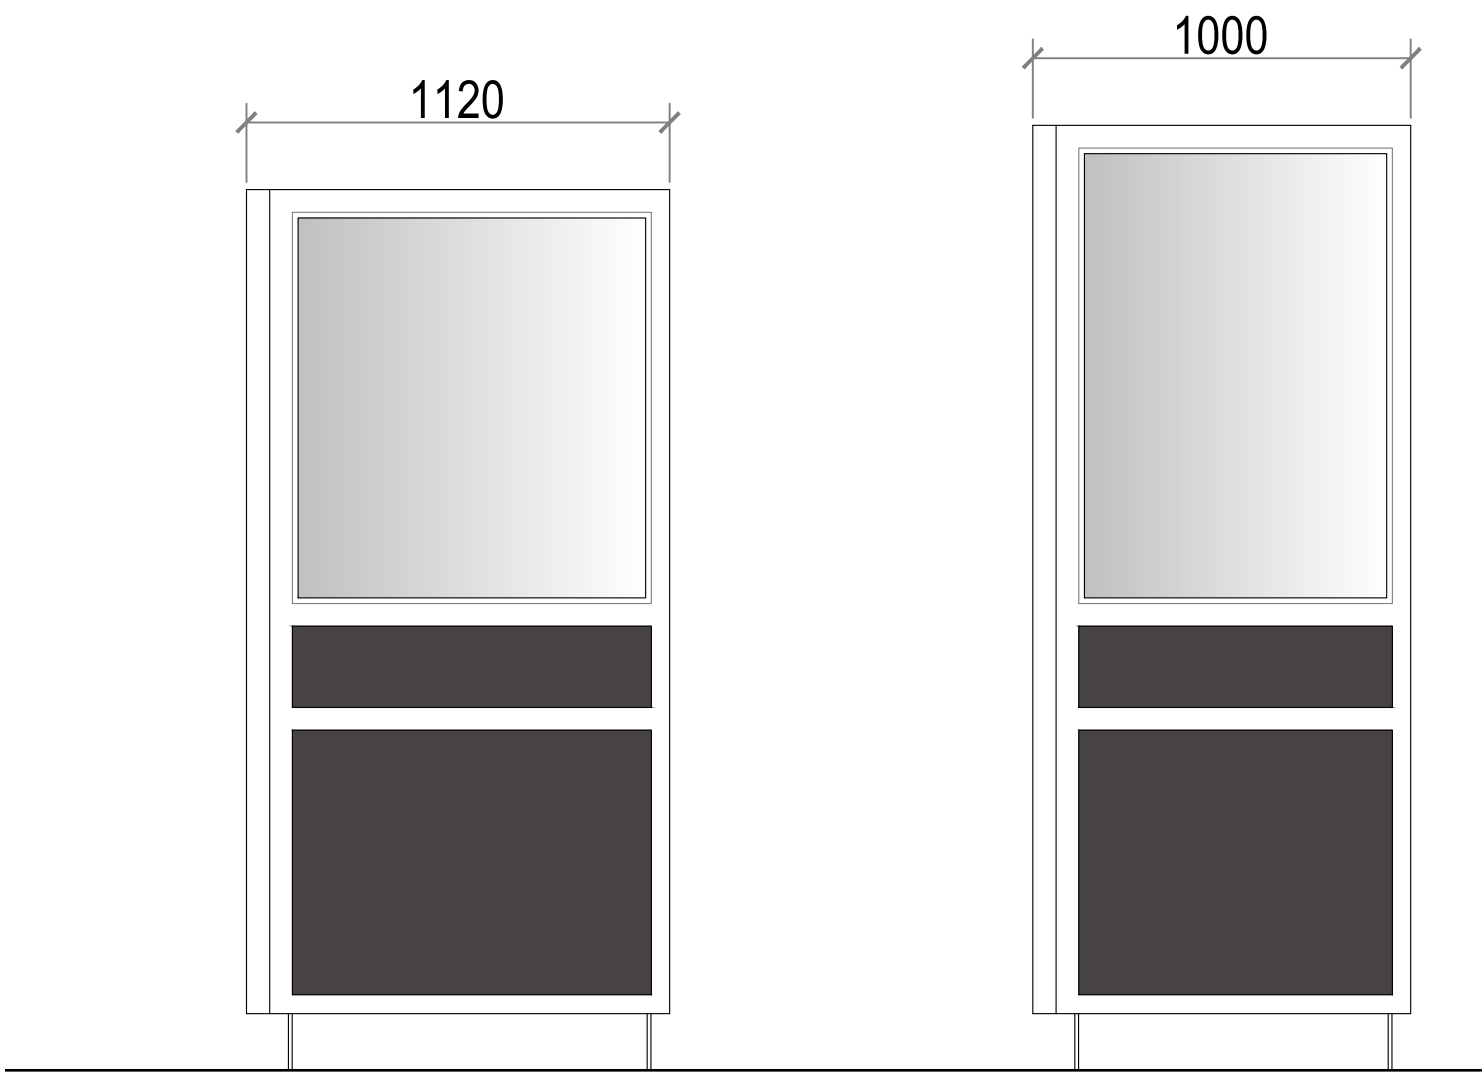

A B
Elevation A & B



C D
Elevation C & D

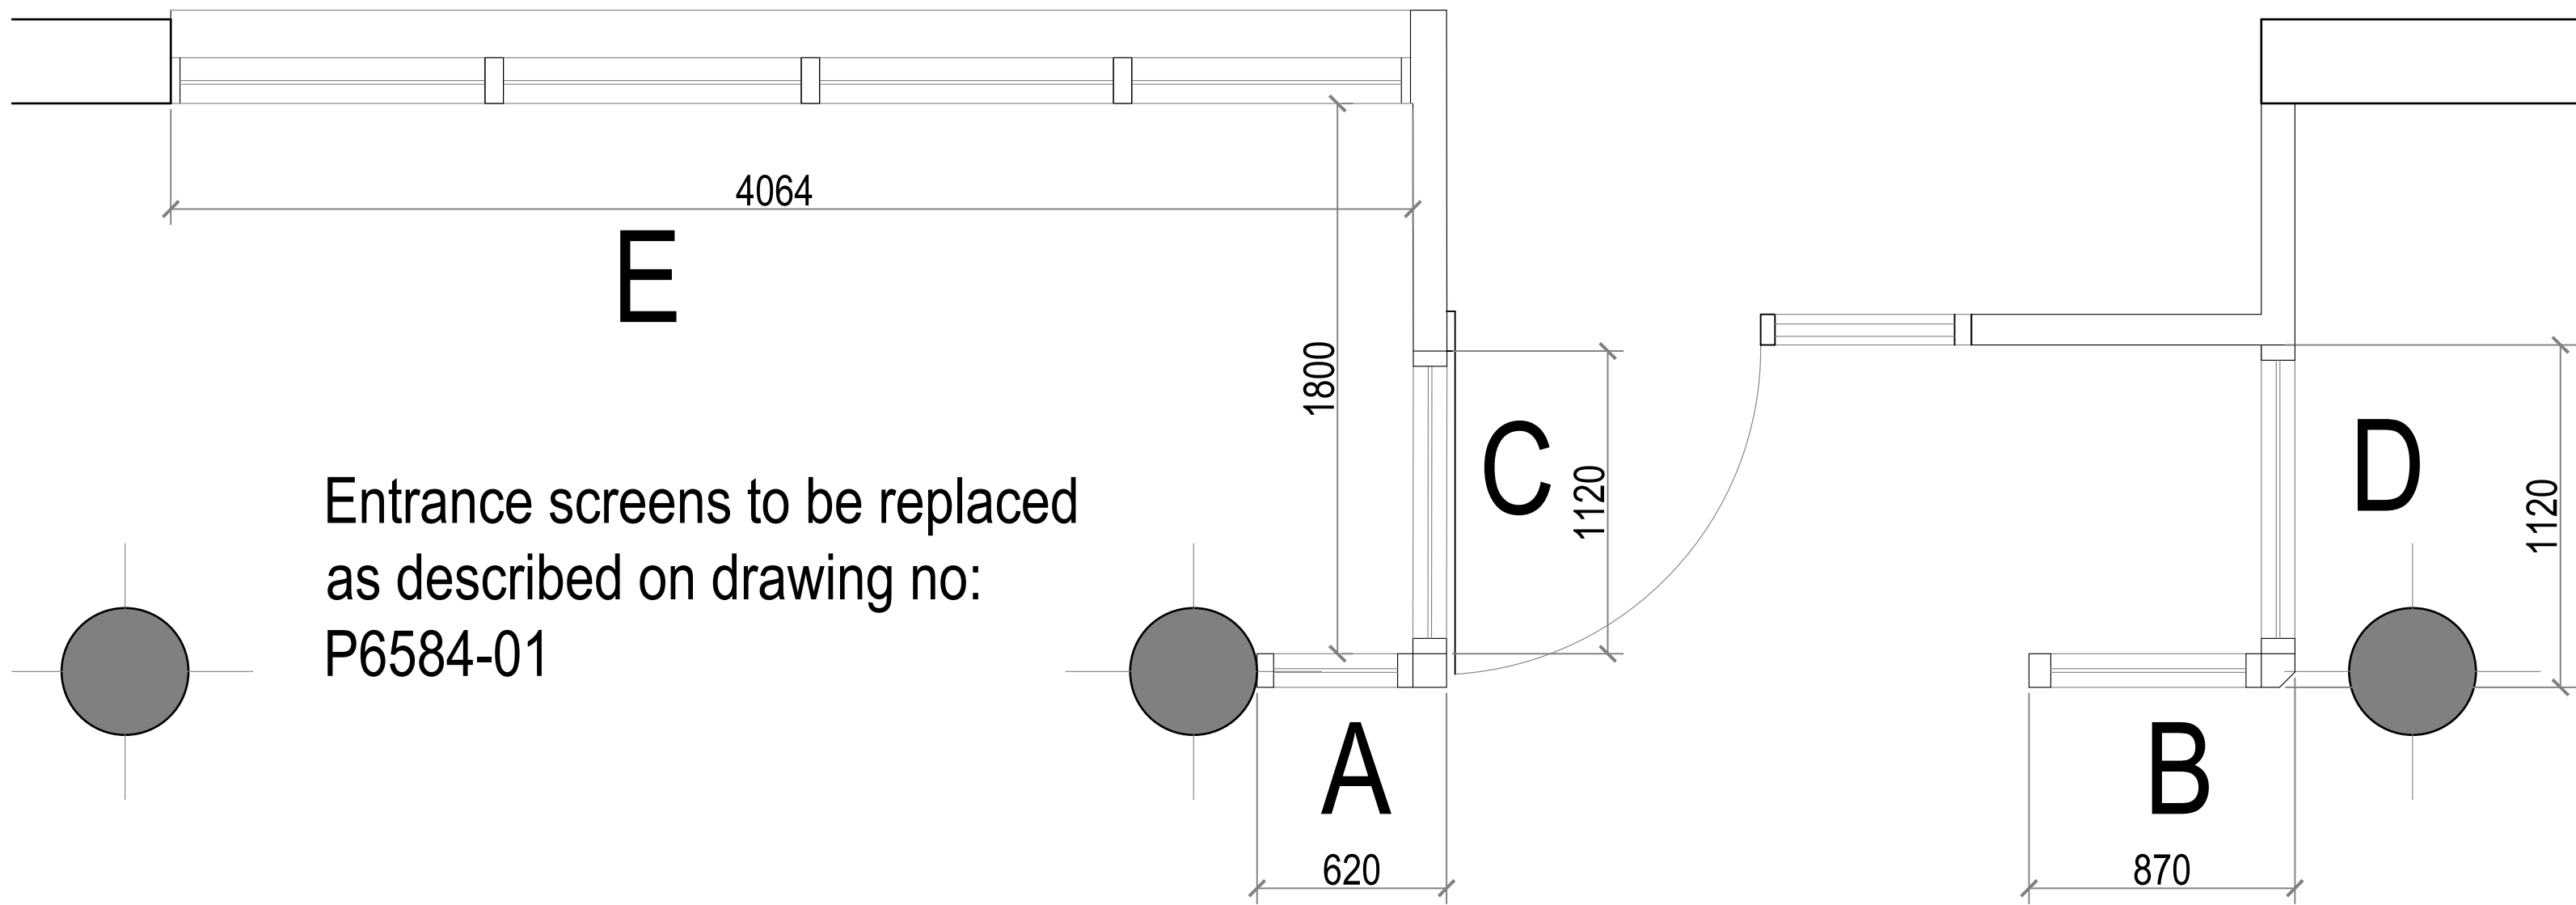

Plan of Main Entrance screens



Rev Date

ARCUS
CONSULTING

Arkus Consulting LLP
Wakefield 0192 466 9000 Manchester 0161 905 3222 London 0208 8742 2512
Liverpool 0151 708 1080 Newcastle 0191 272 5781 Rugby 01788 297 127
info@arcus.uk.com www.arcus.uk.com

Client
Wythenshawe Community Housing Group

Project
West View Court

Title
Main Entrance Screens

Scale 1:20 Date 04/04/22 Stage TENDER
Job No P6584 Drawing No 07 Rev
Drawn SPO Approved

This drawing is the copyright of Arkus. Contractors must check all dimensions on site. Do not scale the drawings. Only figured dimensions are to be worked to.