


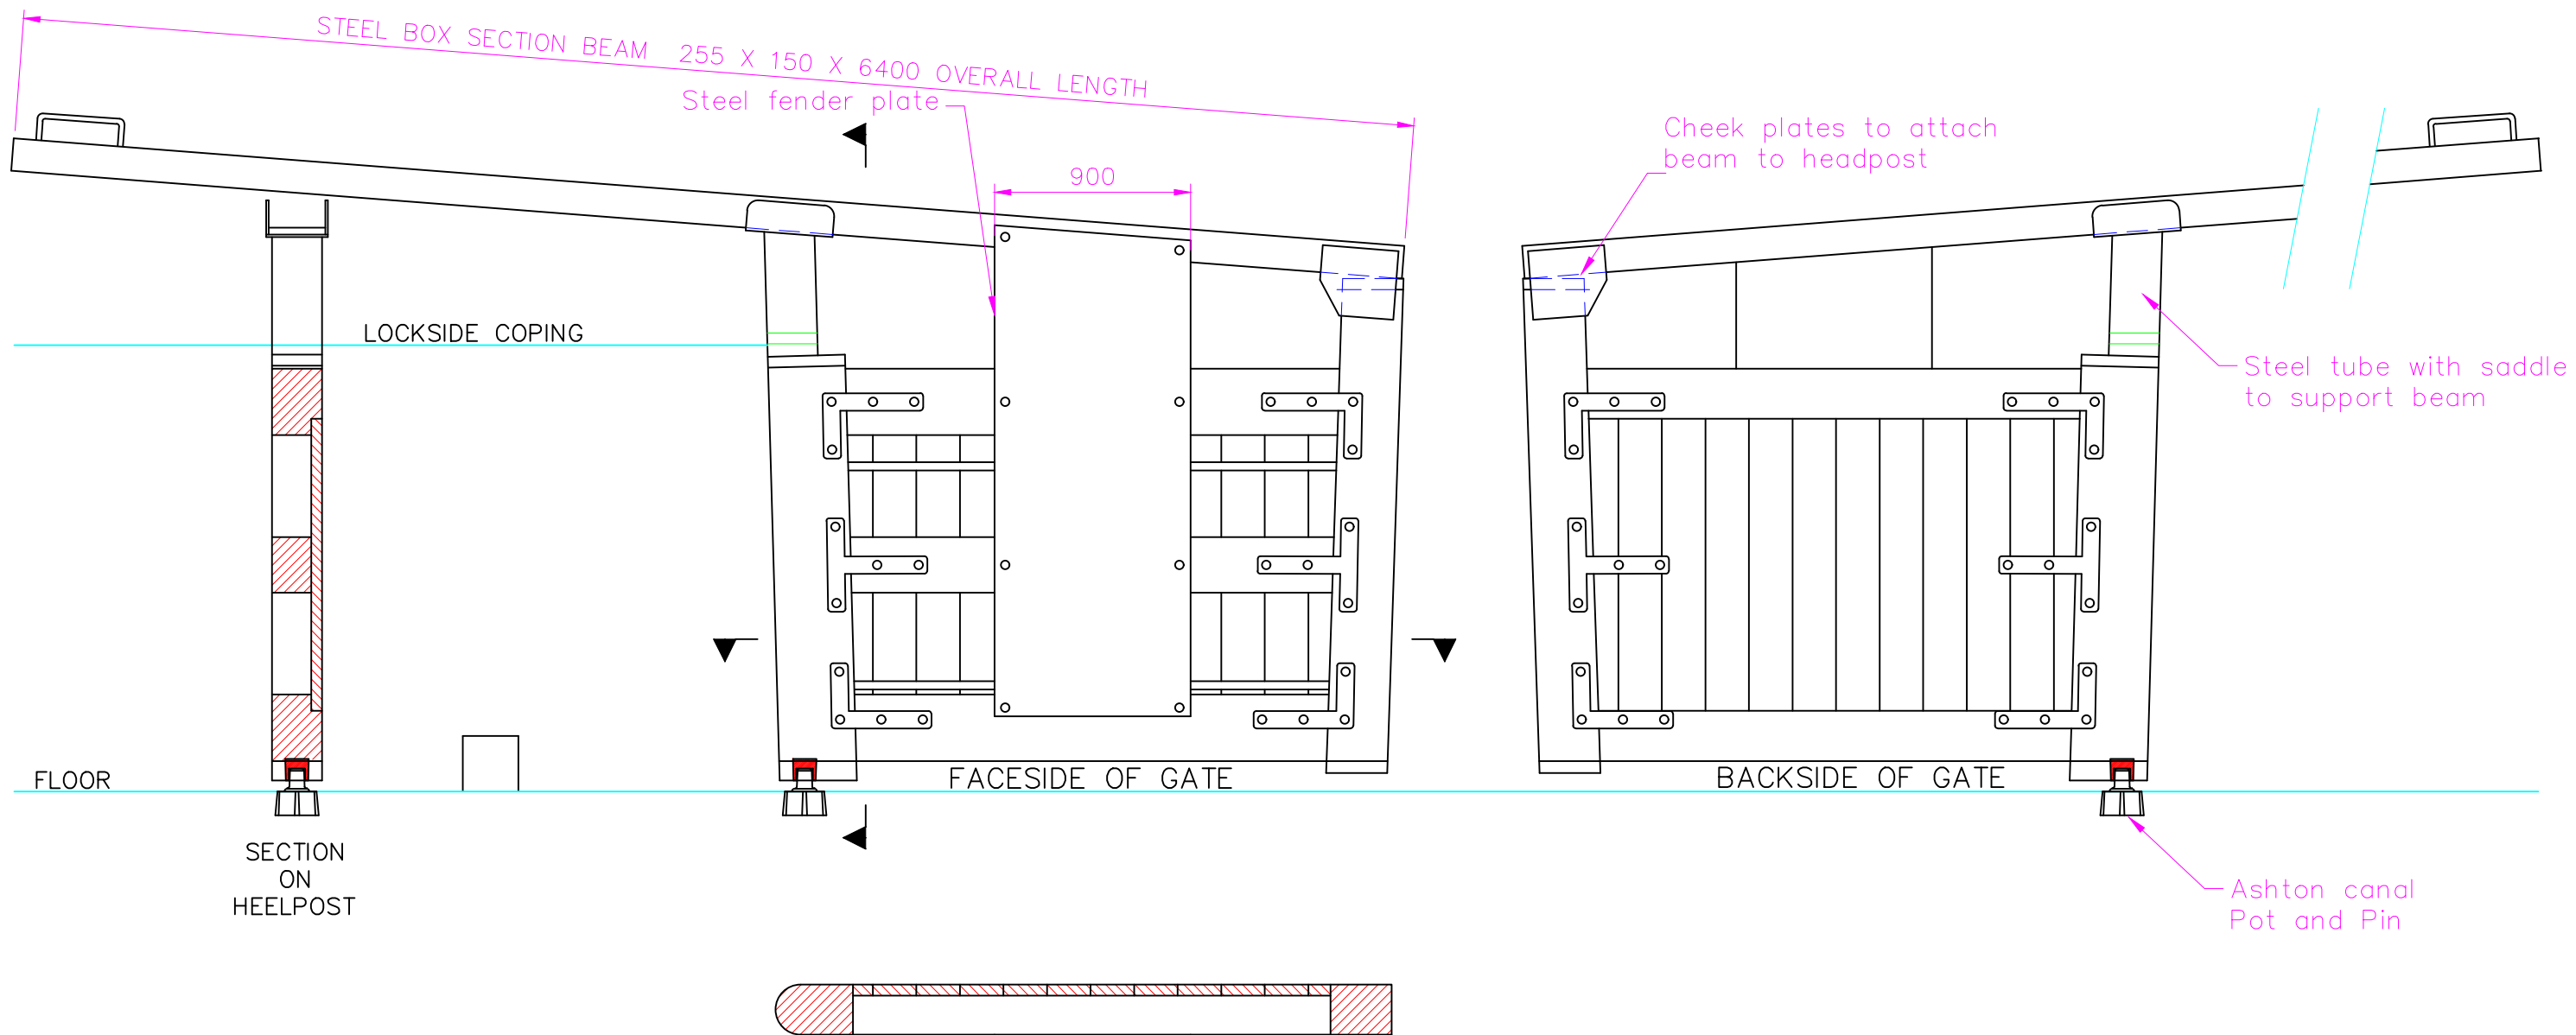

 Canal & River Trust Keeping people, nature & history connected	TITLE MANCHESTER & PENNINE WATERWAY ASHTON CANAL EXISTING ARRANGEMENT T.E.S GATE			
	Drawn by MK	Designed by	Revision	
	Date 07/07/17	Scale 1:30	Checked by	Drawing No. LKGT17-24/1

Central Workshops
Ferry Lane
Stanley
Wakefield
West Yorkshire
WF3 4LZ
Telephone 01132005763
Fax 01924 290031