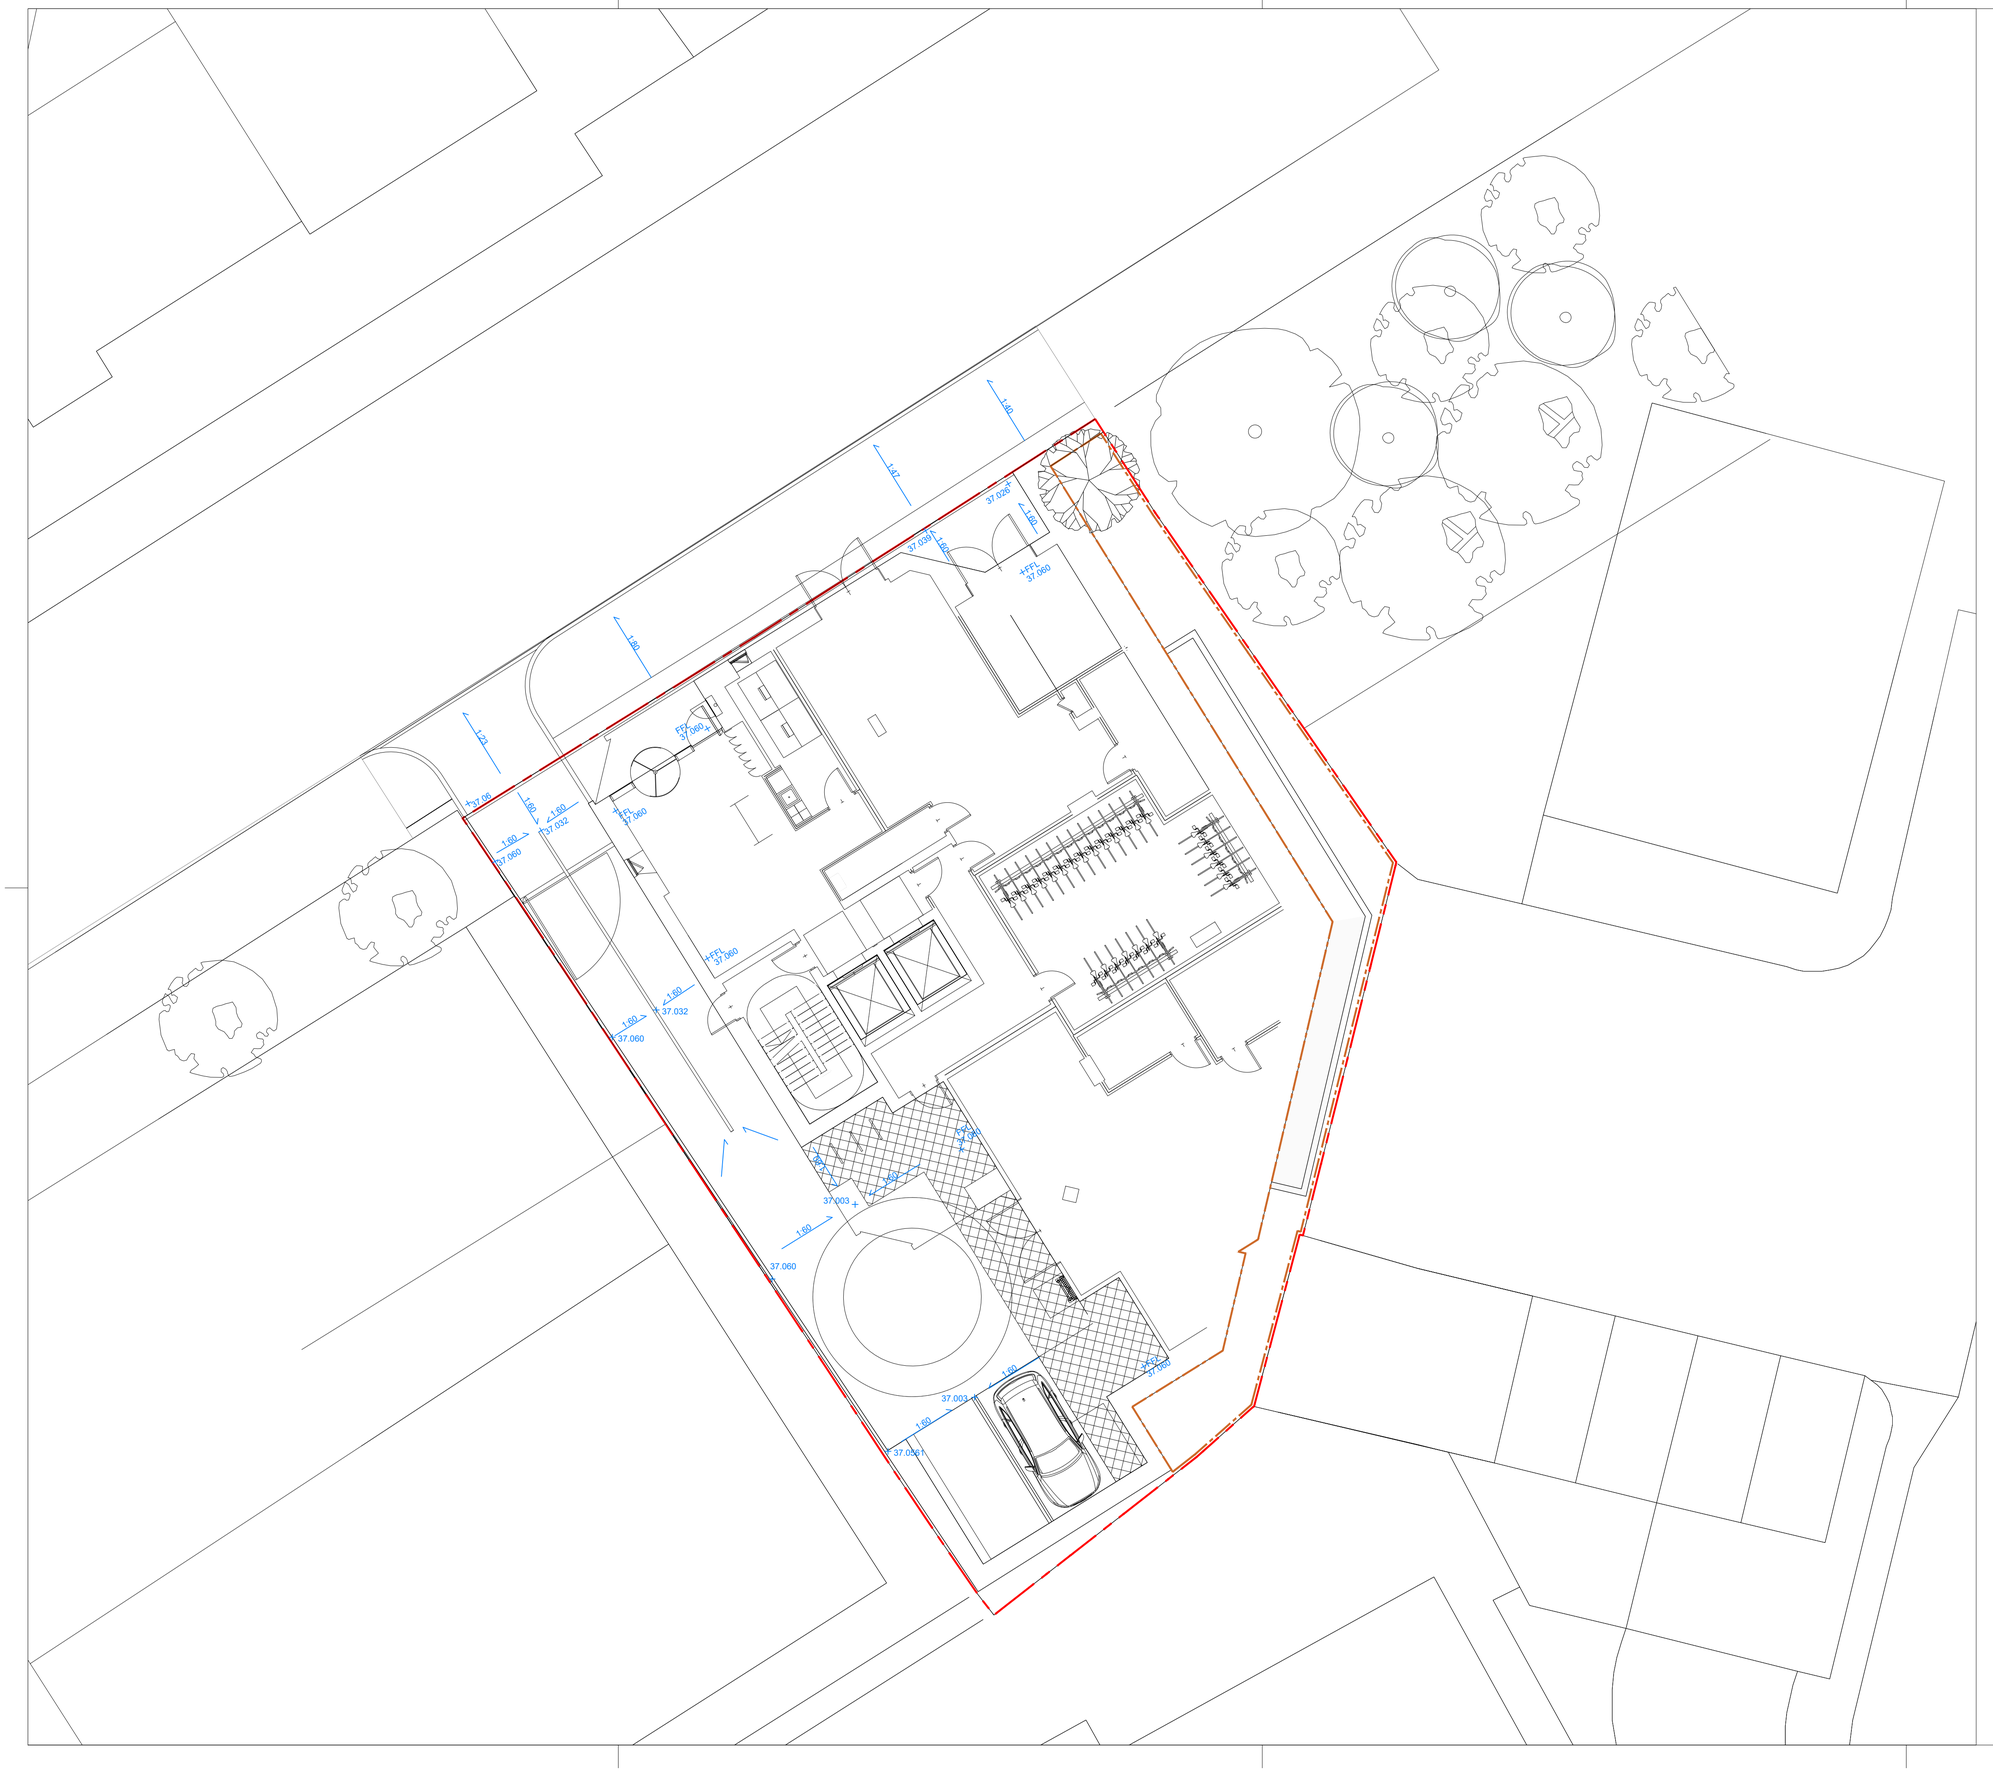


NOTES

1. This drawing is to be read in conjunction with all other drawings and specifications.
2. Do not scale off this drawing. Written dimensions to be taken only.
3. Any discrepancies found between this drawing and other drawings and specifications in the construction documents must be referred to the Landscape Architect prior to work commencing.
4. This drawing must not be copied in whole or in part without prior written consent of Optimised Environments Ltd.
5. Survey information is based upon aspect surveyors Topographical as Survey.

Issue	Revision	Initial	Date
B	Trees omitted from footway. Tree added to soft landscape.	AW	17.12.21
A	Revised Building Layout	CO	24.06.21

optimised environments

optimised environments ltd

EDINBURGH 2nd Floor | Quartermile Two | 2 Lister Square | Edinburgh | EH3 9GL
t: 0131 221 5920 w: optimisedenvironments.com

LONDON Warnford Court | 29 Throgmorton Street | London | EC2N 2AT
t: 020 79474062 | w: optimisedenvironments.com

MANCHESTER 13 Swan Street | Manchester | M4 5JJ
t: 0161 696 7550 | w: optimisedenvironments.com

Optimised Environments Ltd. Registered in Scotland SC358462
Registered address: 2nd Floor | Quartermile Two | 2 Lister Square | Edinburgh | EH3 9GL

Client
LW Group

Project
M1 PICCADILLY

Store Street, Manchester

Drawing Title
LEVELS PLAN

Sheet 1 of 1

Scale Bar
1m 2m 3m 4m 5m

North

Scale:	**1:100@A1**	Date:	**20.04.21**
By:	**CM**	Status:	**PLANNING**
Checked:	**AW**	Approved:	**AW**

Drawing Number	Rev
M10332_L201	**B**

Computer File: R:\Projects\2021\M10332_PicWharf\CAD\AUTOCAD\SHEETS