



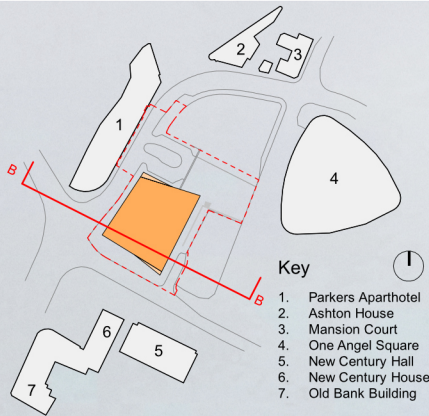

- Key
1. Parkers Aparthotel
 2. Ashton House
 3. Mansion Court
 4. One Angel Square
 5. New Century Hall
 6. New Century House
 7. Old Bank Building

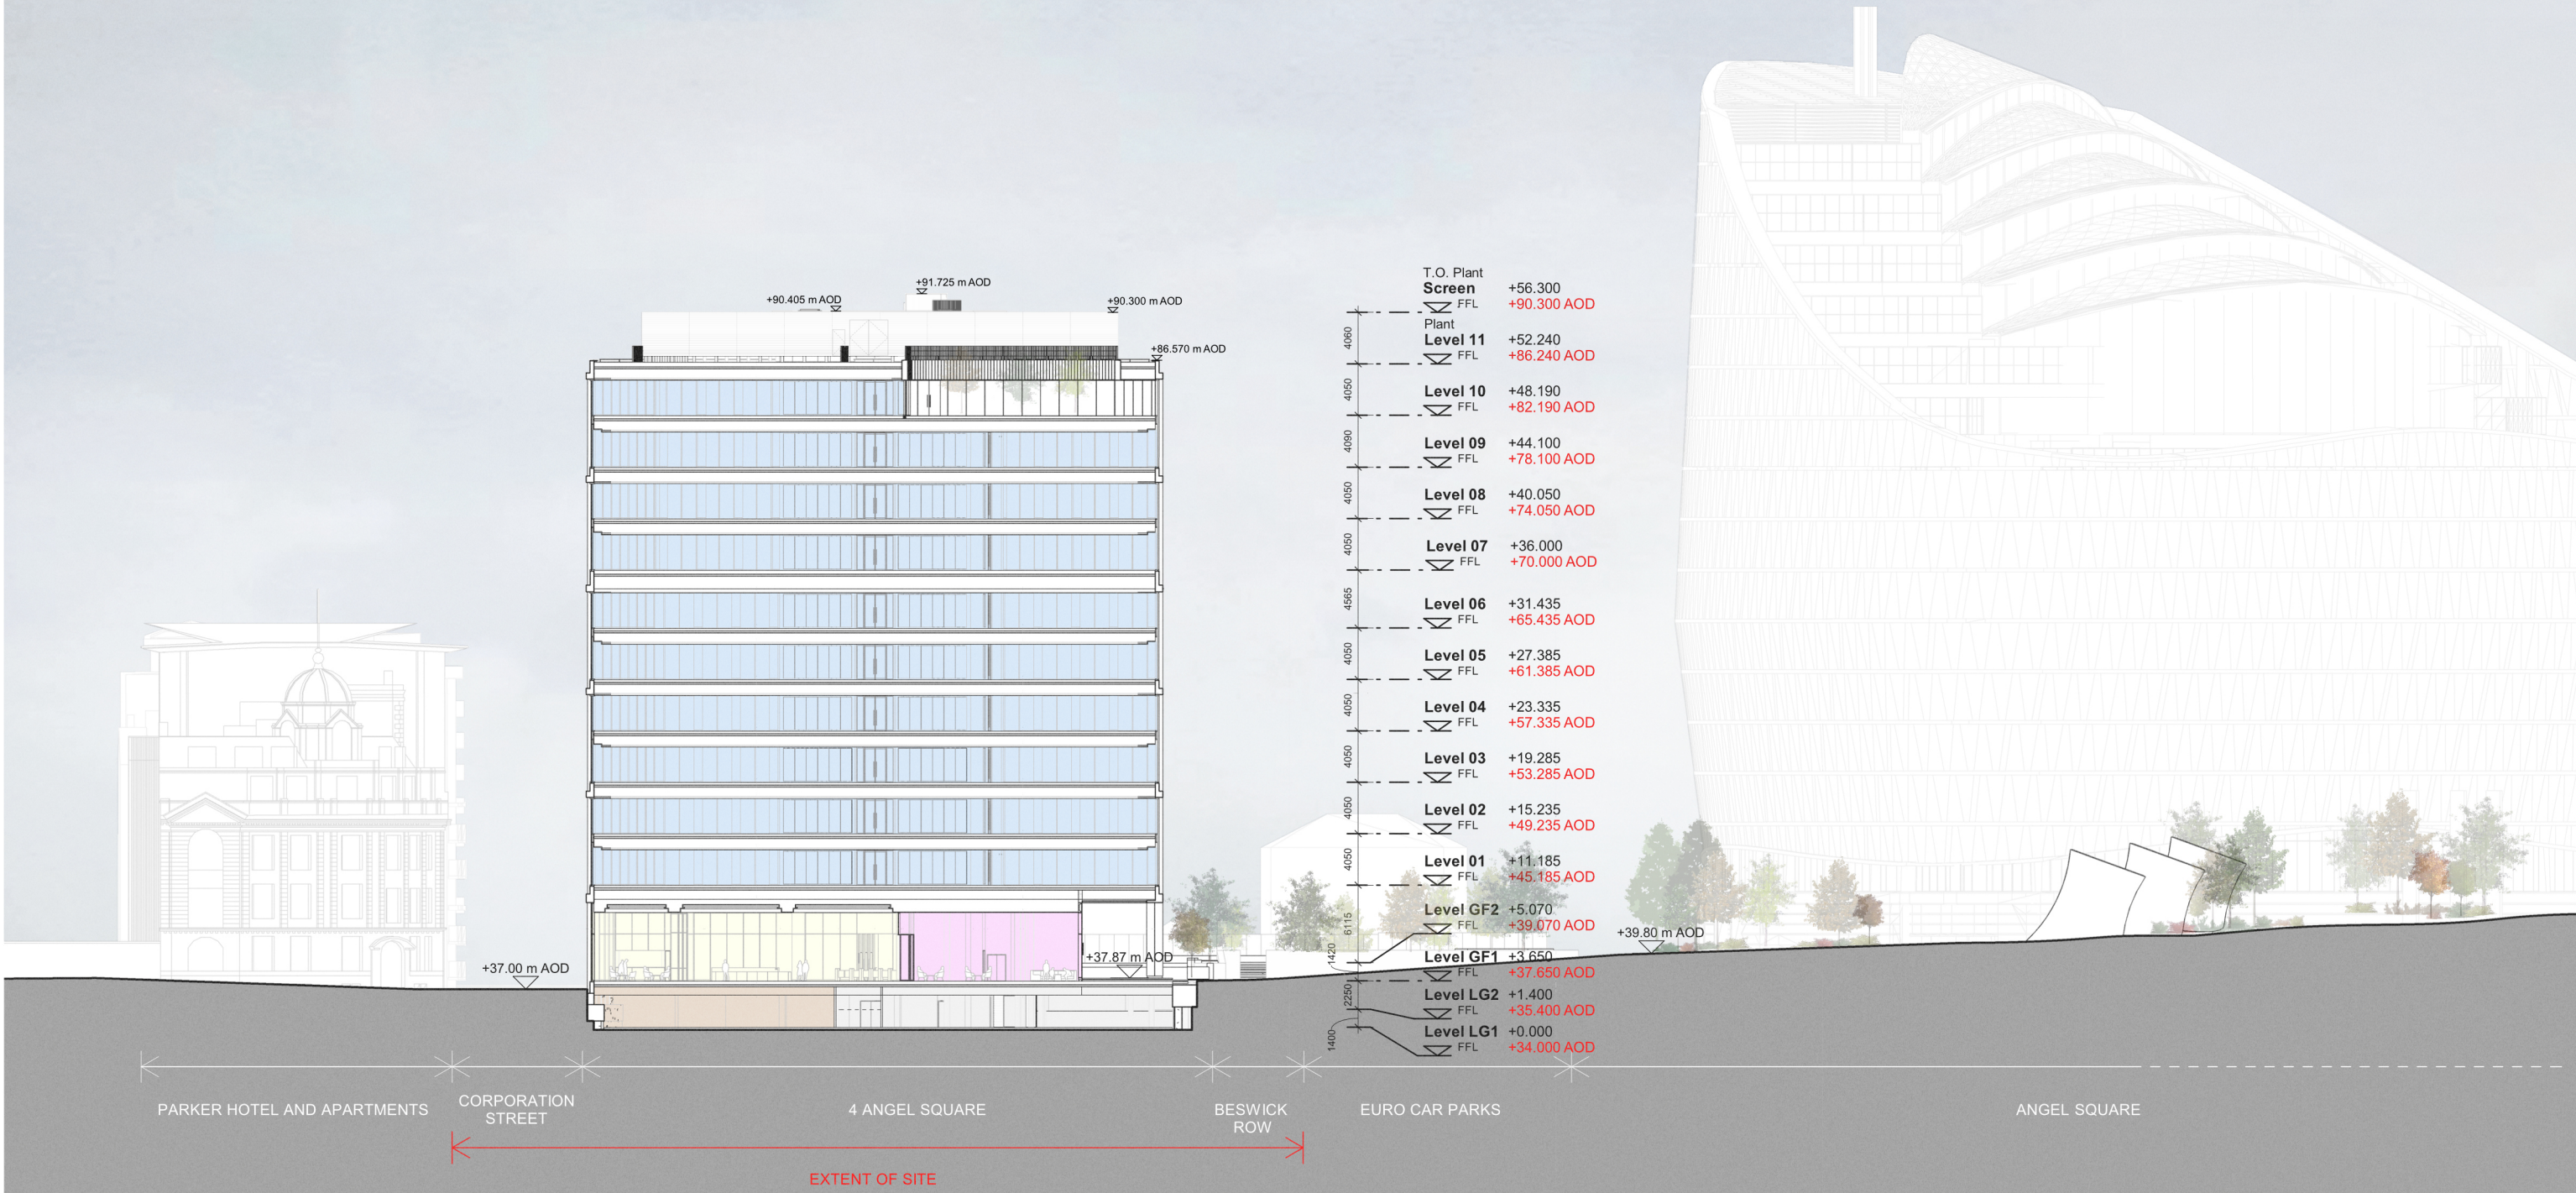

This drawing is copyright
Do not scale off dimensions.
All dimensions to be checked on
site by contractor.
Contractor to report any
dimensional discrepancies,
errors or omissions prior to
commencing on site.

Local Drawing No: 10257-SHP-Z1-BB-SE-A-B5D3-G200-001

Office	Back of House / Plant
Retail / F&B	Car Park
Entrance	

Rev	Date	Description
00	24/04/2019	Planning Application Submission
01	23/09/2020	NMA Drawing Submission
02	28/03/2022	NMA Drawing Submission

Project Title
NOMA - 4 Angel Square
Miller Street, Manchester

Status
PLANNING

Drawing Title
GA Section - BB

Job No 10257	Scale 1:500 @ A3
BSI Drawing Code 10257-SHP-Z1-BB-SE-A-B5D3-G200-001	Revision 02

Manchester
+44 (0)161 835 2345

London
+44 (0)20 7549 4000