


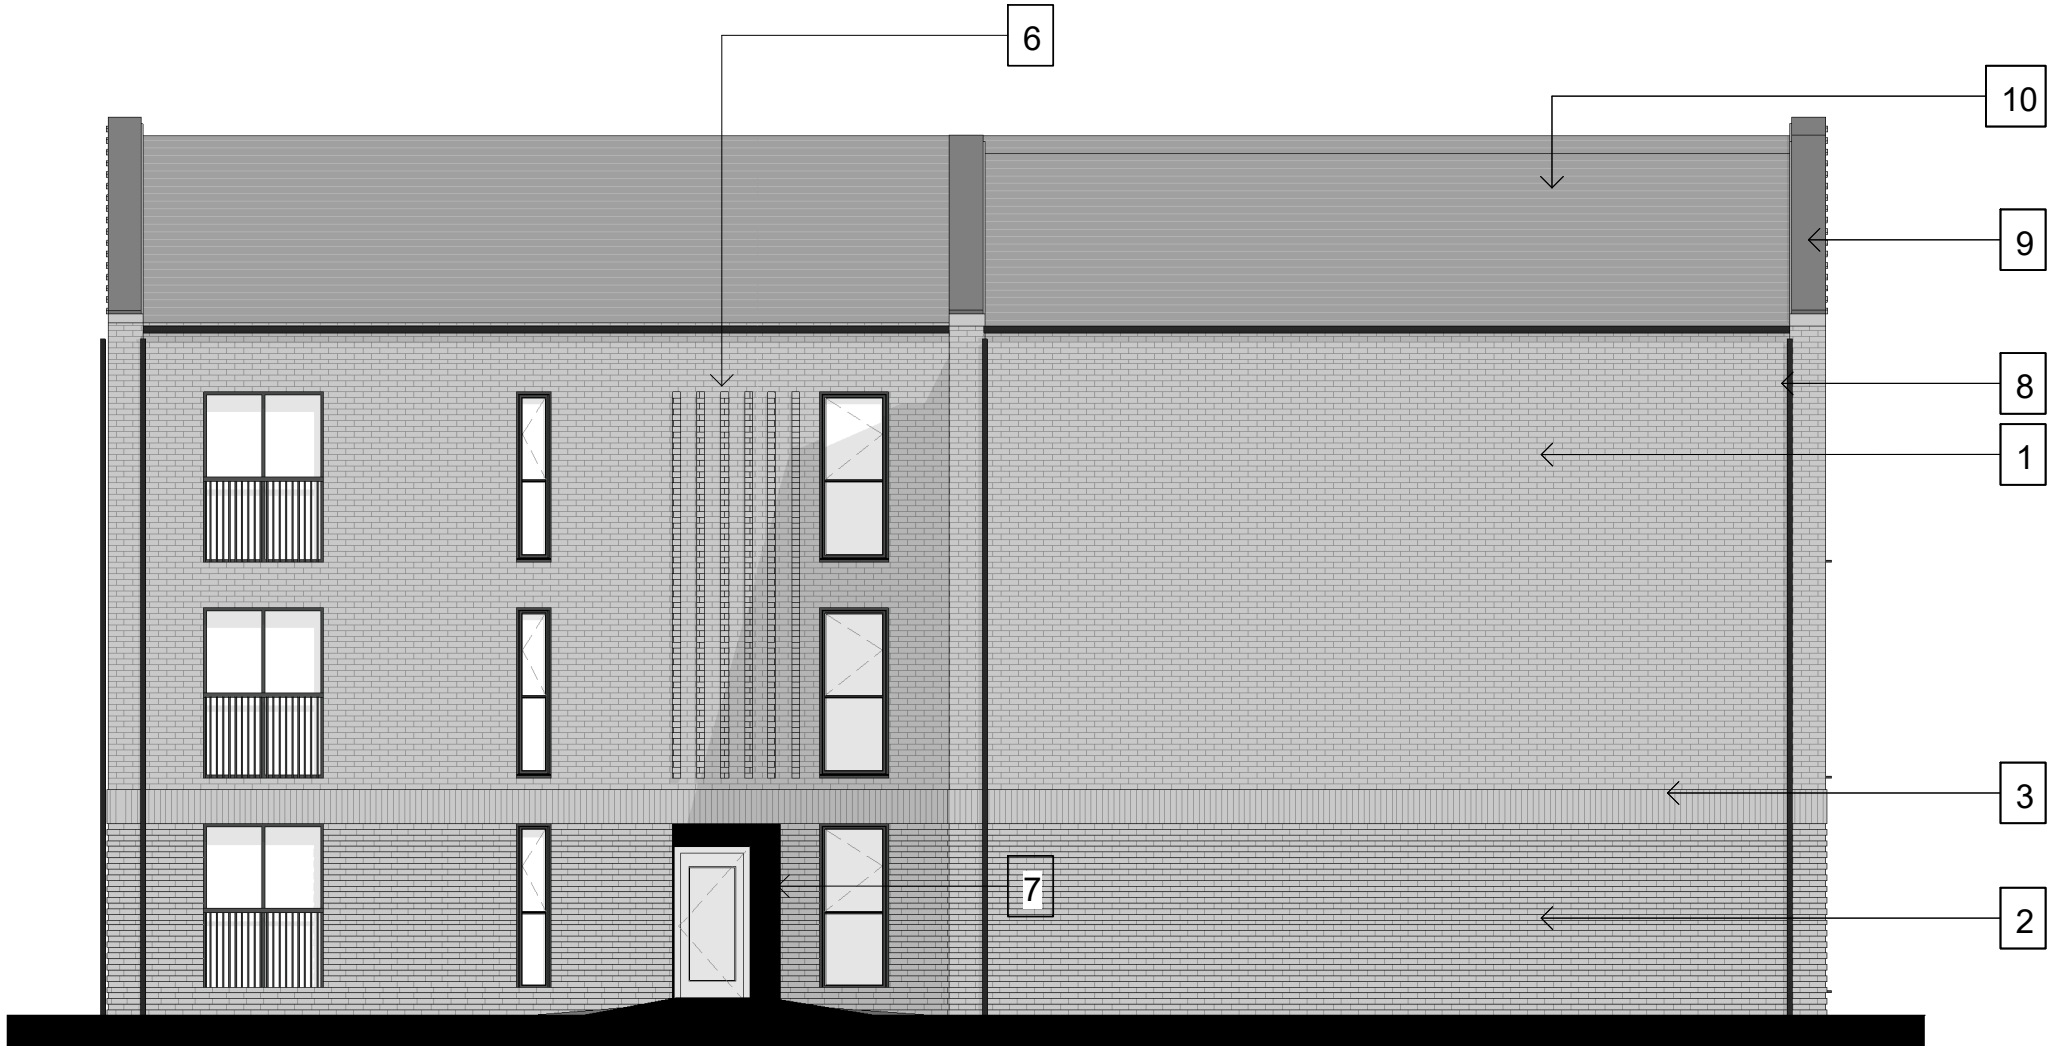

Elevation 1
1 : 100




Elevation 3
1 : 100



Elevation 2
1 : 100

Elevation Key Notes

- 1 GREY FACING BRICK (BRICK MIX TBC)
- 2 PROTRUDING BRICK DETAIL
- 3 SOLDIER COURSE BAND
- 4 GREY WINDOWS AND CILL
- 5 JULIET BALCONY PAINTED BLACK
- 6 VERTICAL PROTRUDING BRICK DETAIL
- 7 METAL ENTRANCE PORTAL PAINTED GREY
- 8 GUTTER AND RWP (BLACK)
- 9 CAST STONE COPING
- 10 CONCRETE ROOF TILES

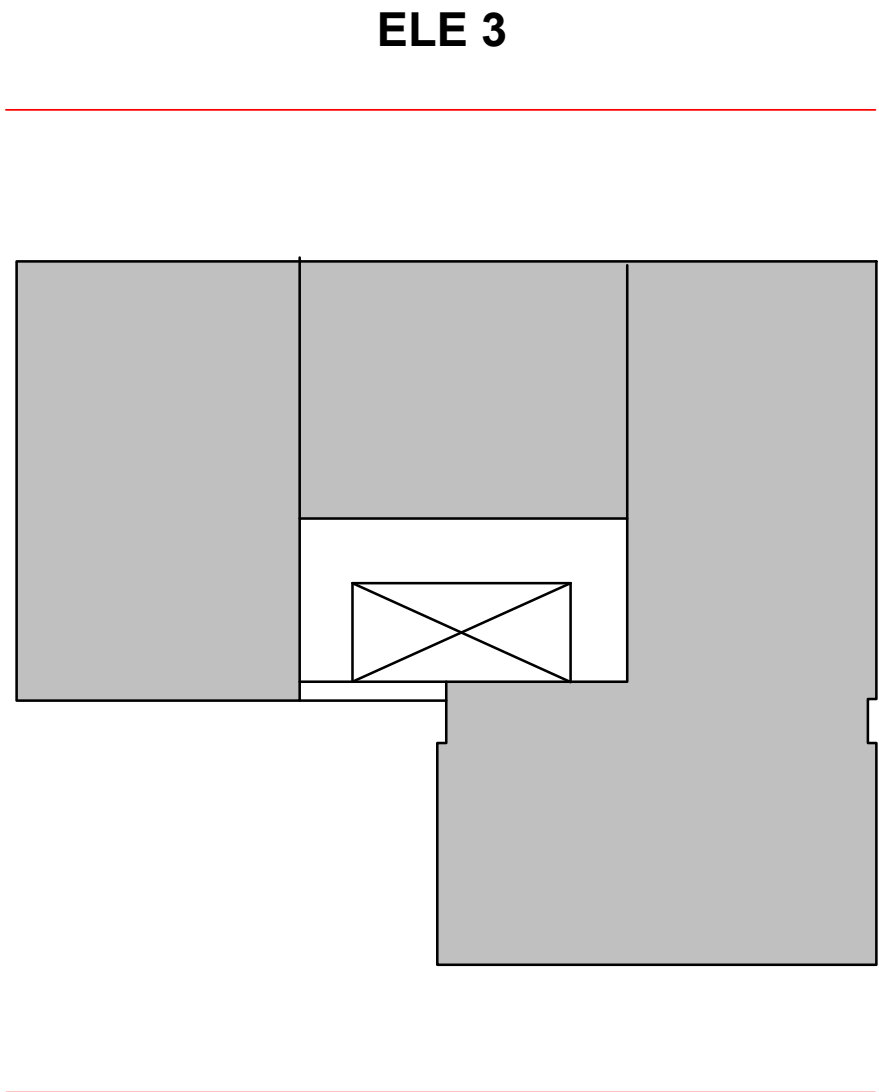

Elevation Key Plan
1 : 200



Elevation 4
1 : 100

DRAFT ISSUE

Project
TEN ACRES

Drawing Title
GA Elevations - Block C

Date	Scale	Drawn by	Check by
11/15/21	As indicated @	Author	Designer
Project No	Drawing No	Revision	
32576	A-P13-003	P2	

**BARTON
WILLMORE**

Town Planning • Masterplanning & Urban Design • Architecture
Landscape Planning & Design • Infrastructure & Environment
Planning • Heritage • Graphic Communications
Communications & Engagement • Development Economics

bartonwillmore.co.uk

Offices at Birmingham Bristol Cambridge Cardiff Ebbsfleet Edinburgh
Glasgow Leeds London Manchester Newcastle Reading Southampton



VISUAL SCALE 1:100 @ A1

J:\32000\32576 - Ten Acres Lane\A4 - Drawings & Registers\Architecture\Feasibility -
Planning\Revit Model\House Types\Apartment Block C\Apartment Block C.rvt