




- Notes
- DO NOT SCALE FROM THIS DRAWING
 - ALL DIMENSIONS ARE MILLIMETRES U.N.O.
 - ALL LEVELS ARE IN METRES ABOVE ORDNANCE DATUM U.N.O.
 - THIS DRAWING IS TO BE READ IN CONJUNCTION WITH ALL RELEVANT ARCHITECTS AND ENGINEERS DRAWINGS AND SPECIFICATIONS
 - REFER TO PROPOSED DRAINAGE NOTES DRAWING RAM-XX-ZZ-DR-D-10001 FOR FURTHER DETAILS.

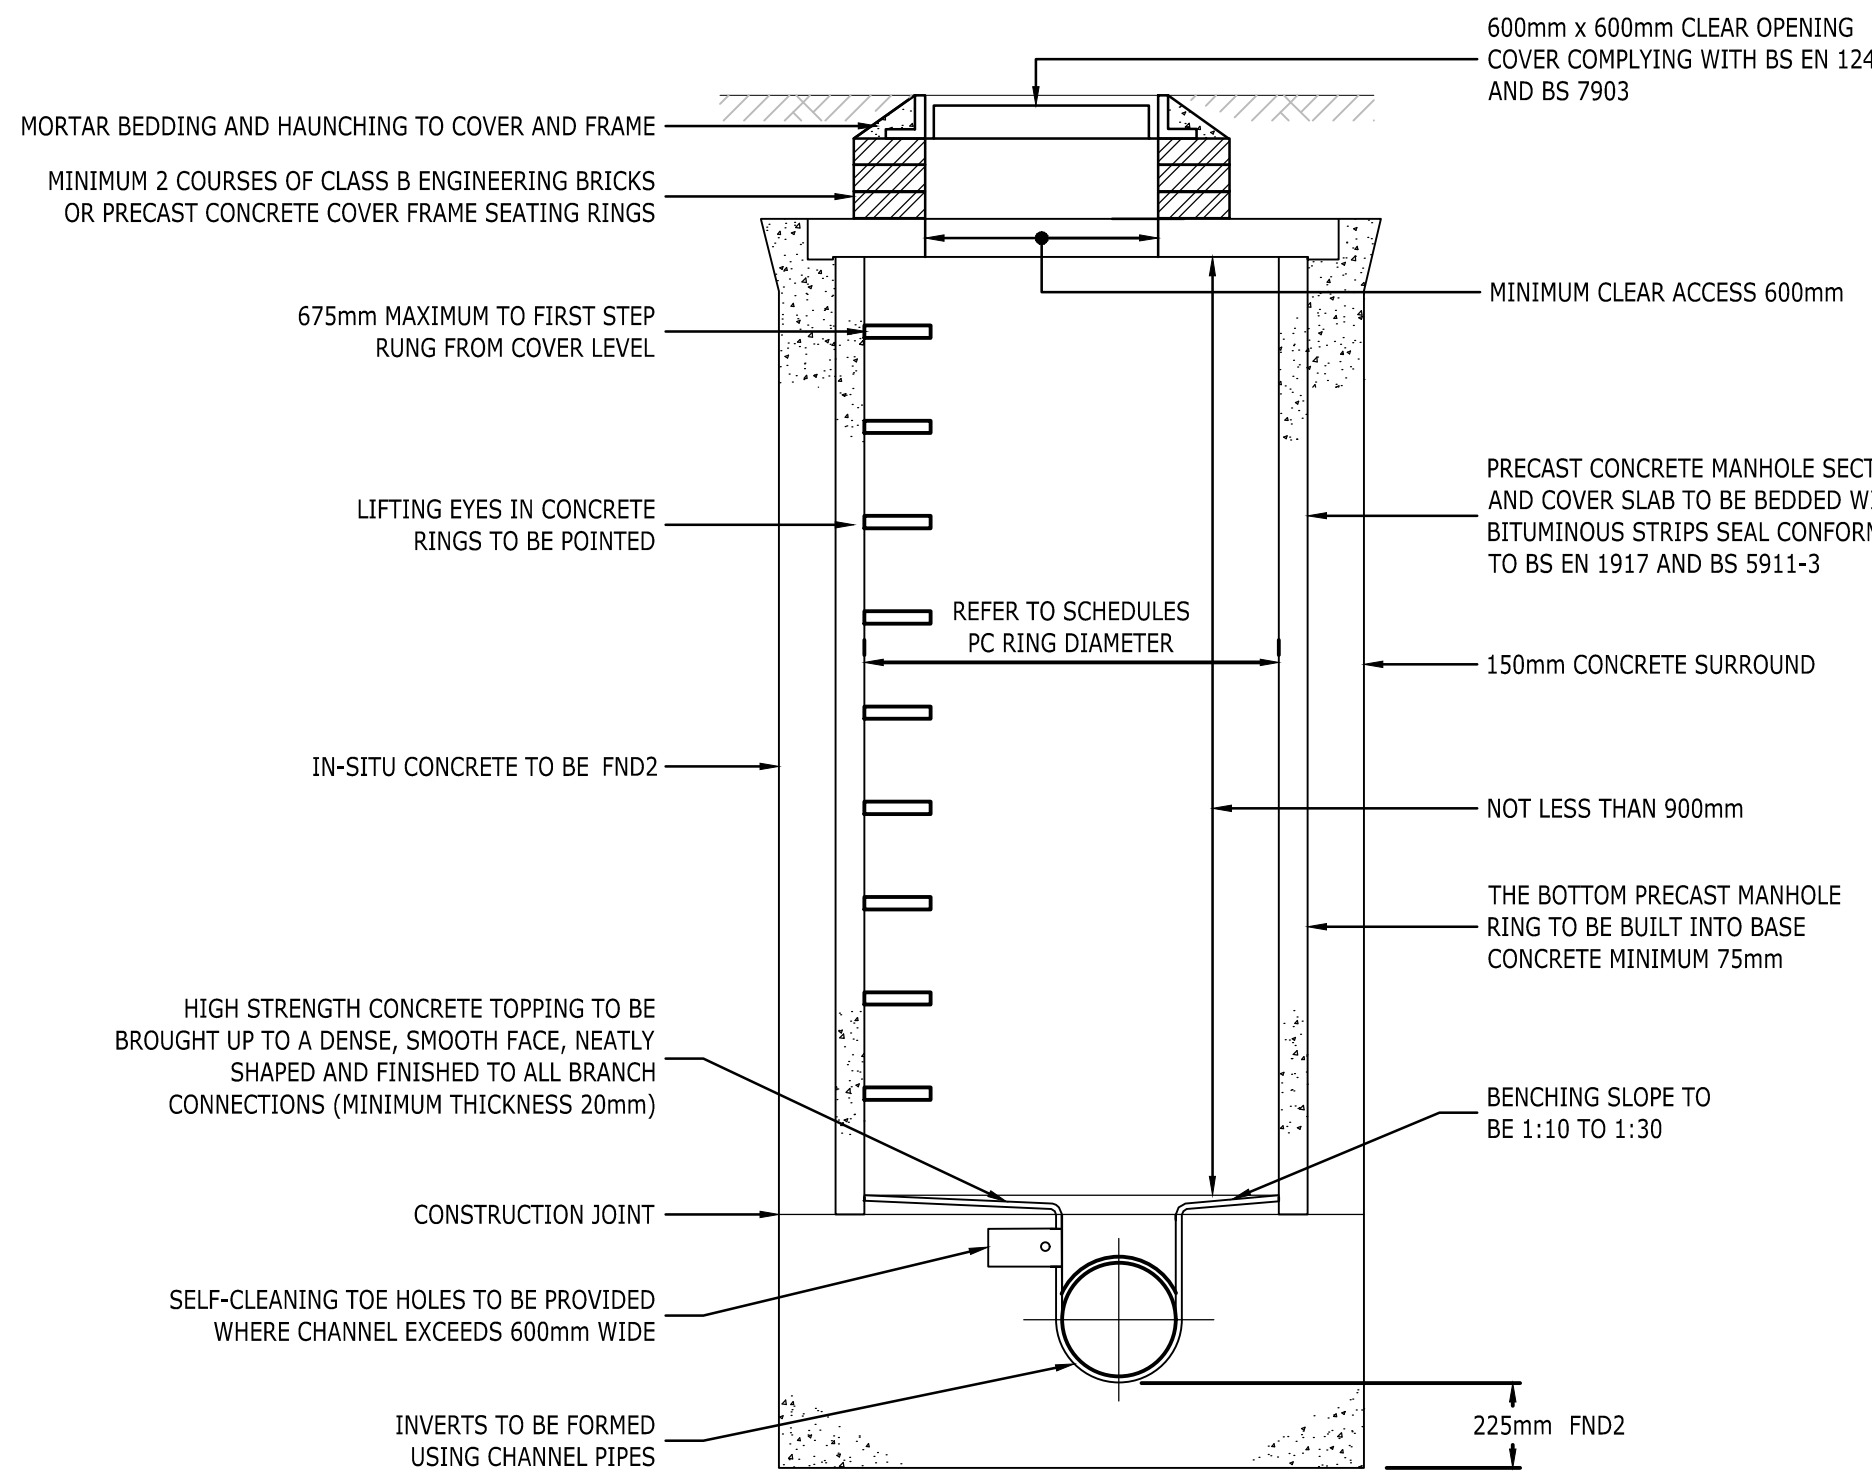


TYPICAL MANHOLE DETAIL - TYPE 2
MAXIMUM DEPTH FROM COVER LEVEL TO SOFFIT OF PIPE 3.0m
SCALE 1:20

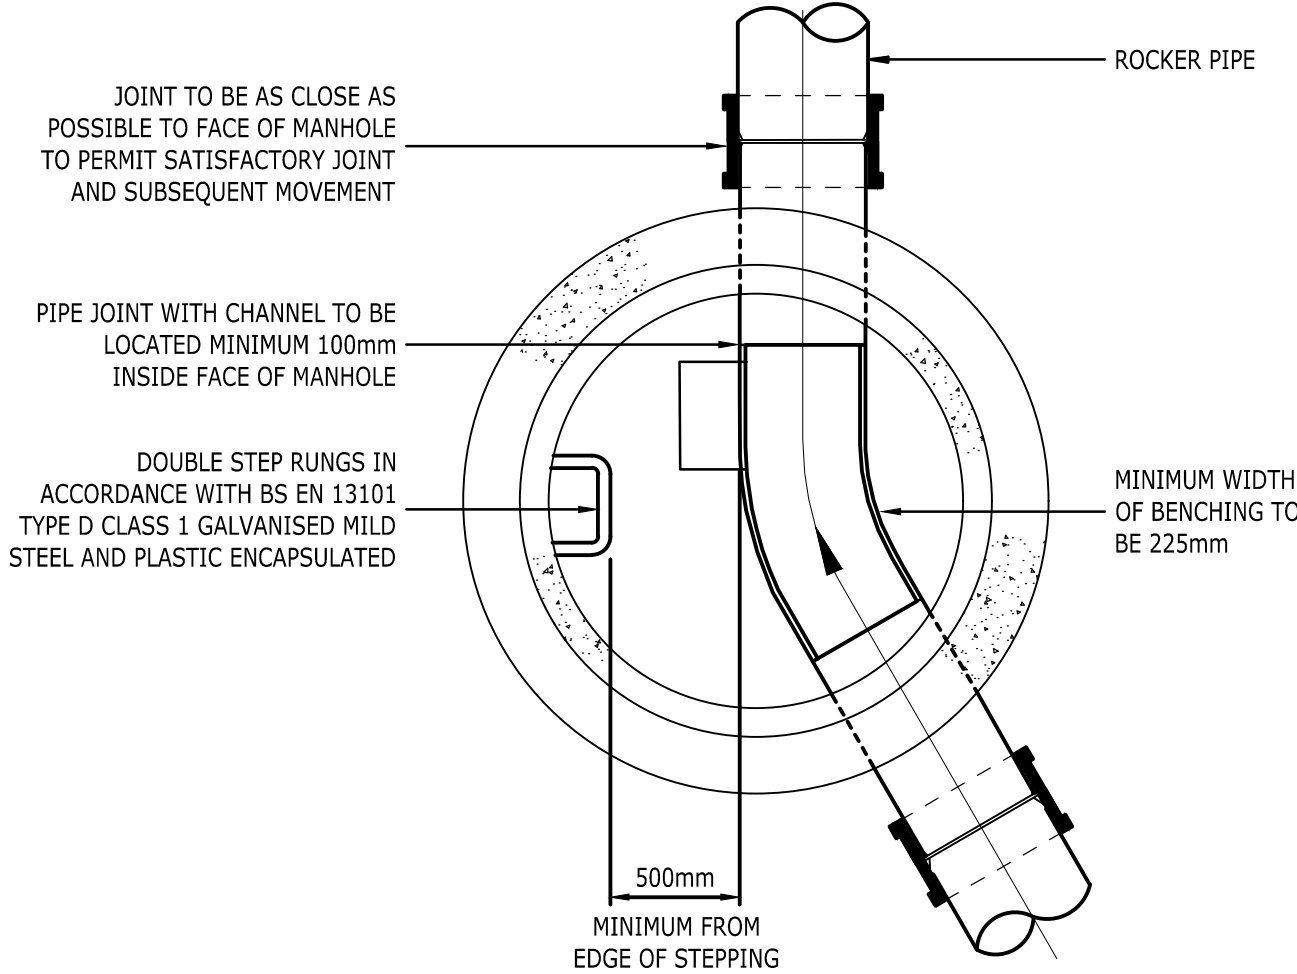


TYPICAL MANHOLE DETAIL - TYPE 2
PLAN VIEW
SCALE 1:20

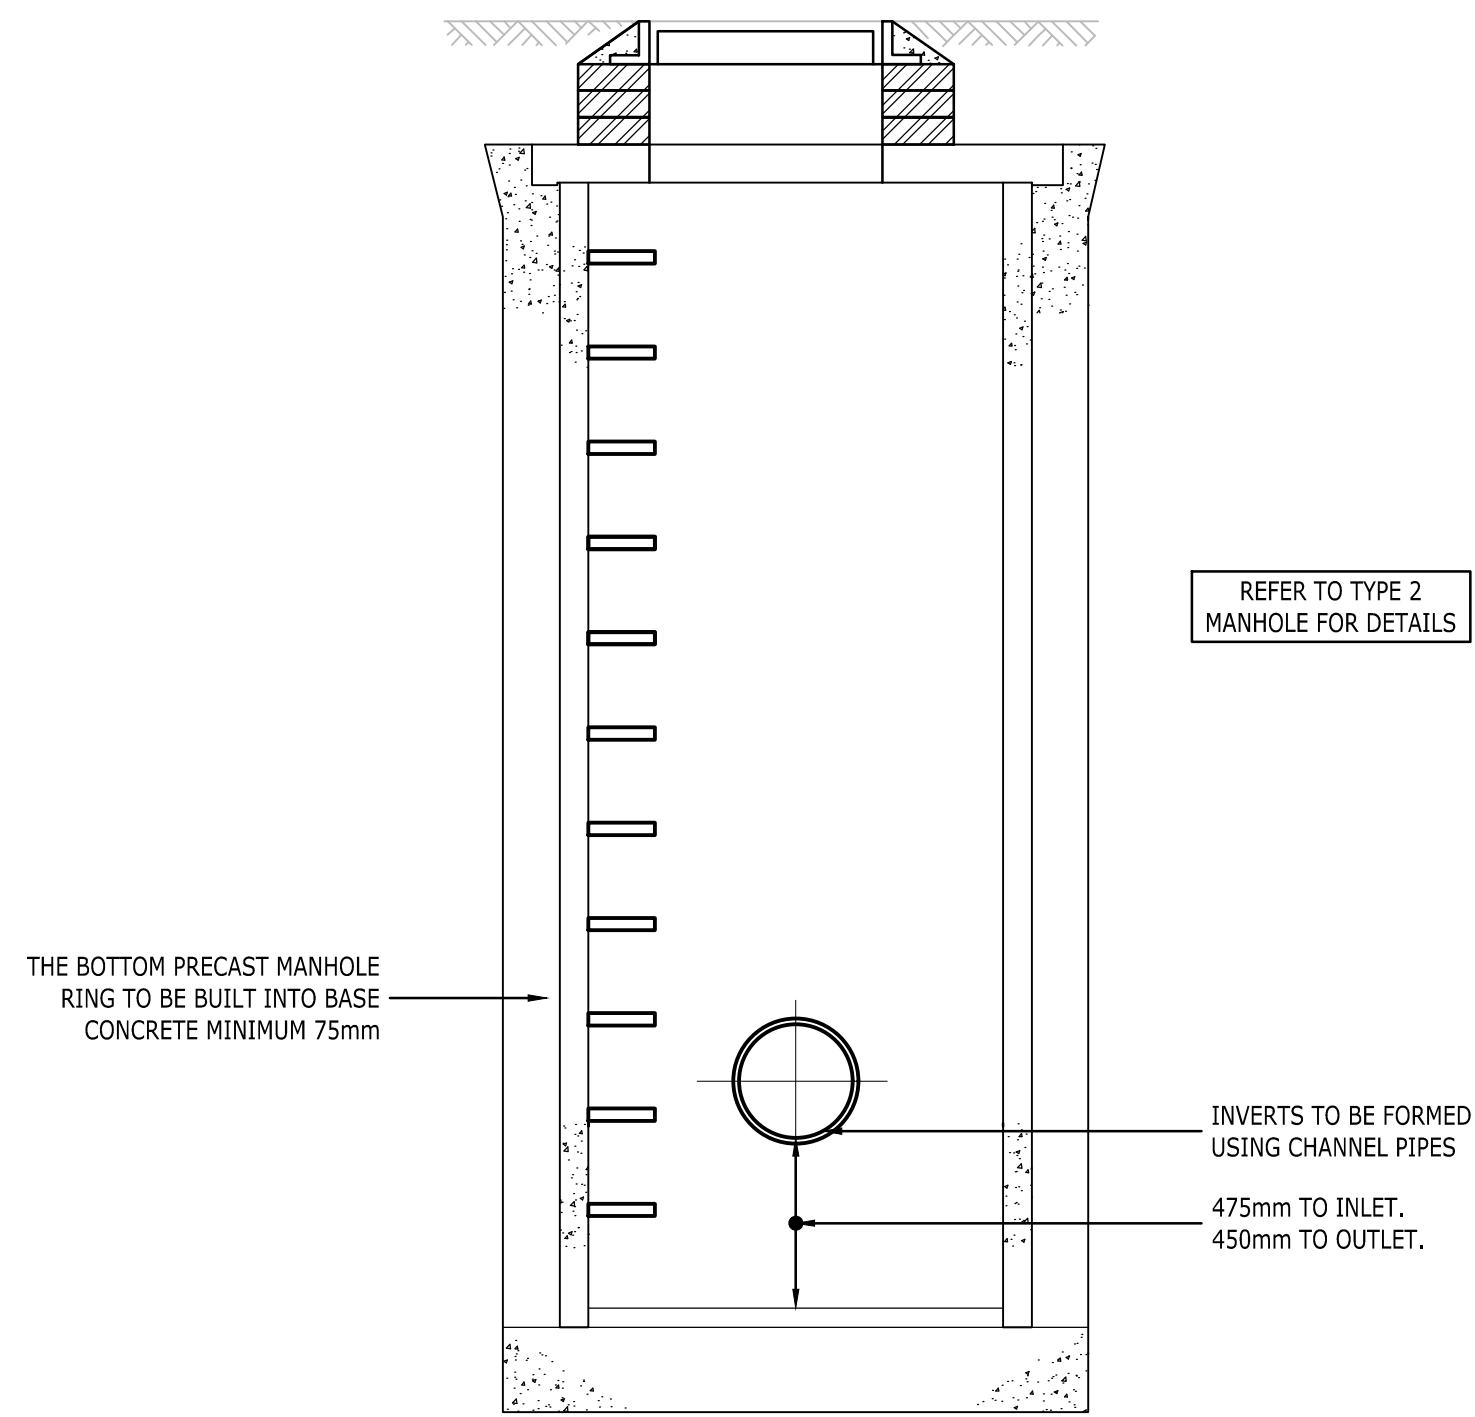


TYPICAL CATCHPIT DETAIL - TYPE 2
MAXIMUM DEPTH FROM COVER LEVEL TO SOFFIT OF PIPE 3.0m
SCALE 1:20

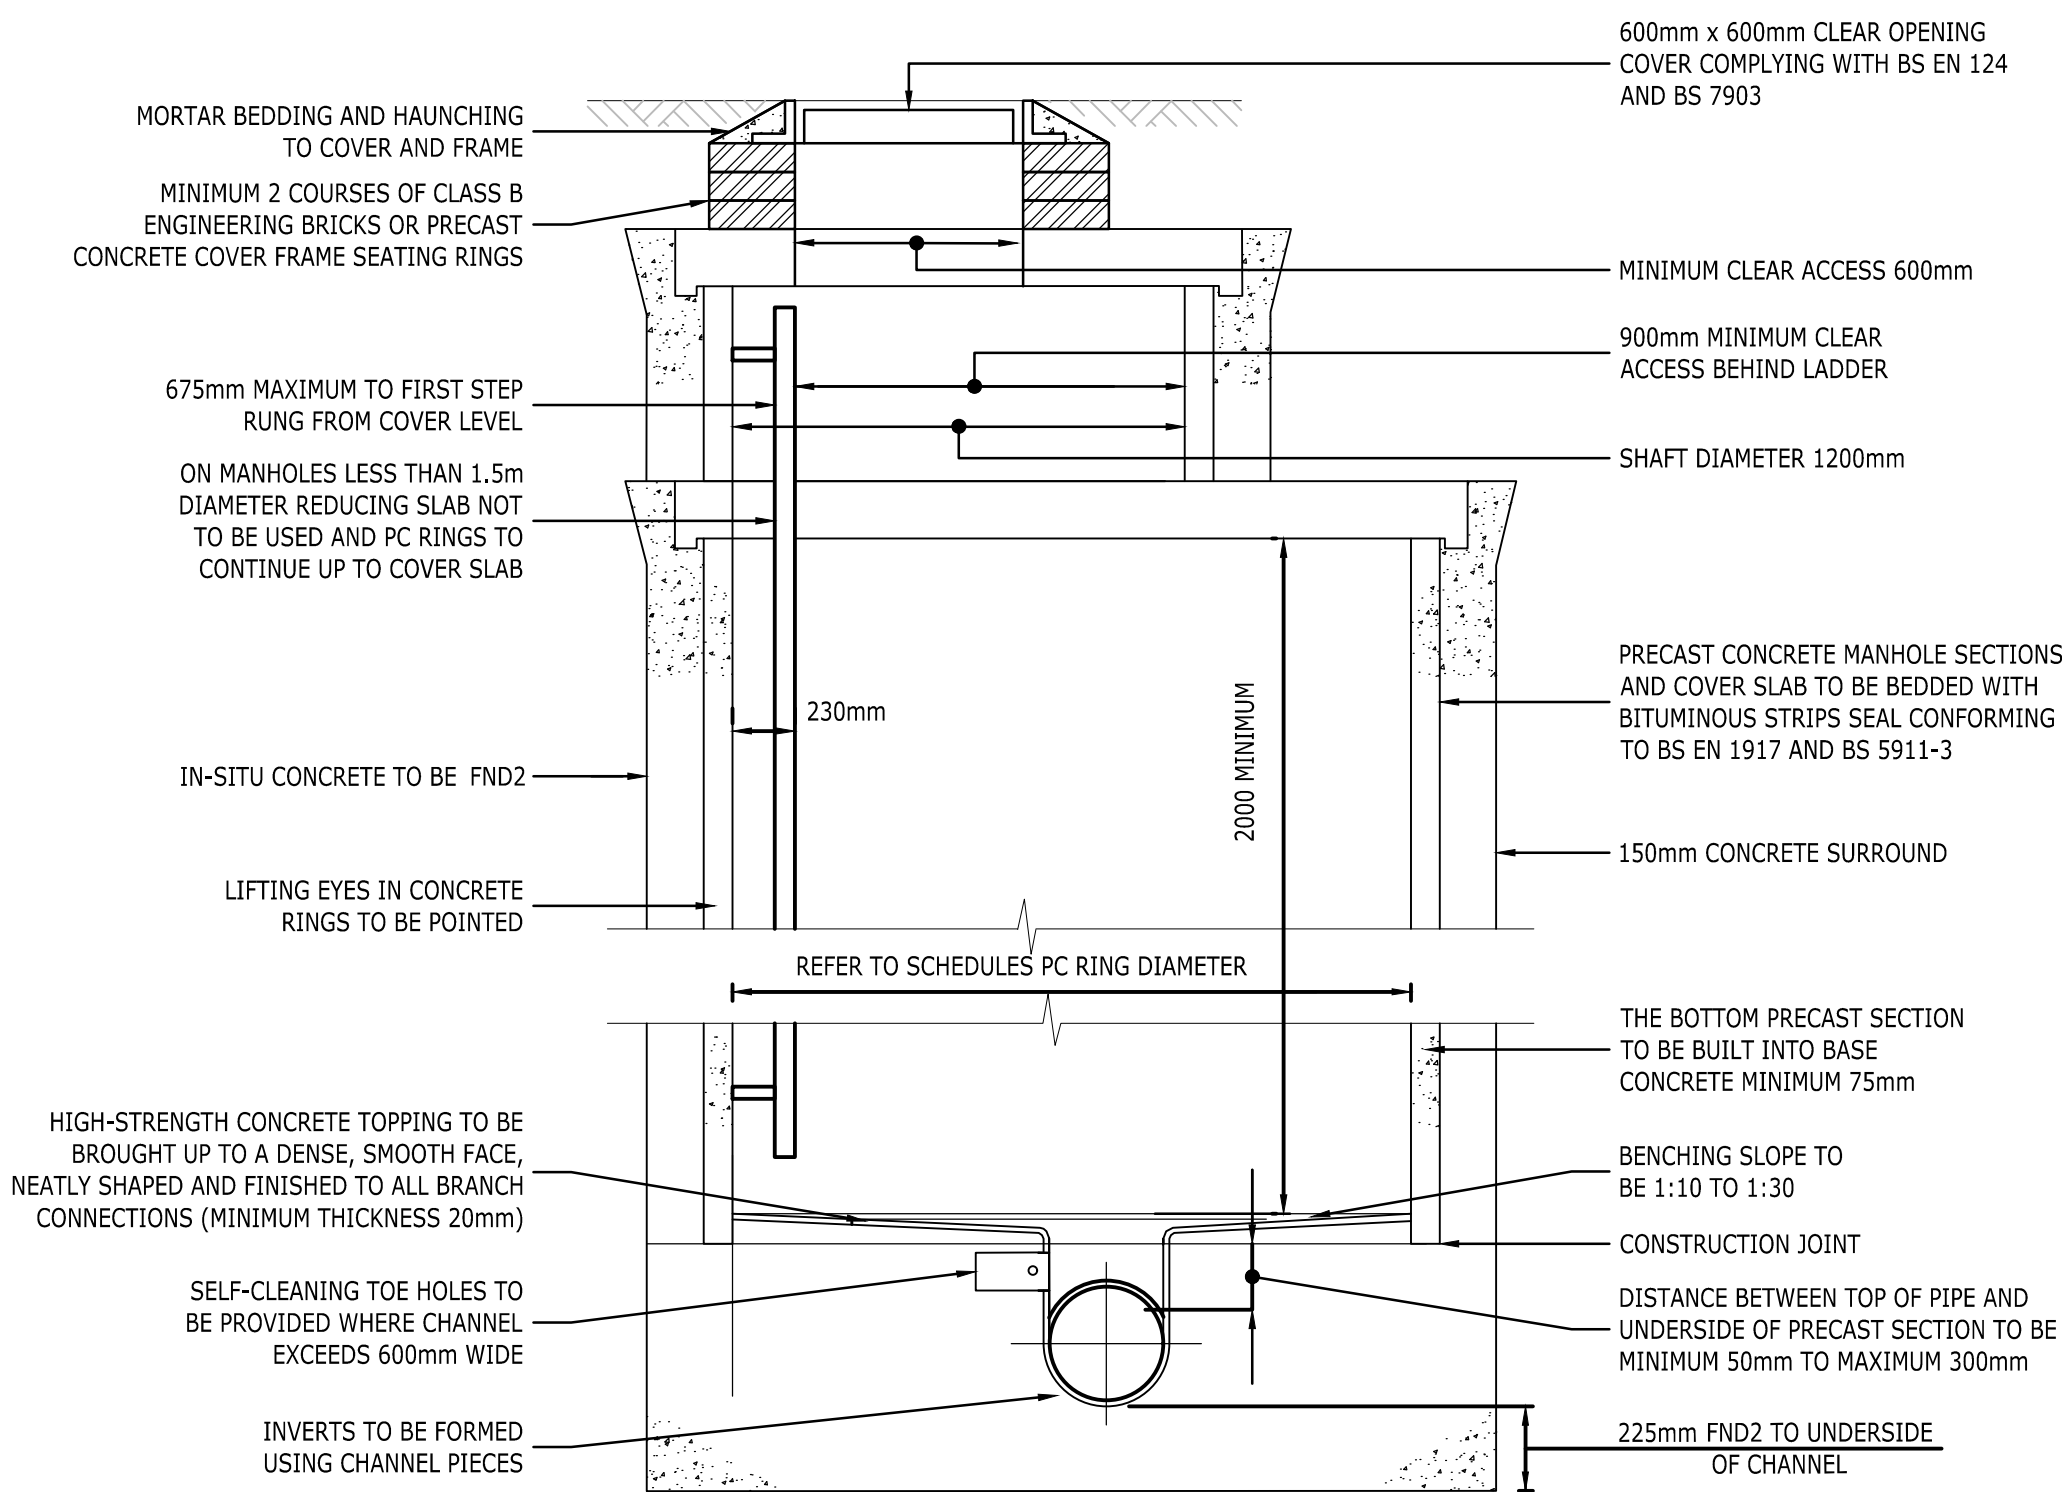

TYPICAL MANHOLE DETAIL - TYPE 1A
DEPTH FROM COVER LEVEL TO SOFFIT OF PIPE 3m to 6m
SCALE 1:20

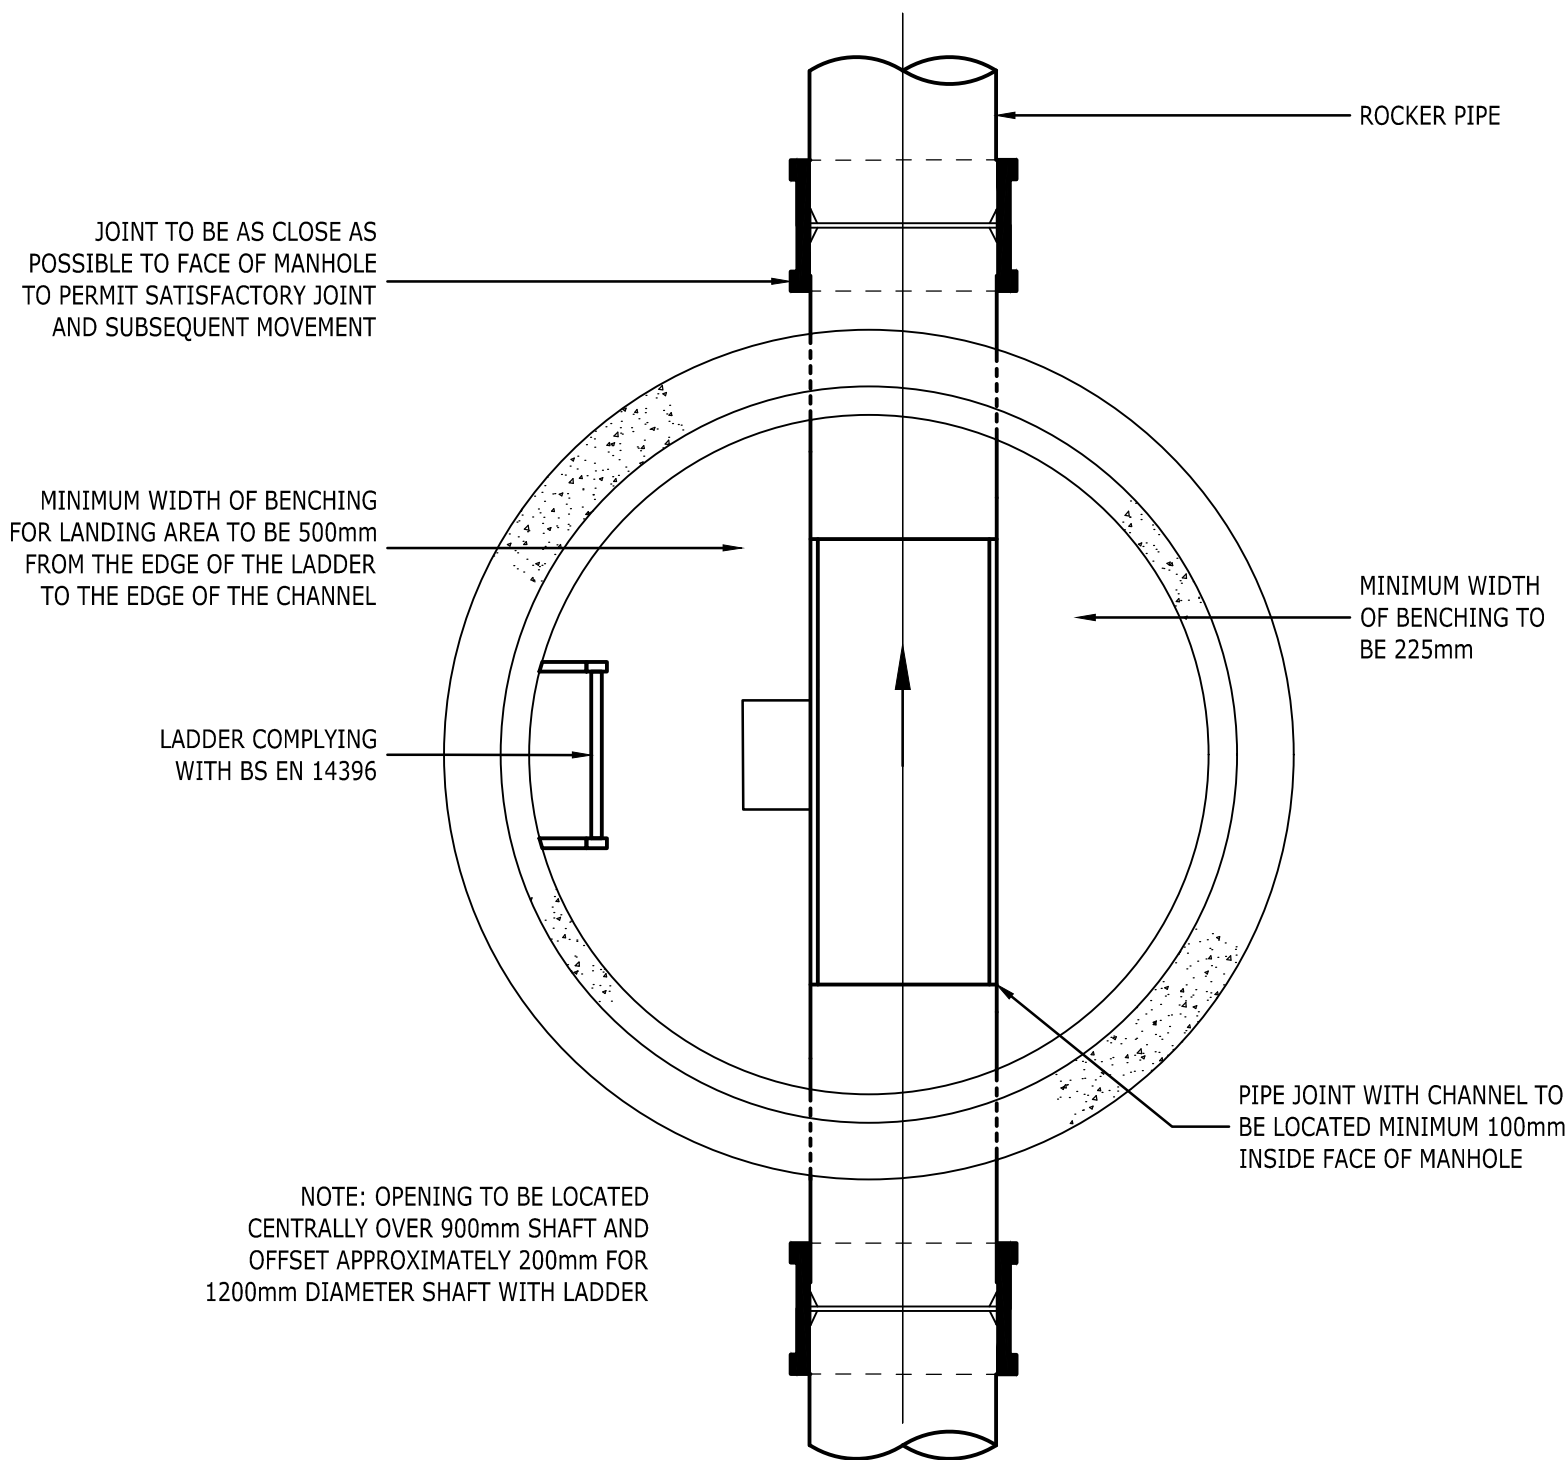

TYPICAL MANHOLE DETAIL - TYPE 1A
PLAN VIEW
SCALE 1:20

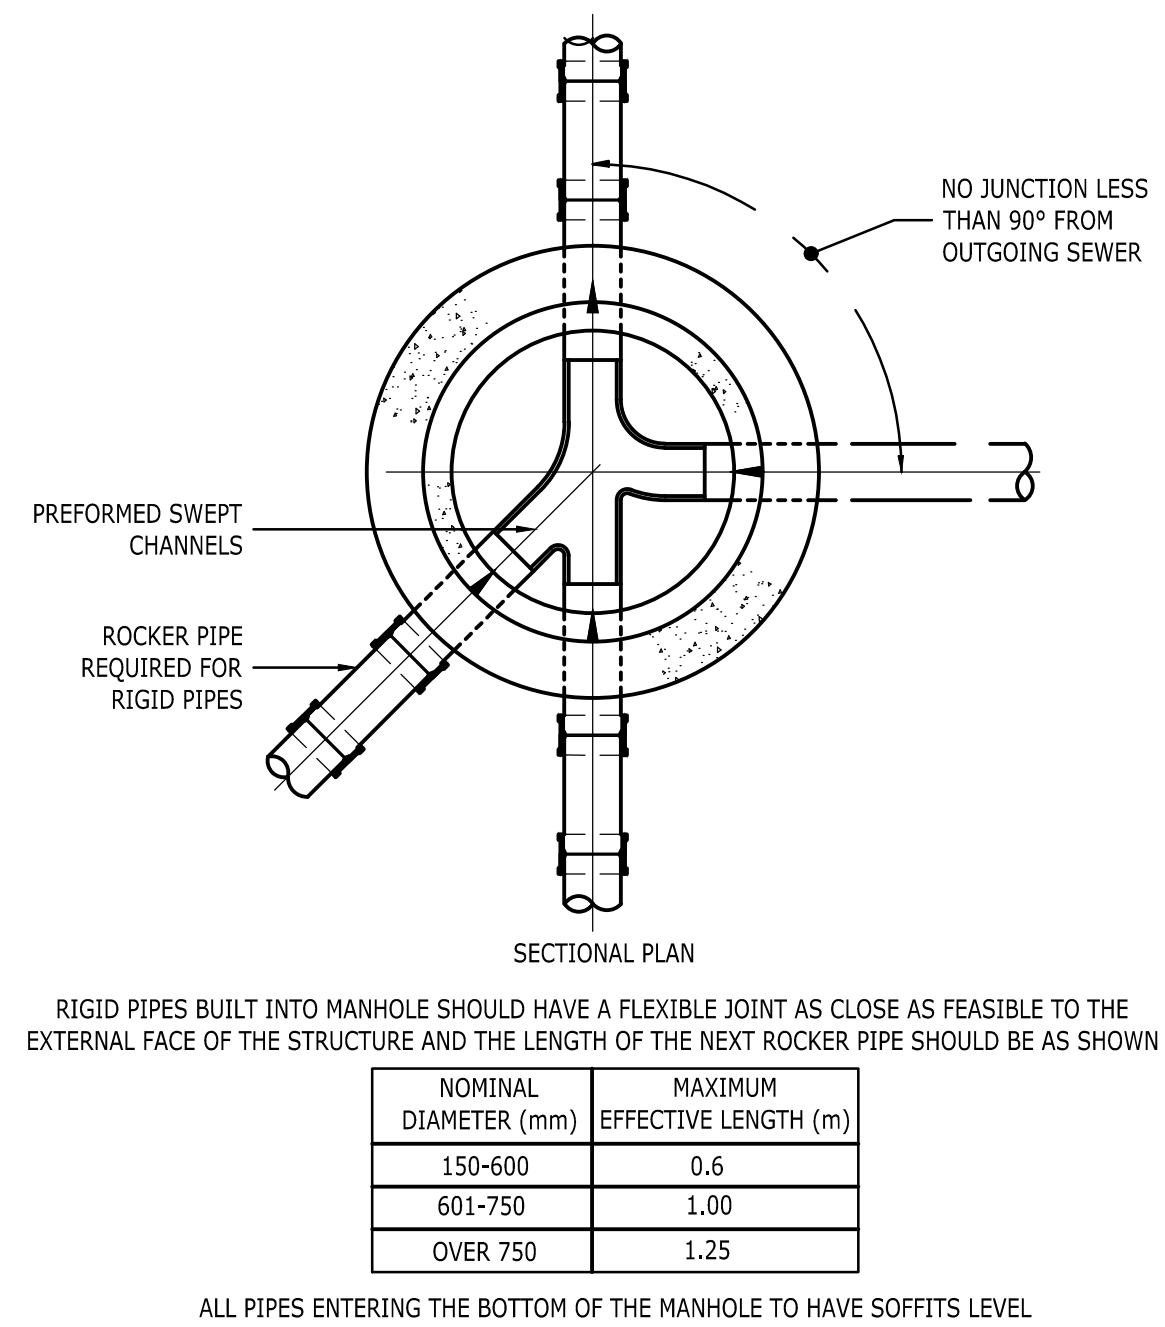

ALL PIPES ENTERING THE BOTTOM OF THE MANHOLE TO HAVE SOFFITS LEVEL

TYPICAL ARRANGEMENT OF PIPE JUNCTIONS WITHIN MANHOLES
SCALE 1:20

P01	STAGE 3 ISSUE	01/04 2022	CO LS	CK
Rev	Description	Date	By Chk	App

STAGE 3 ISSUE

PLOT 9A
FIRST STREET
MANCHESTER



tel 01244 311855 chester@ramboll.co.uk
www.ramboll.co.uk

STANDARD DRAINAGE
DETAILS
SHEET 1

Project No:	Scale (@A1):	Drawn:	Date:
1620002943	A/S	CO	MAR 22
Drawing No:	Rev:		
RAM-XX-ZZ-DR-D-10400	P01		