



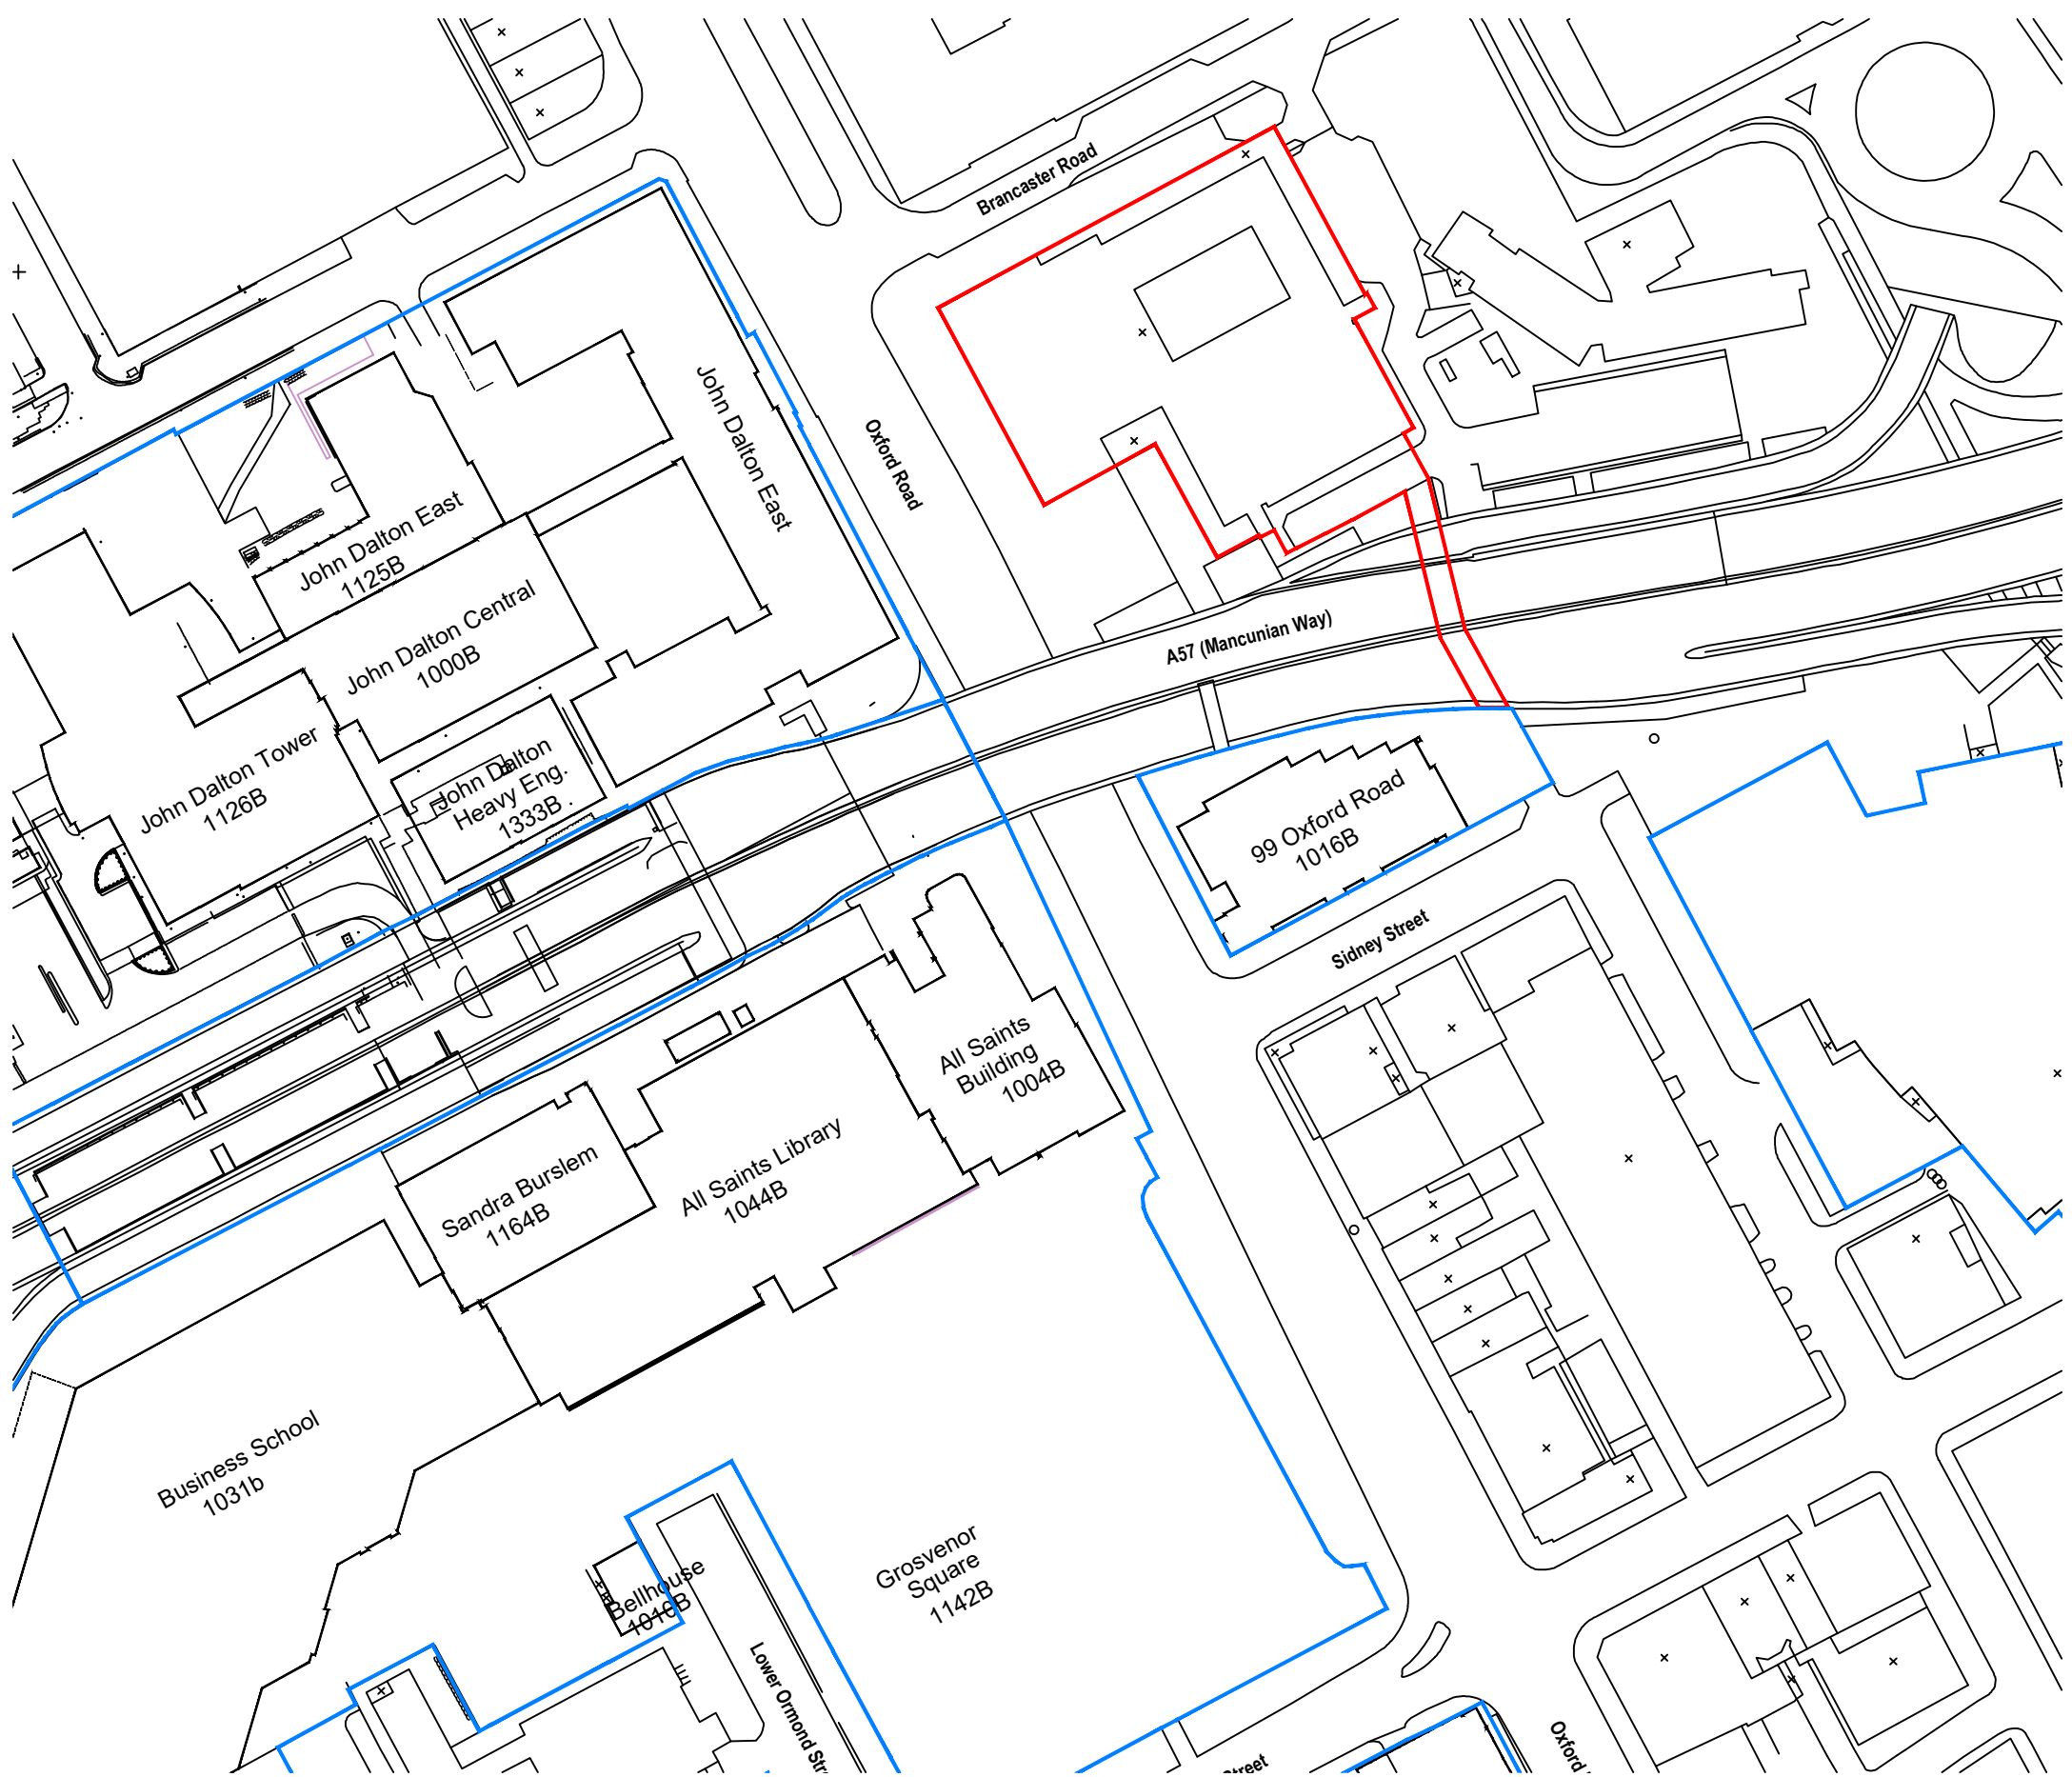

This drawing is subject to copyright and is not to be reproduced in part or whole without approval.  
Do not scale this drawing - check all dimensions on site .

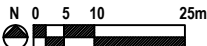

KEY

- Site Boundary
- Land in Client Ownership

|      |                |            |
|------|----------------|------------|
| P1   | Planning Issue | 27.01.2022 |
| Rev. | Description    | Date       |

Cassidy+Ashton

www.cassidyashton.co.uk

Architecture + Building Surveying + Town Planning

7 East Cliff, Preston, Lancashire, PR1 3JE 01772 258 356  
10 Hunters Walk, Canal Street, Chester, CH1 4EB 01244 402 900

C+A

|         |                                    |
|---------|------------------------------------|
| Client  | Manchester Metropolitan University |
| Project | MSA Decant Refurbishment Project   |

|               |                             |            |            |                        |            |
|---------------|-----------------------------|------------|------------|------------------------|------------|
| Drawing Title |                             |            |            | Application Plan - MTC |            |
| Drawn by      | SB                          | Checked by | LMB        | Date                   | 27.01.2022 |
| Status        | S4                          |            | Scale @ A3 | 1:1250                 |            |
| Job no.       | Dwg.no.                     | Rev.       |            |                        |            |
| 11264         | 11264-CAA-05-ZZ-DR-A-008002 | P01        |            |                        |            |