



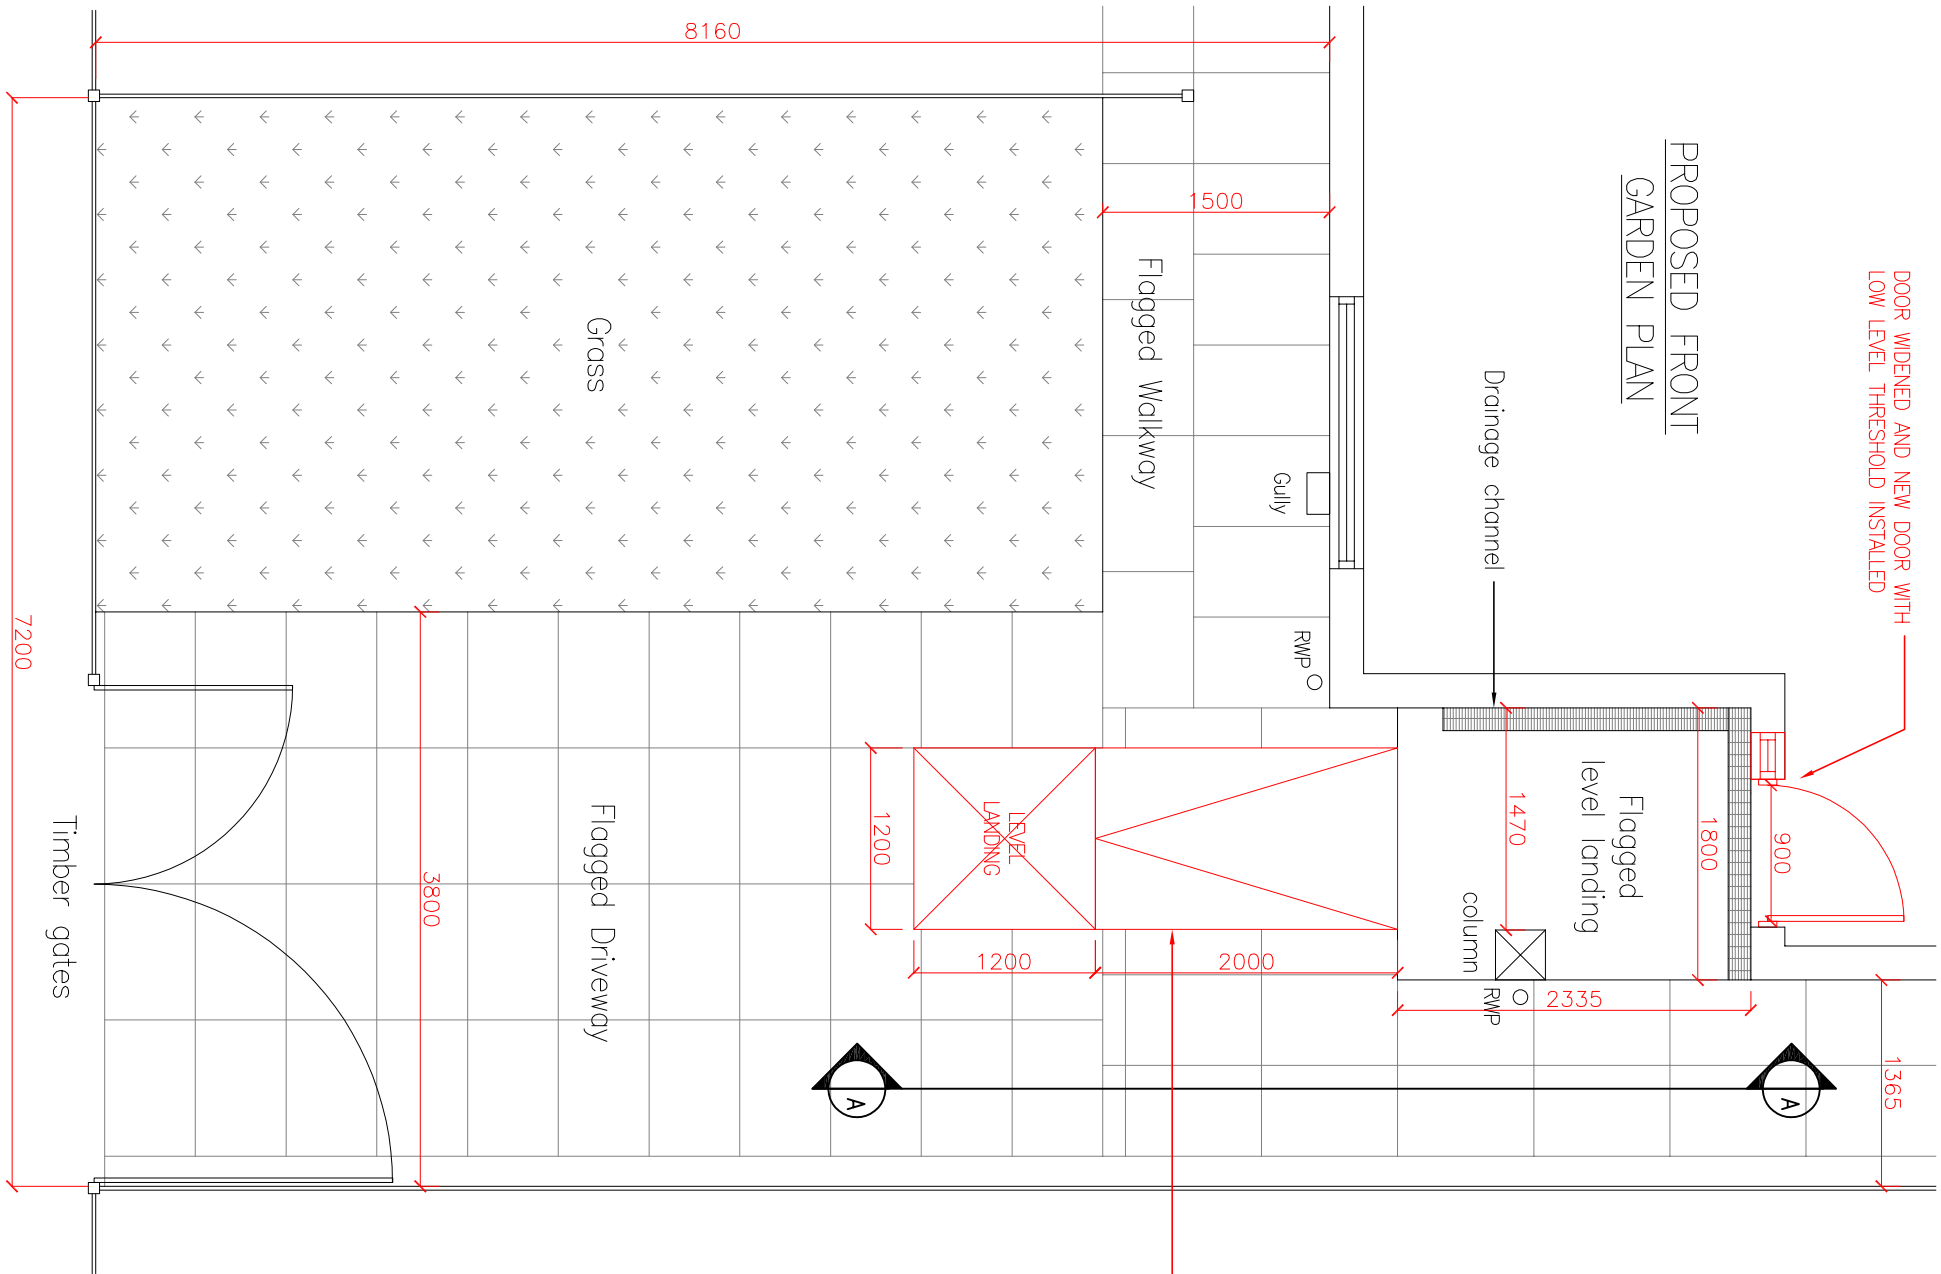

INSTALL NEW RAMP WITH 1:12 GRADIENT
UP TO EXISTING FLAGGED LEVEL LANDING

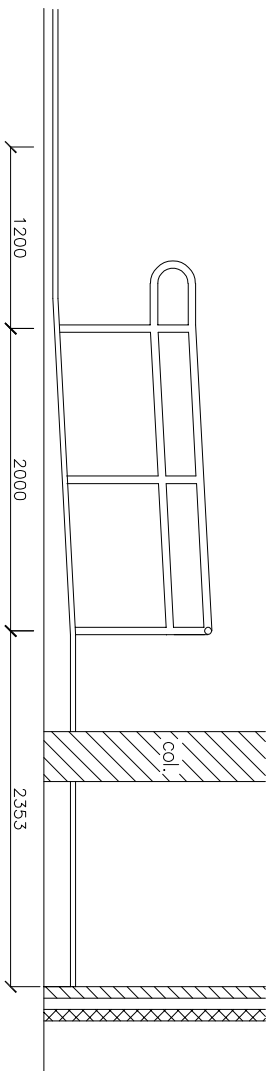

REV	DESCRIPTION	DATE	BY	CHK
Project: 19 Abram Close, Fallowfield, Manchester				
Drawing Title: Proposed Front Garden Layout				
Drawing No.: 122-002				
Scale @ A3 1:50				
Revision: .				
Status:				
Drawn By: AU				
Date: 13/07/21				