

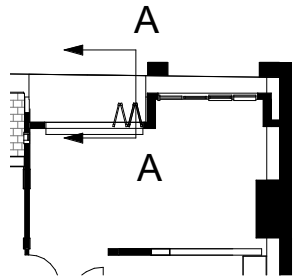


AA1. BIFOLD DOOR HEAD DETAIL 1:5

NOTE: There is no original fabric in this detail

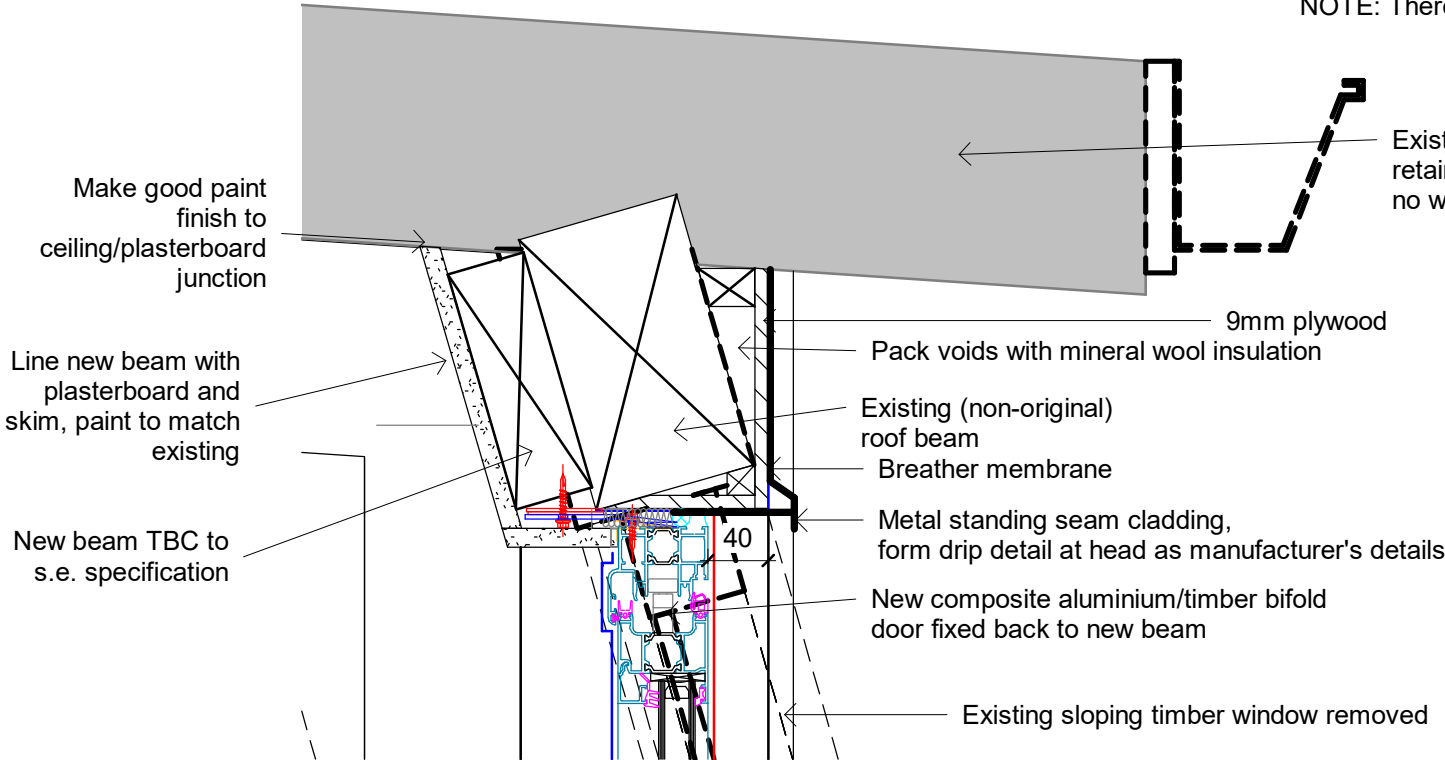

NOTE: ALL STRUCTURAL ALTERATIONS ARE SUBJECT TO STRUCTURAL ENGINEER'S DESIGN.

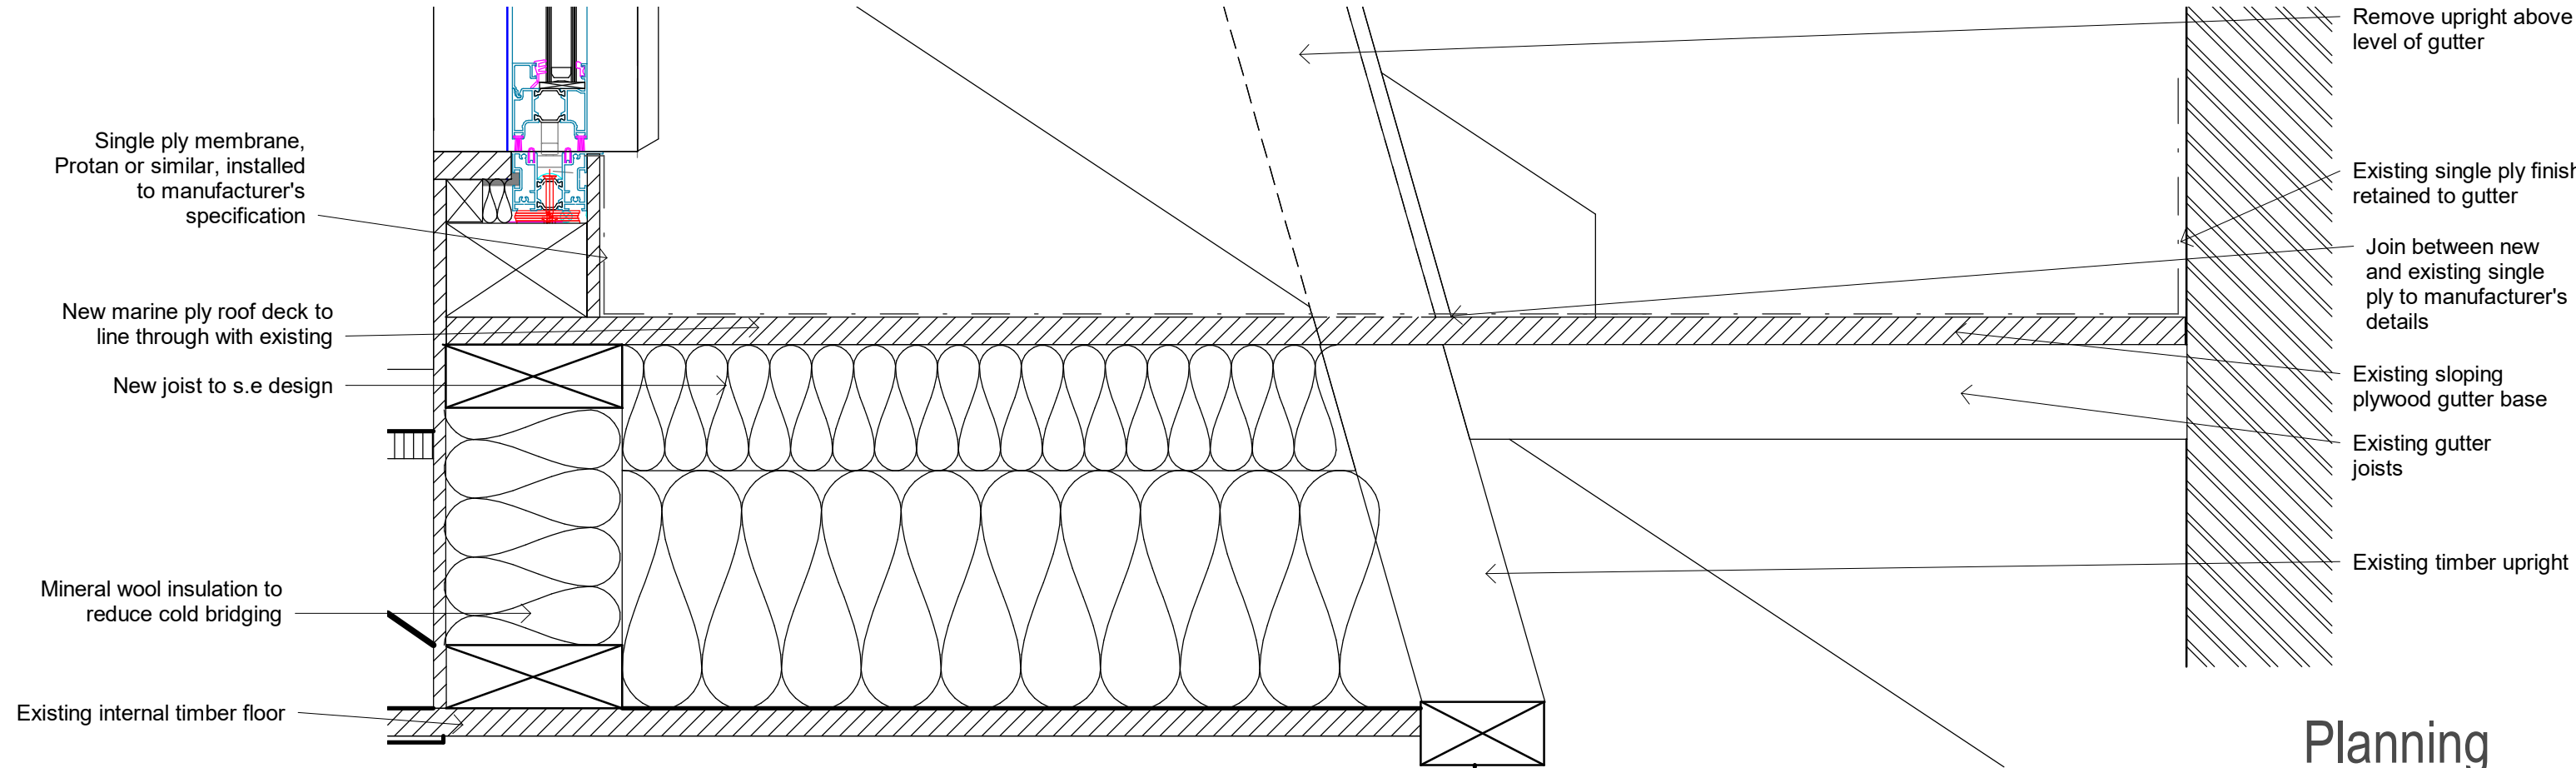

AA2. BIFOLD DOOR SILL AND EXTENDED GUTTER DETAIL 1:10

NOTE: There is no original fabric affected by this detail

Jennifer Sewart

ARB Registered Architect

jennifer.sewart@googlemail.com

M: 07779 028968

W: jenarchitect.co.uk

NOTE:

To be read in conjunction with relevant structural engineer's drawings.

Do not scale from drawing, work to figured dimensions only. All dimensions to be checked by Contractor/Fabricator prior to construction, report all discrepancies to the Architect.

Any existing dimensions noted on the drawing are to be checked by the Contractor prior to commencement of the works.

B

A

Revised Planning Issue
Planning Issue

22/03/22

01/09/20

Revision

Description


Date

Drawing No. P04_P_20


Rev B

Client	Elle Kultunen & Rick Gardner
Project	Window changes
Address	Flat 14, Brazil House, M1 3PW
Drawing	Patio door detail
Scale	As indicated
Date	01/09/20
Drawing No.	P04_P_20
Rev	B

Planning

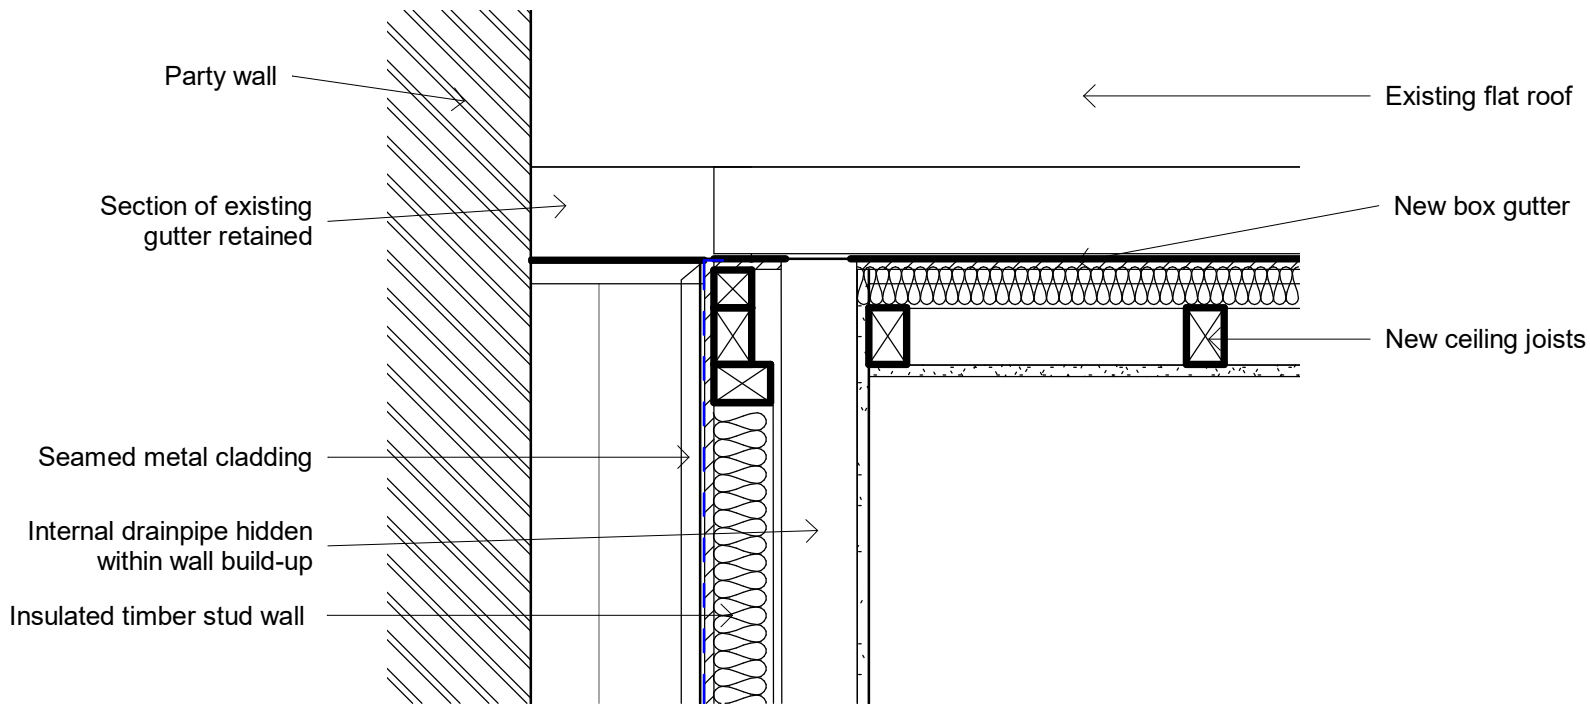


DD1. BAY ROOF DETAIL 1:10

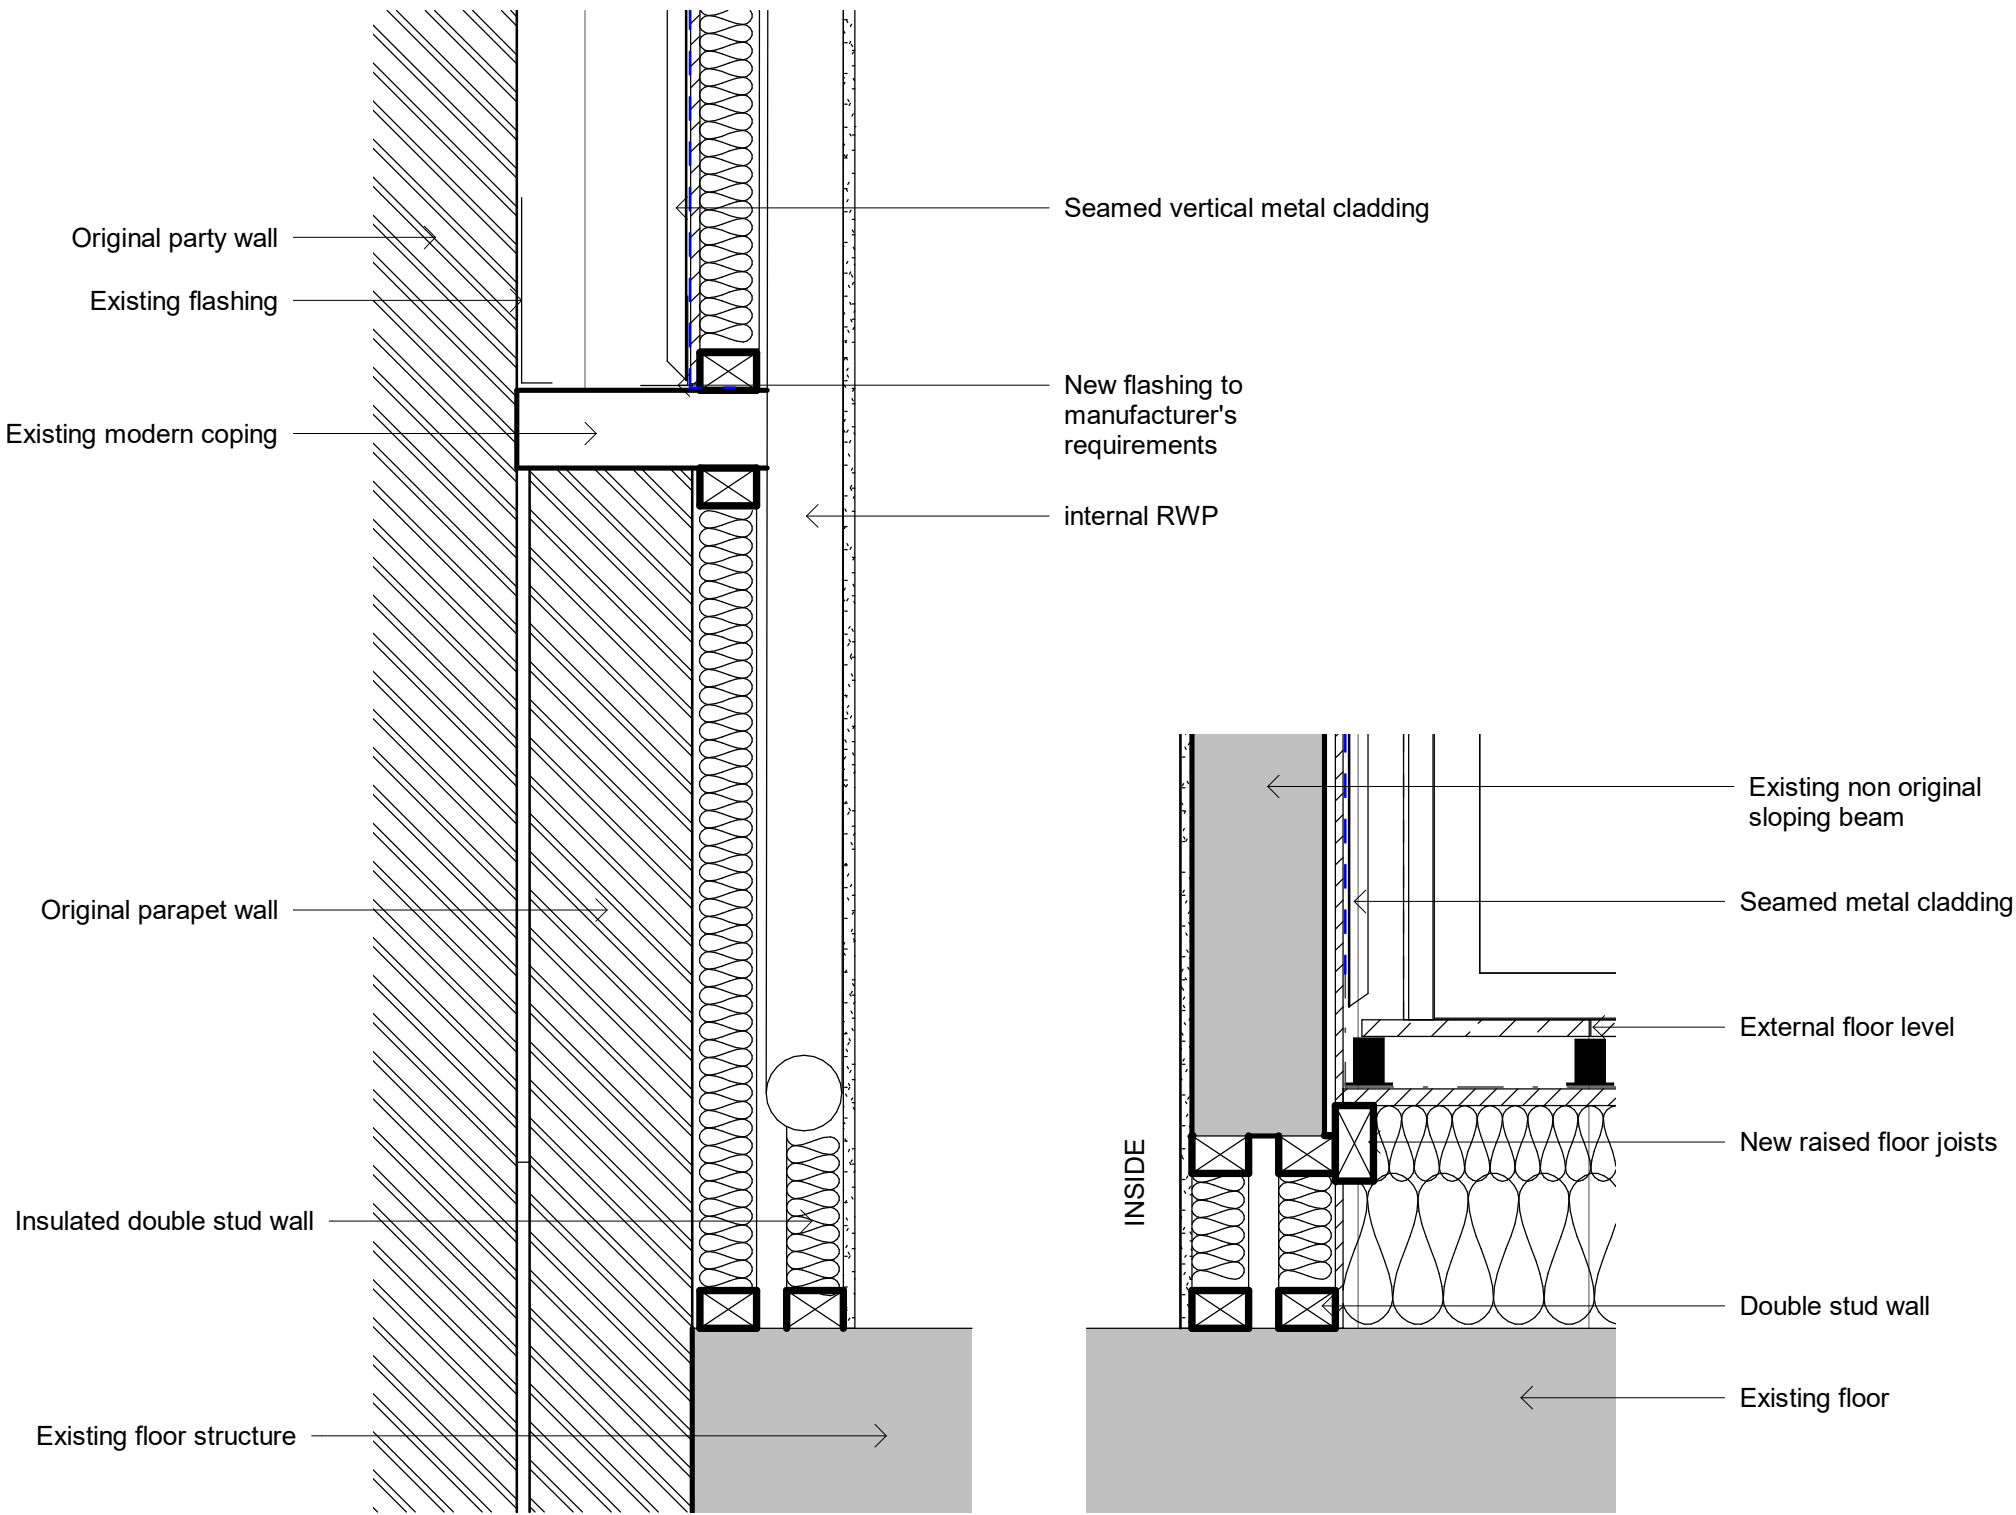


DD2. BAY WALL BASE & PARAPET JUNCTION DETAIL 1:10

DD3. BAY WALL & RAISED FLOOR JUNCTION DETAIL 1:10

Planning

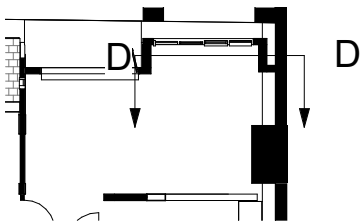


Jennifer Sewart ARB Registered Architect jennifer.sewart@googlemail.com M: 07779 028968			NOTE: To be read in conjunction with relevant structural engineer's drawings. Do not scale from drawing, work to figured dimensions only. All dimensions to be checked by Contractor/Fabricator prior to construction, report all discrepancies to the Architect. Any existing dimensions noted on the drawing are to be checked by the Contractor prior to commencement of the works.			B A Revised Planning Issue Planning Issue 22/03/22 01/09/20			Client Ellie Kuitunen & Rick Gardner					
									Project Window changes					
									Address Flat 14, Brazil House, M1 3PW					
									Drawing Bay window details					
									Scale As indicated Date 01/09/20					
Revision			Description			Date			Drawing No. P04_P_21			Rev B		

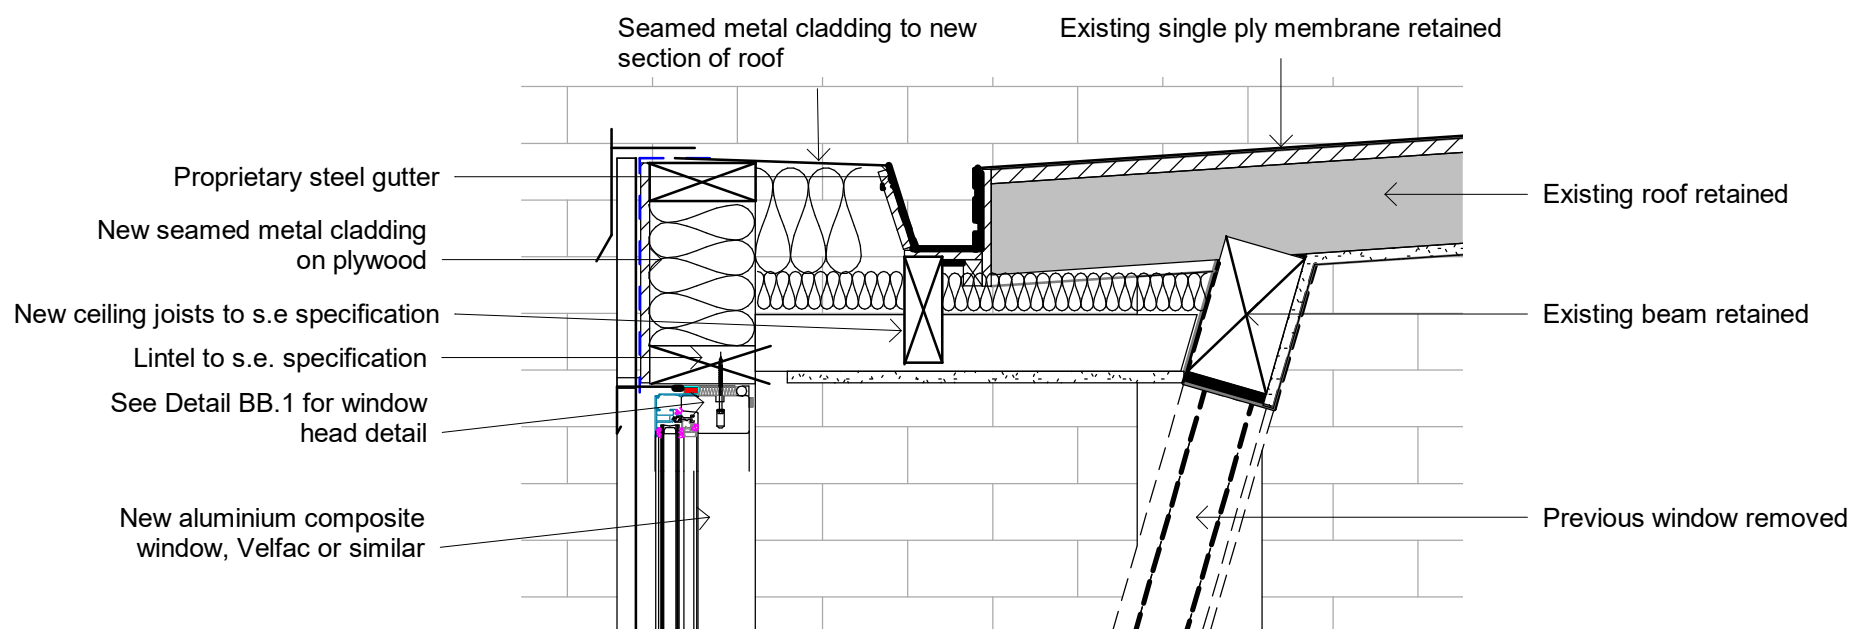

CC1. BAY ROOF DETAIL 1:10


NOTE: There is no original fabric affected by this detail

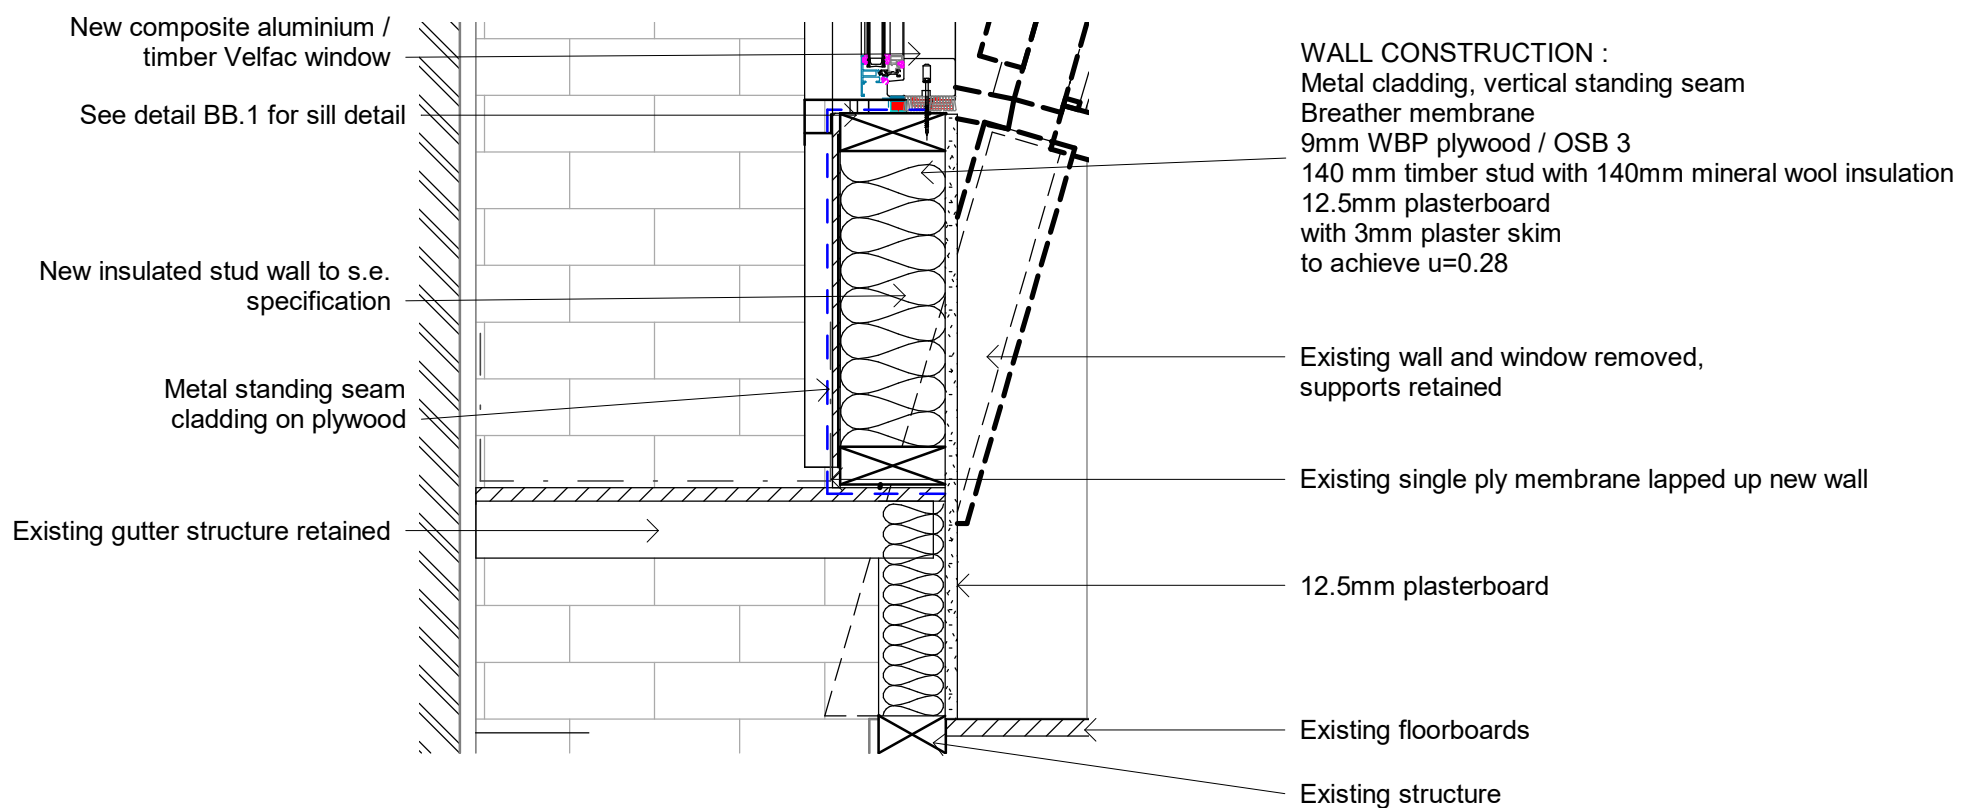


CC2. BAY BASE AND SILL DETAIL 1:10

NOTE: There is no original fabric affected by this detail

Planning

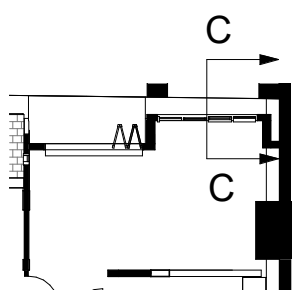


Jennifer Sewart ARB Registered Architect jennifer.sewart@googlemail.com M: 07779 028968			NOTE: To be read in conjunction with relevant structural engineer's drawings. Do not scale from drawing, work to figured dimensions only. All dimensions to be checked by Contractor/Fabricator prior to construction, report all discrepancies to the Architect. Any existing dimensions noted on the drawing are to be checked by the Contractor prior to commencement of the works.		Client Ellie Kuitunen & Rick Gardner Project Window changes Address Flat 14, Brazil House, M1 3PW Drawing Gutter details Scale As indicated Date 01/09/20 Drawing No. P04_P_23 Rev B	
B	Revised Planning Issue	22/03/22	Revision	Description	Date	
A	Planning Issue	01/09/20				

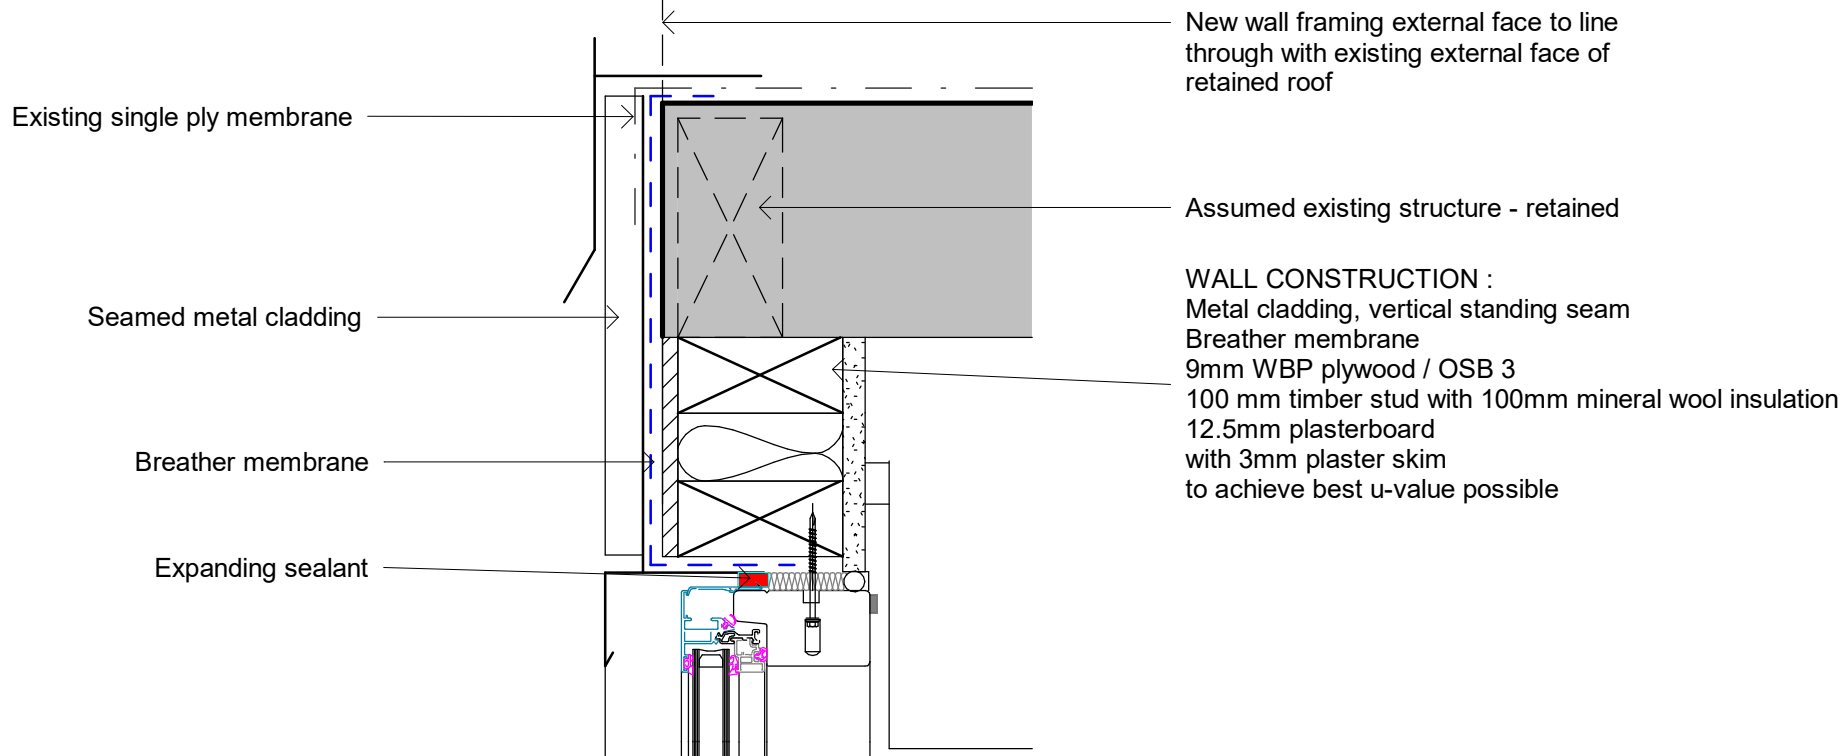


BB1. TRIANGULAR WINDOW HEAD DETAIL 1:5

NOTE: There is no original fabric affected by this detail

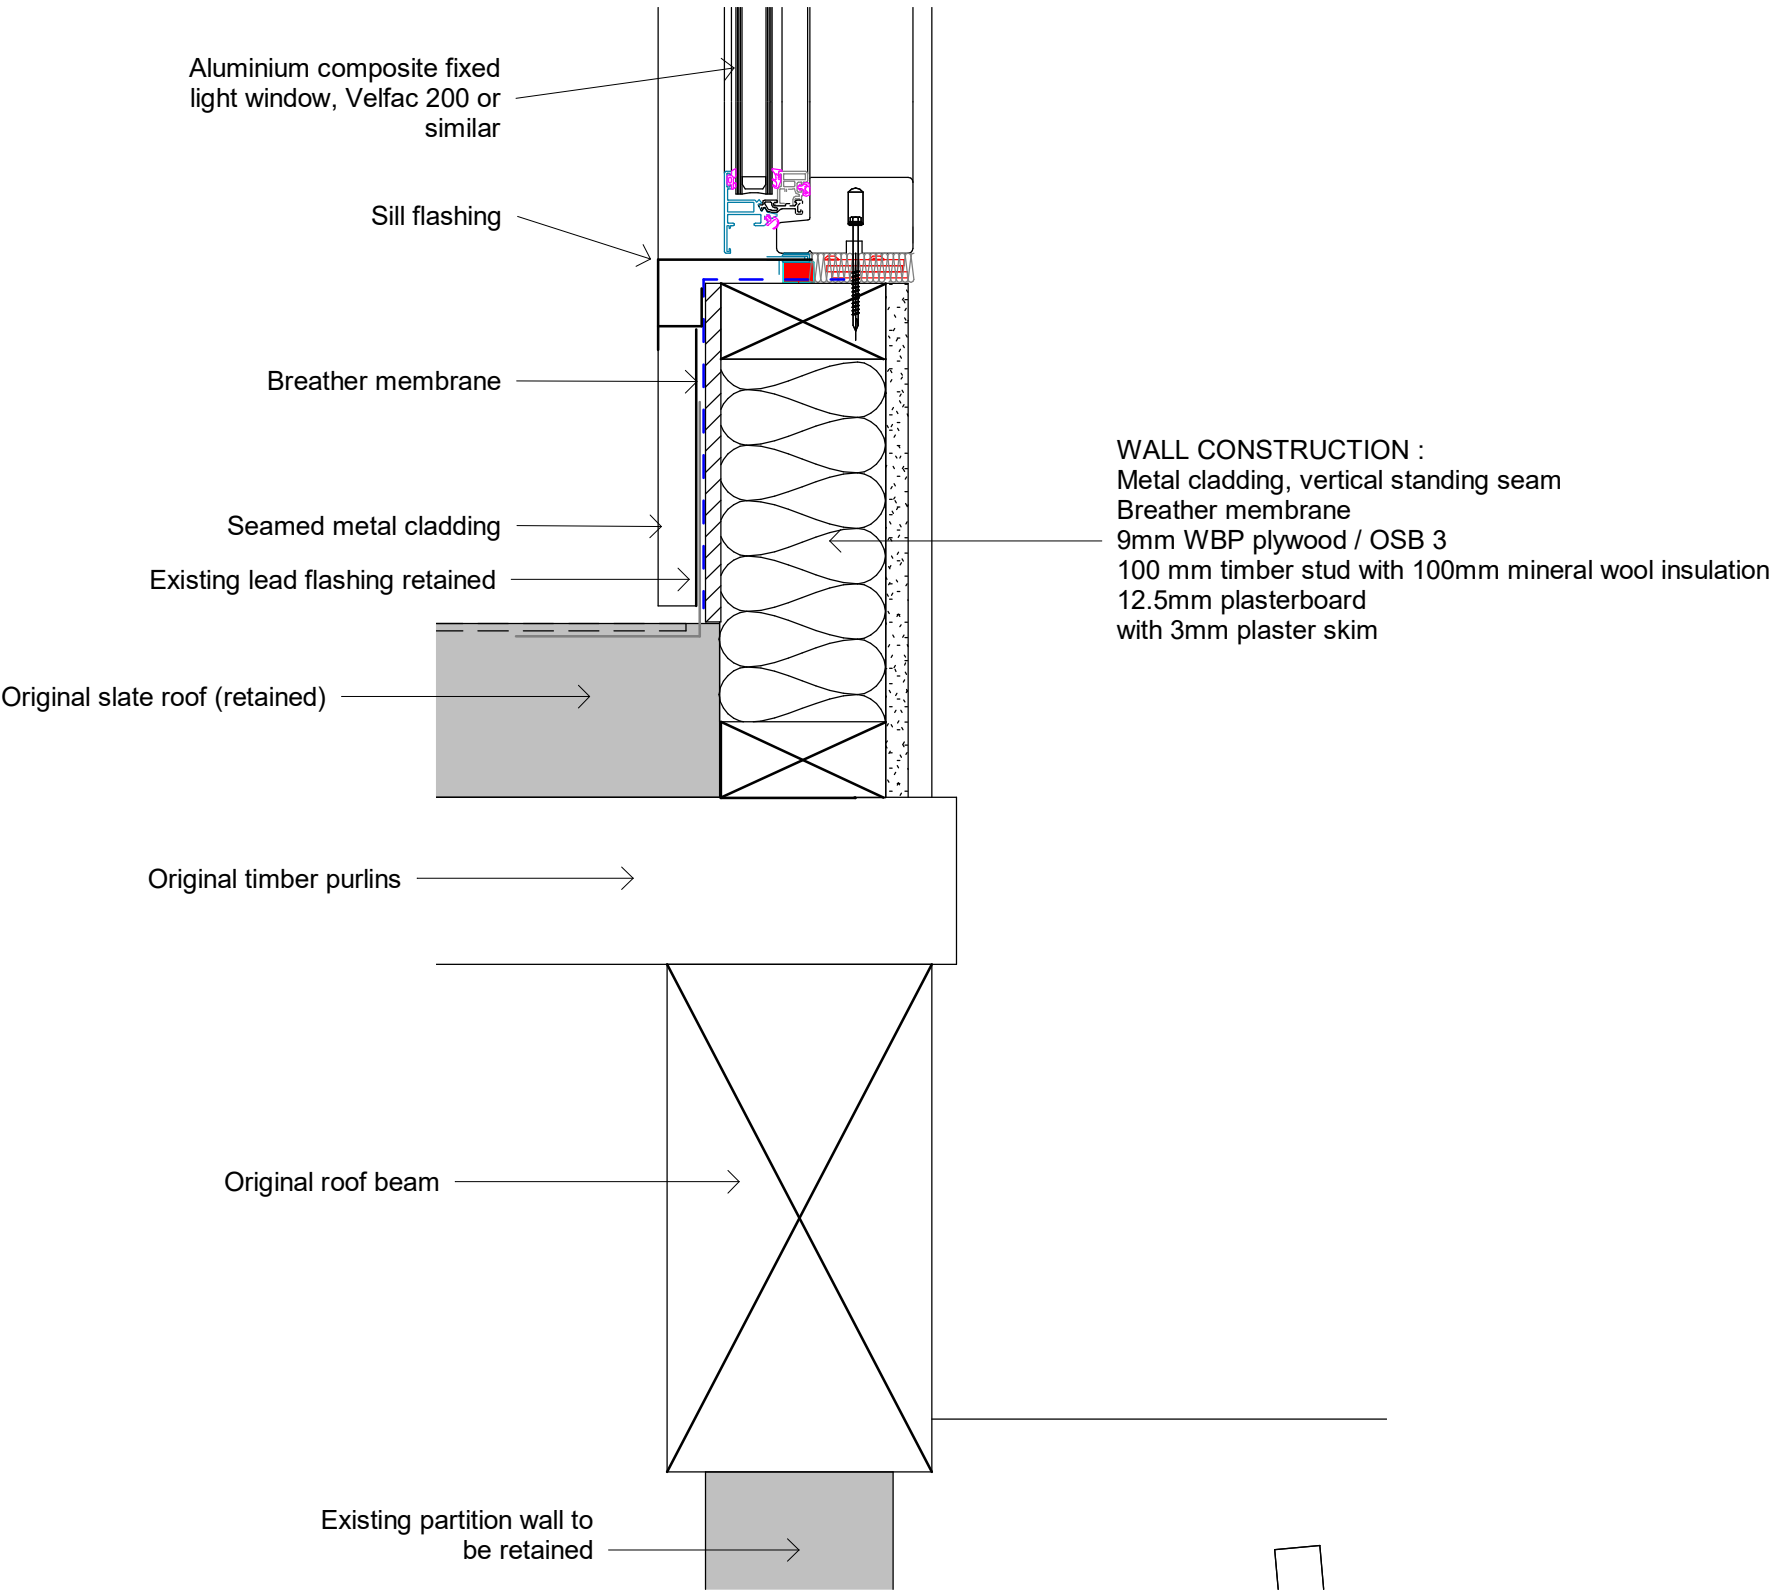

BB2. TRIANGULAR WINDOW SILL AND ROOF ABUTMENT DETAIL 1:5

Planning

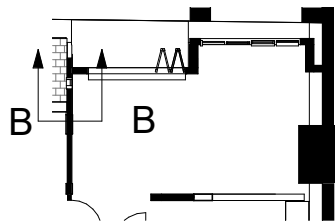

Jennifer Sewart ARB Registered Architect jennifer.sewart@googlemail.com M: 07779 028968		NOTE: To be read in conjunction with relevant structural engineer's drawings. Do not scale from drawing, work to figured dimensions only. All dimensions to be checked by Contractor/Fabricator prior to construction, report all discrepancies to the Architect. Any existing dimensions noted on the drawing are to be checked by the Contractor prior to commencement of the works.		B A Revised Planning Issue Planning Issue 22/03/22 01/09/20		Client Ellie Kuitunen & Rick Gardner	
						Project Window changes	
						Address Flat 14, Brazil House, M1 3PW	
						Drawing Dormer wall details	
						Scale As indicated Date 01/09/20	
Revision		Description		Date		Drawing No. P04_P_24 Rev B	