

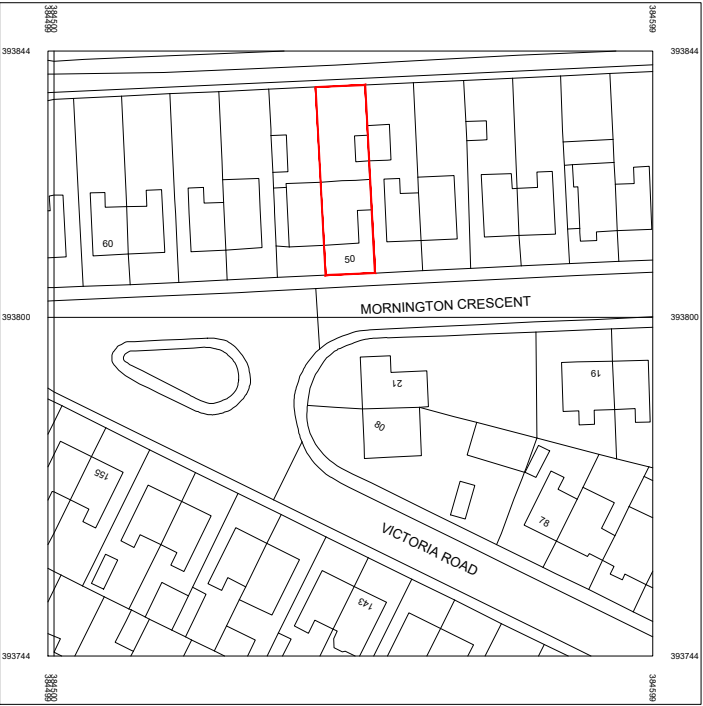


Ordnance Survey
Ukmapcentre.com

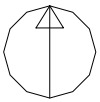

Serial number: 236248
© Crown copyright and database right 2022
Ordnance Survey licence 100048957
Reproduction in whole or in part is prohibited
without the prior permission of Ordnance Survey

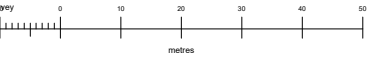

SCALE 1:1250

			PROJECT	TITLE	DATE	DRG No.
			Proposed Residential Scheme		24/03/22	001
			50 Mornington Crescent, Manchester	Location Plan		00
			M14 6DD			
A	FIRST ISSUE	24.03.22	CLIENT		SCALE	AMENDMENT
REV	DESCRIPTION	DATE	Mr S Ashraquul Kabir & Mrs Ruksana Ahmed		1:1250 (A3)	A