




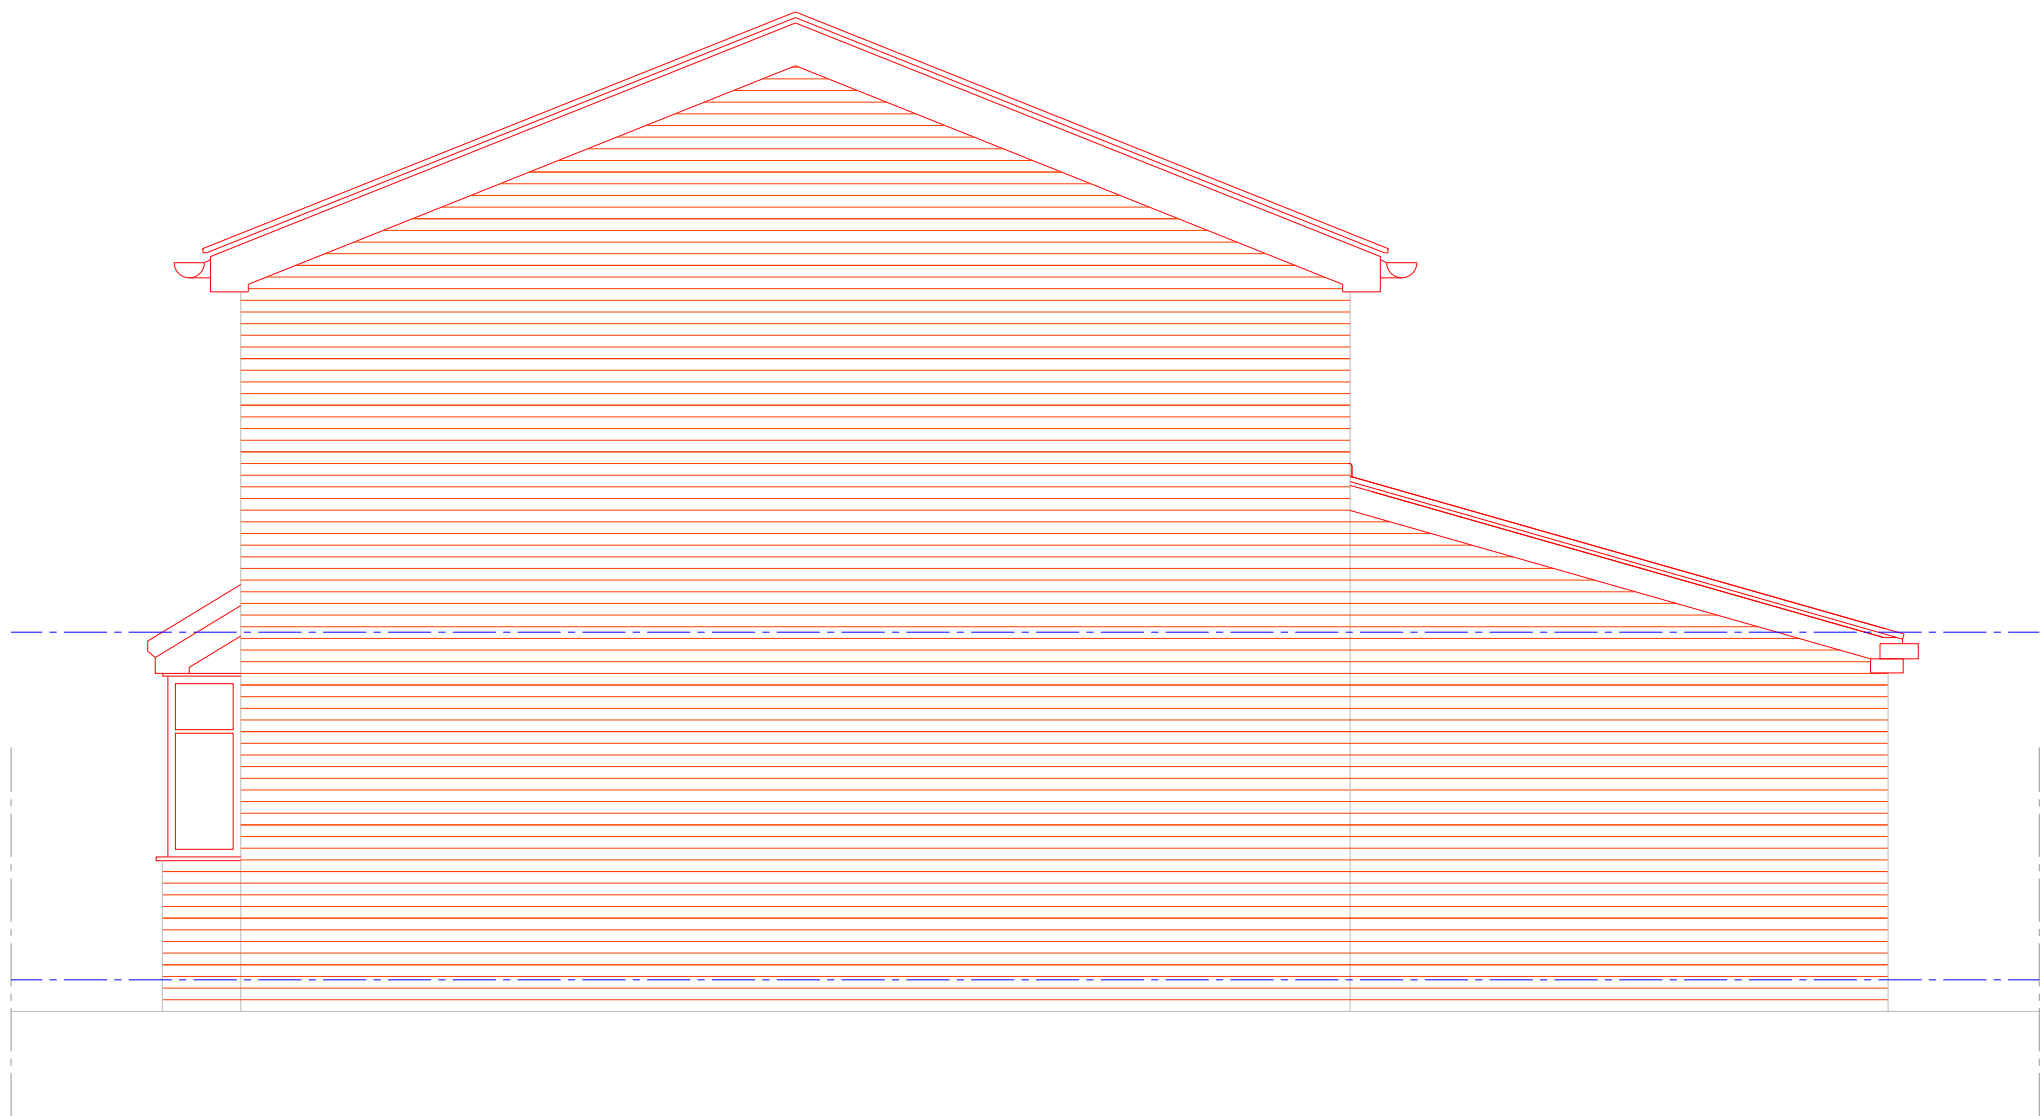

EXISTING SIDE ELEVATION

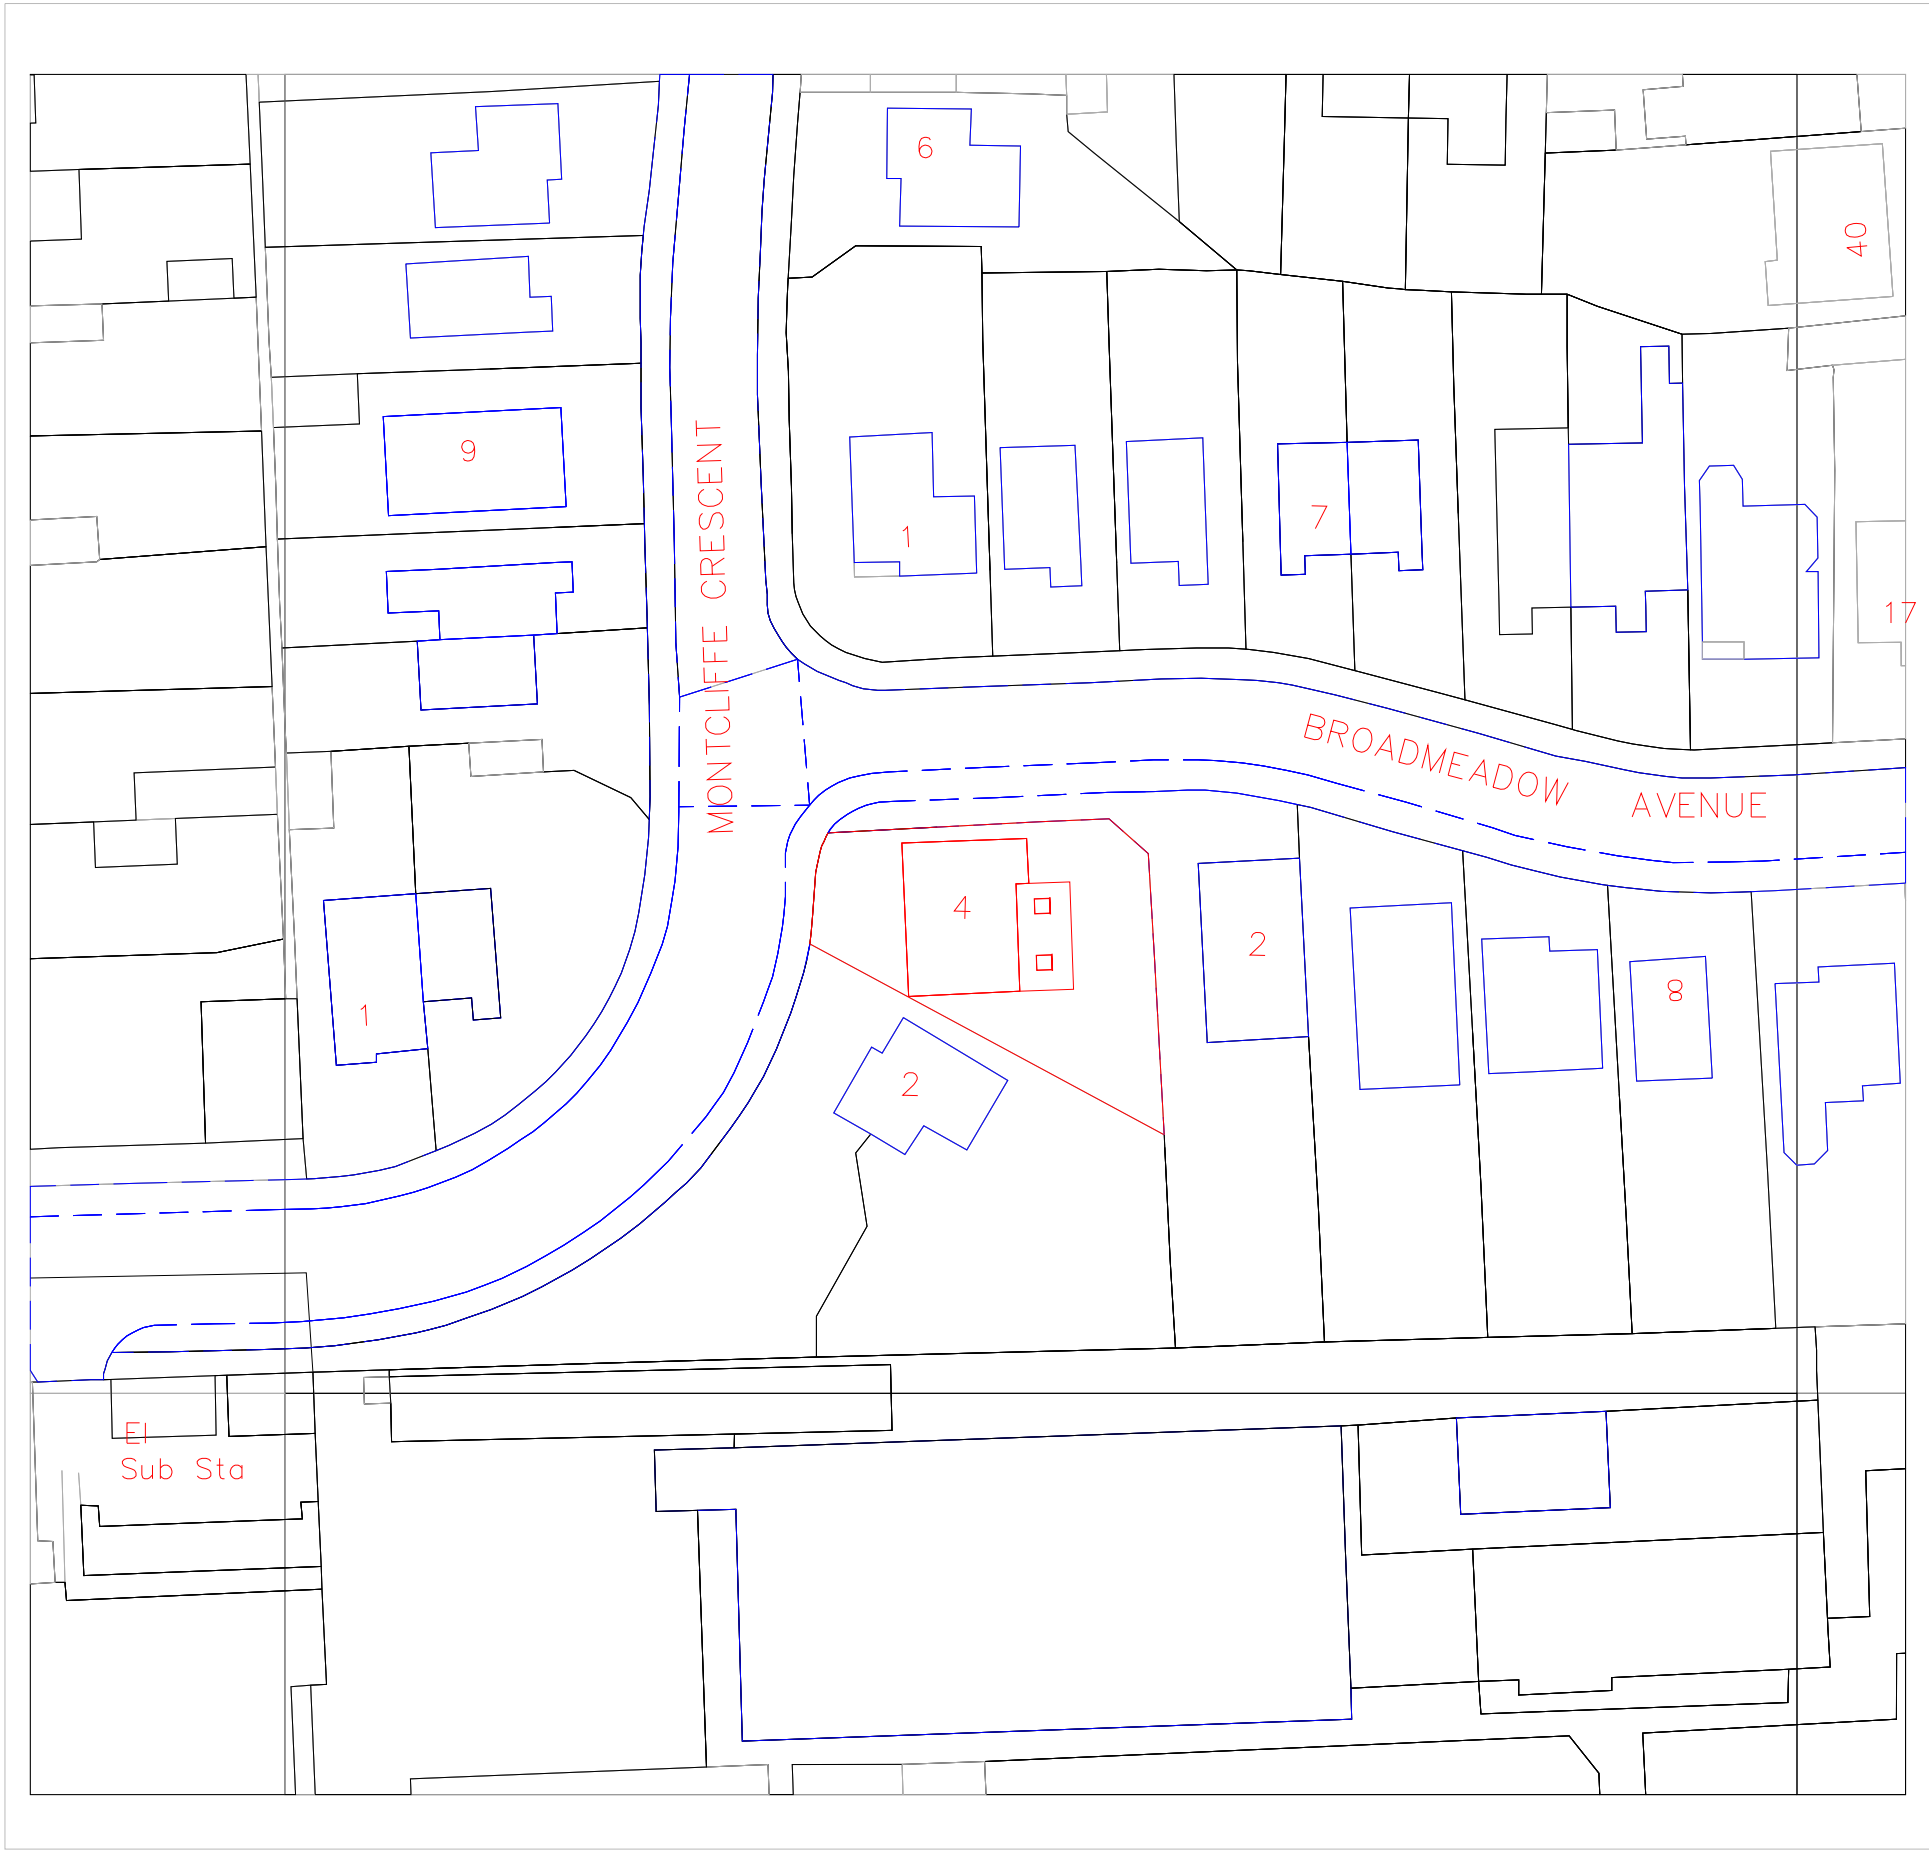

|      |              |     |       |
|------|--------------|-----|-------|
|      |              |     |       |
|      |              |     |       |
|      |              |     |       |
| REV: | DESCRIPTION: | BY: | DATE: |

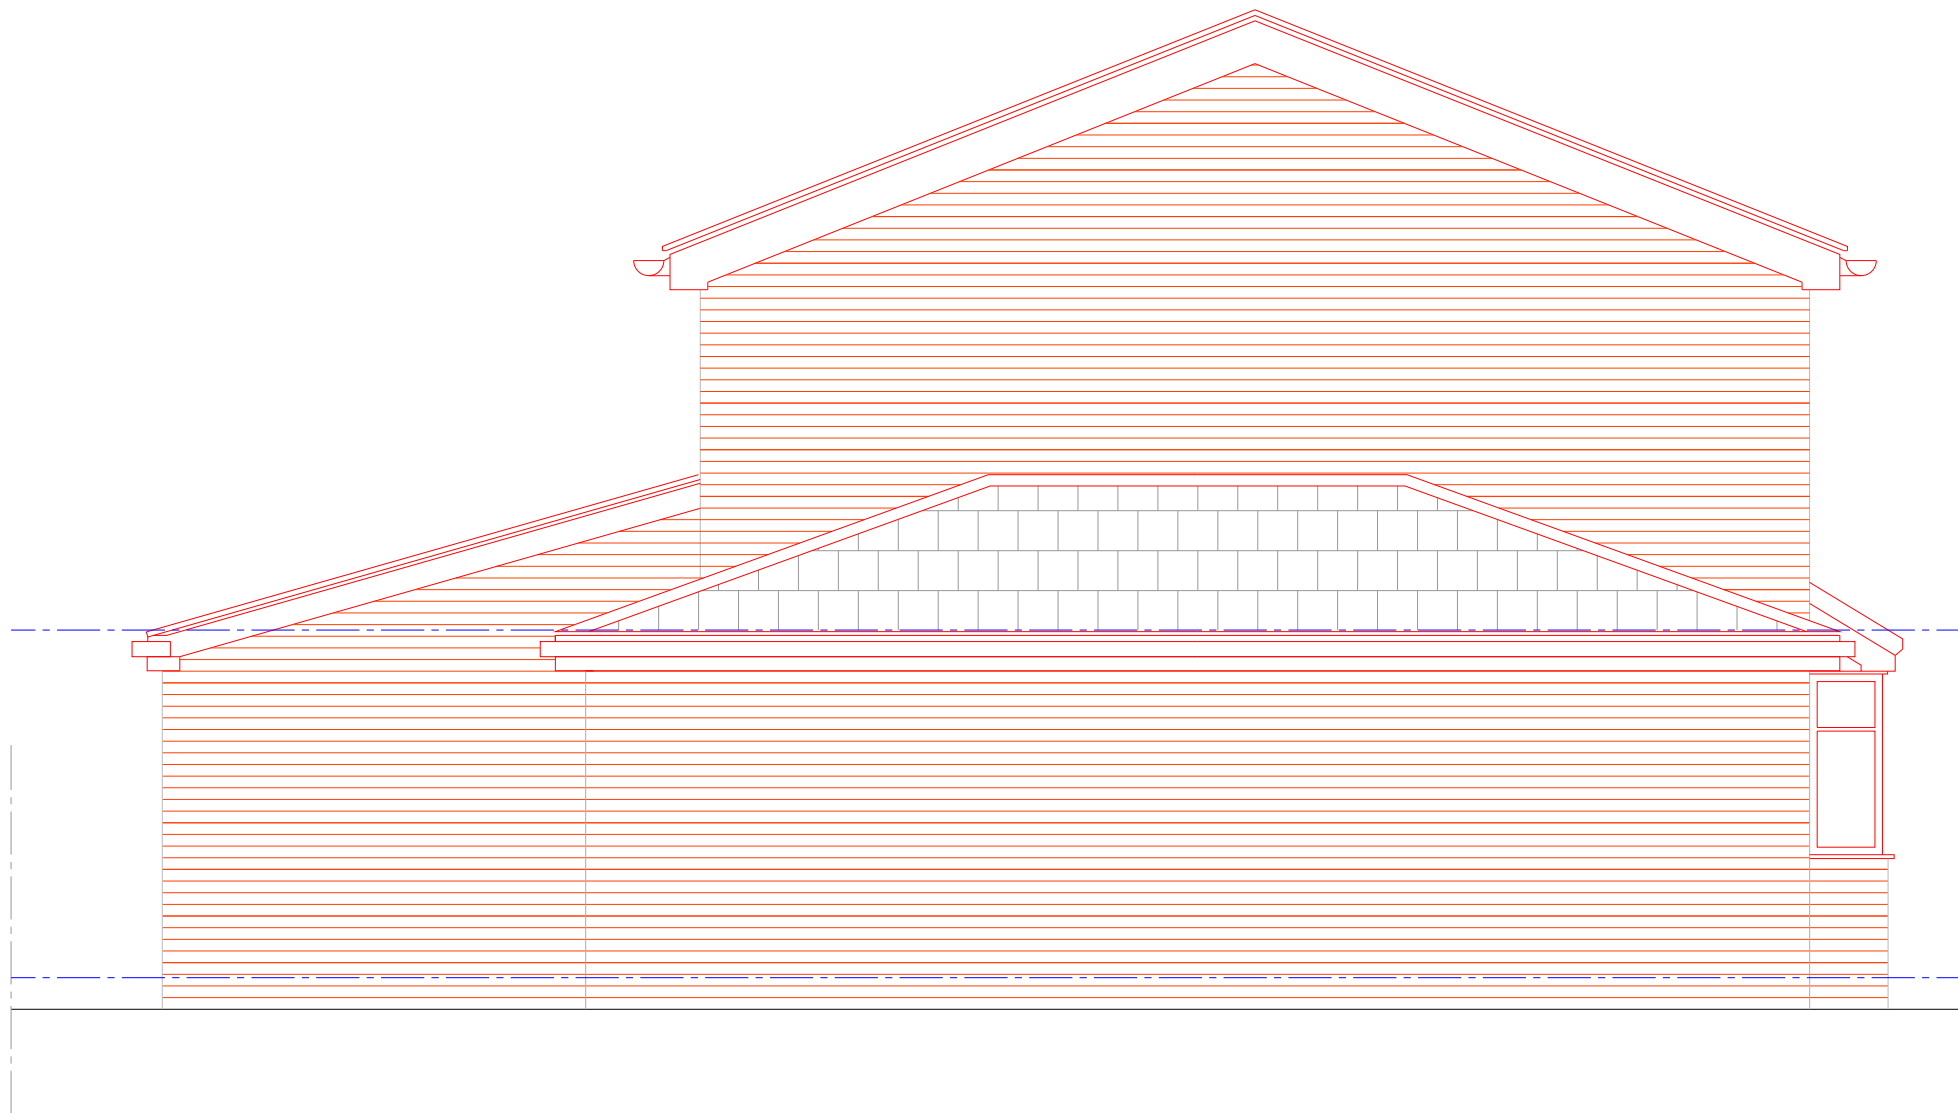

**Arch Designs**  
*Don't just dream it,  
let us design it!*  
**ARCH DESIGNS** [www.archdesigns.co.uk](http://www.archdesigns.co.uk)

CLIENT:

MR ANDREW TANG  
4 Montcliffe Crescent,  
Manchester,  
M16 8GR

ARCHITECT:

MR REUBEN RAMELIZE  
ARCH DESIGNS, WILSONS PARK C/O MAS  
MONSALL ROAD  
MANCHESTER M40 8WN

DRAWN:

REUBEN

CHECKED:

checked

DATE:

FEB 2022

REVISION:

.

PROJECT NAME:

FIRST FLOOR SIDE EXTENSION.

DRAWING TITLE:

EXISTING LOCATION PLAN  
AND ELEVATIONS

SCALE:

1:1250 1:50

SHEET SIZE:

A1

SHEET NO.:

02

PROJECT NO:

2022/00

STATUS:

FOR PLANNING

DRAWING NO:

A1/02