



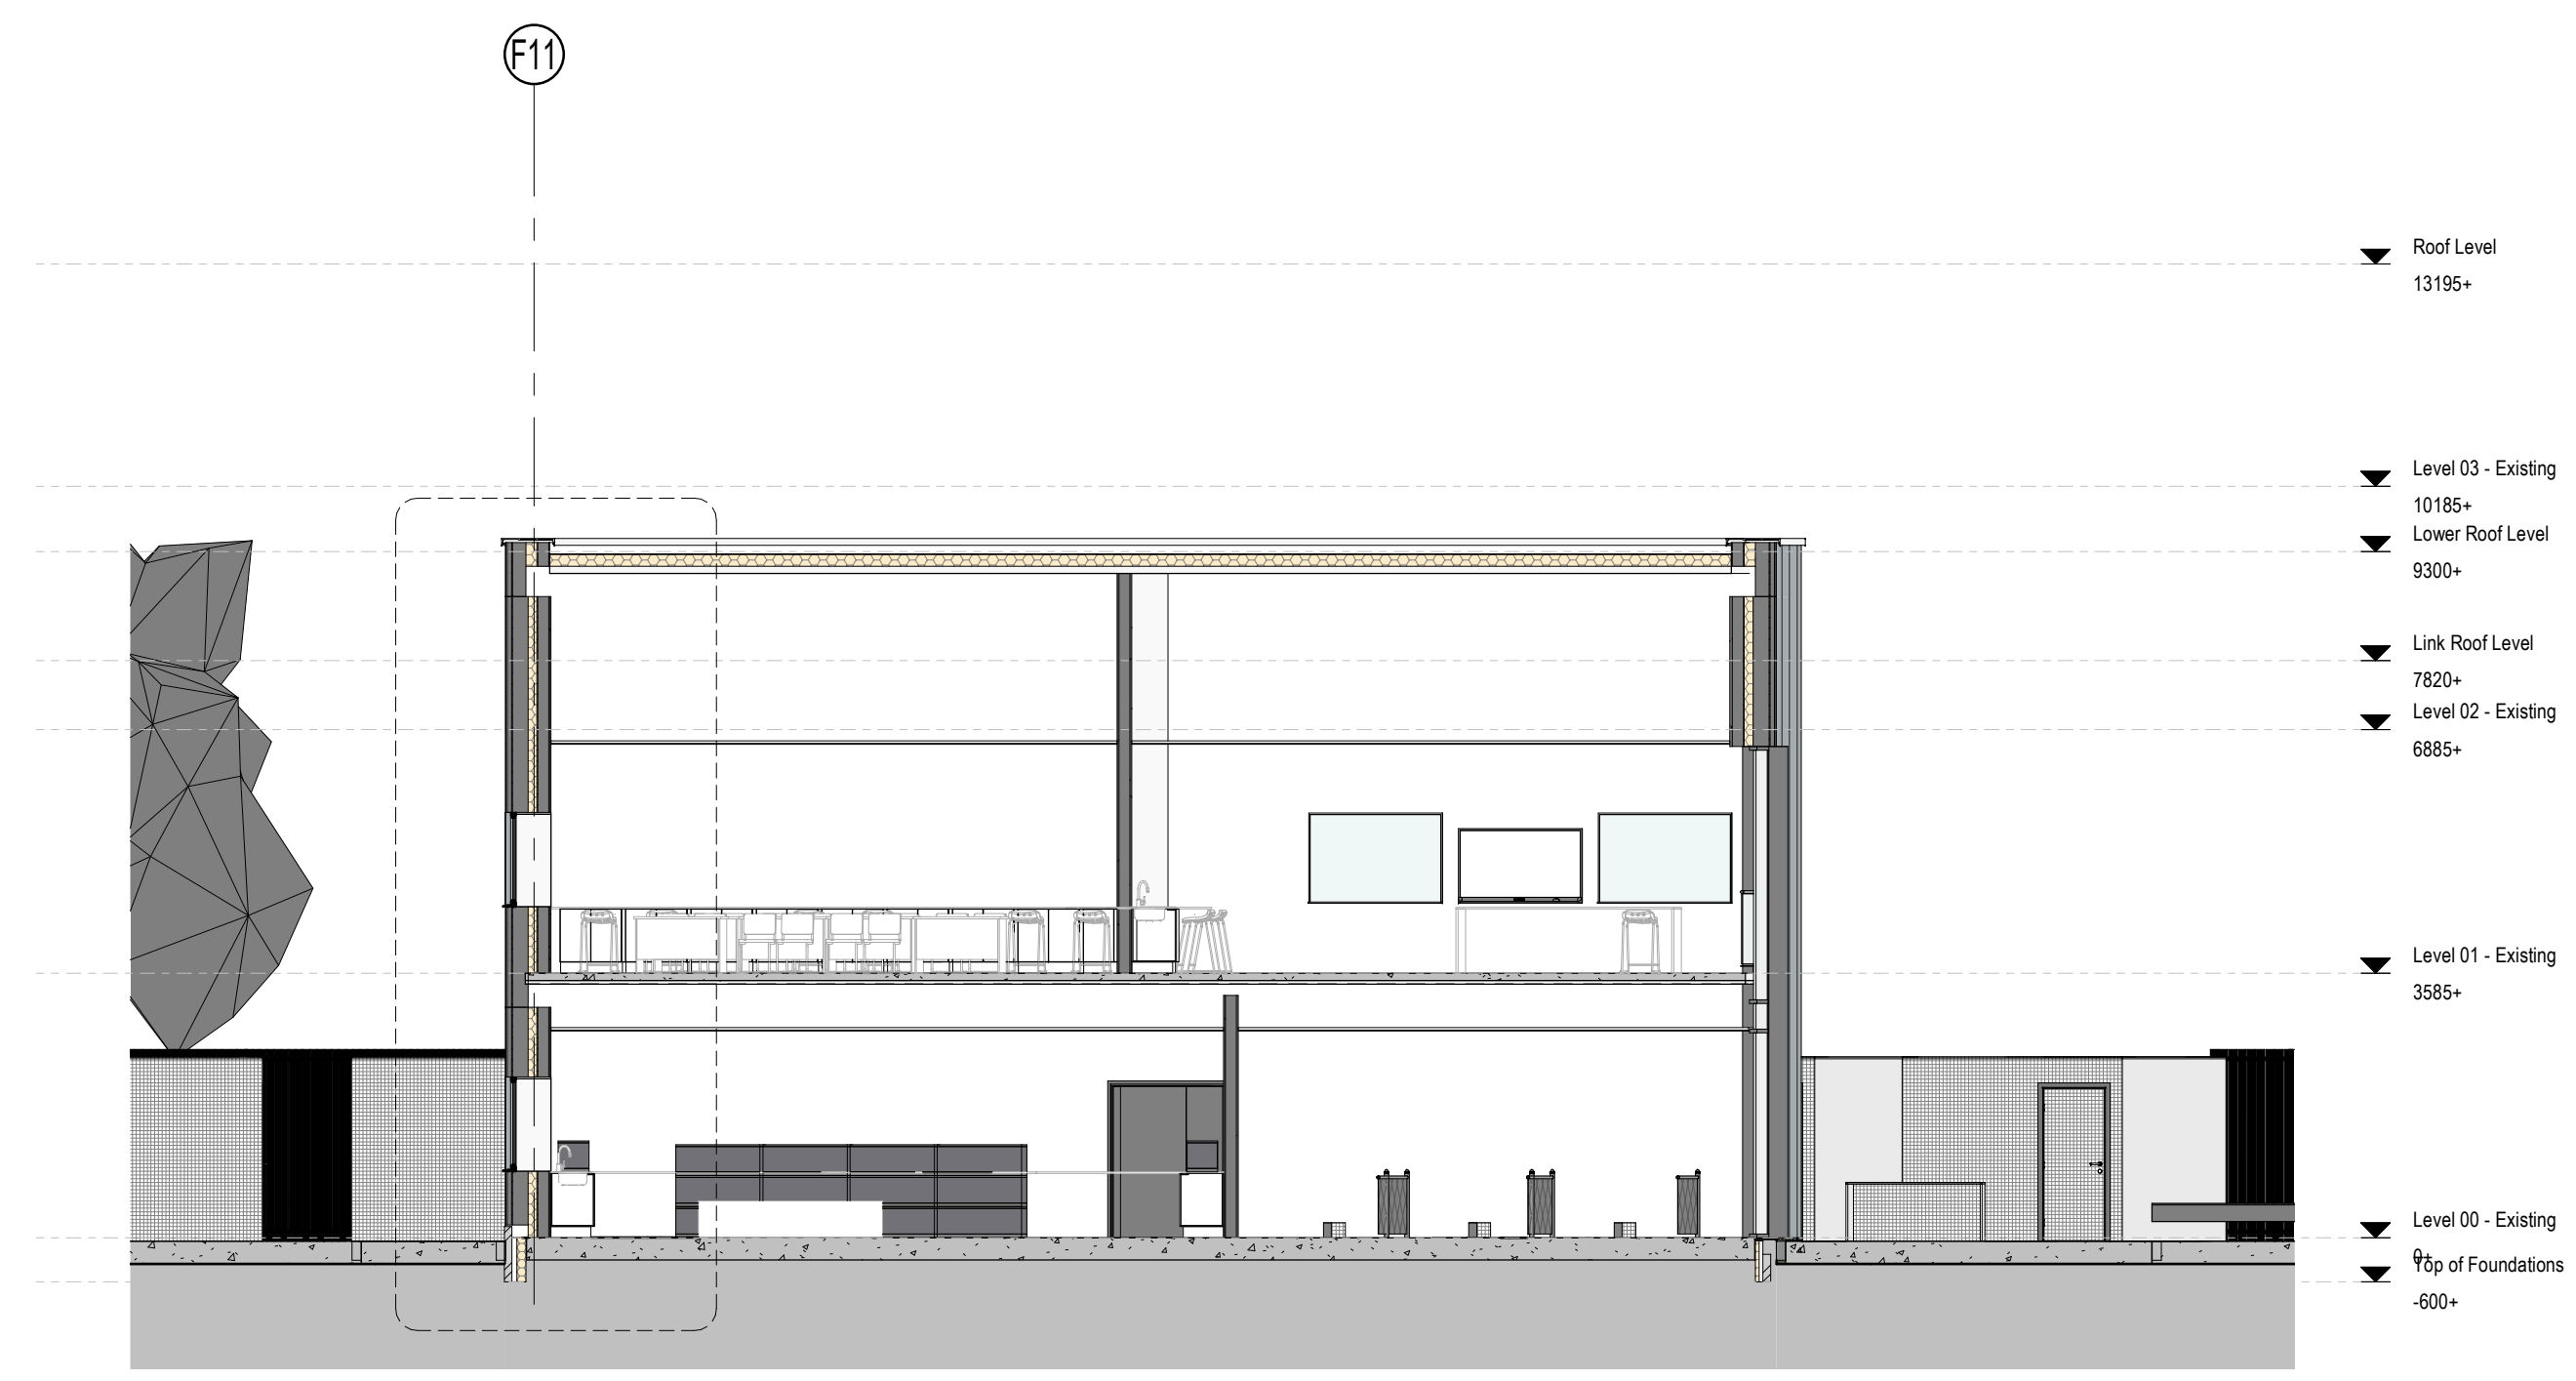

A | (06)_SectAA

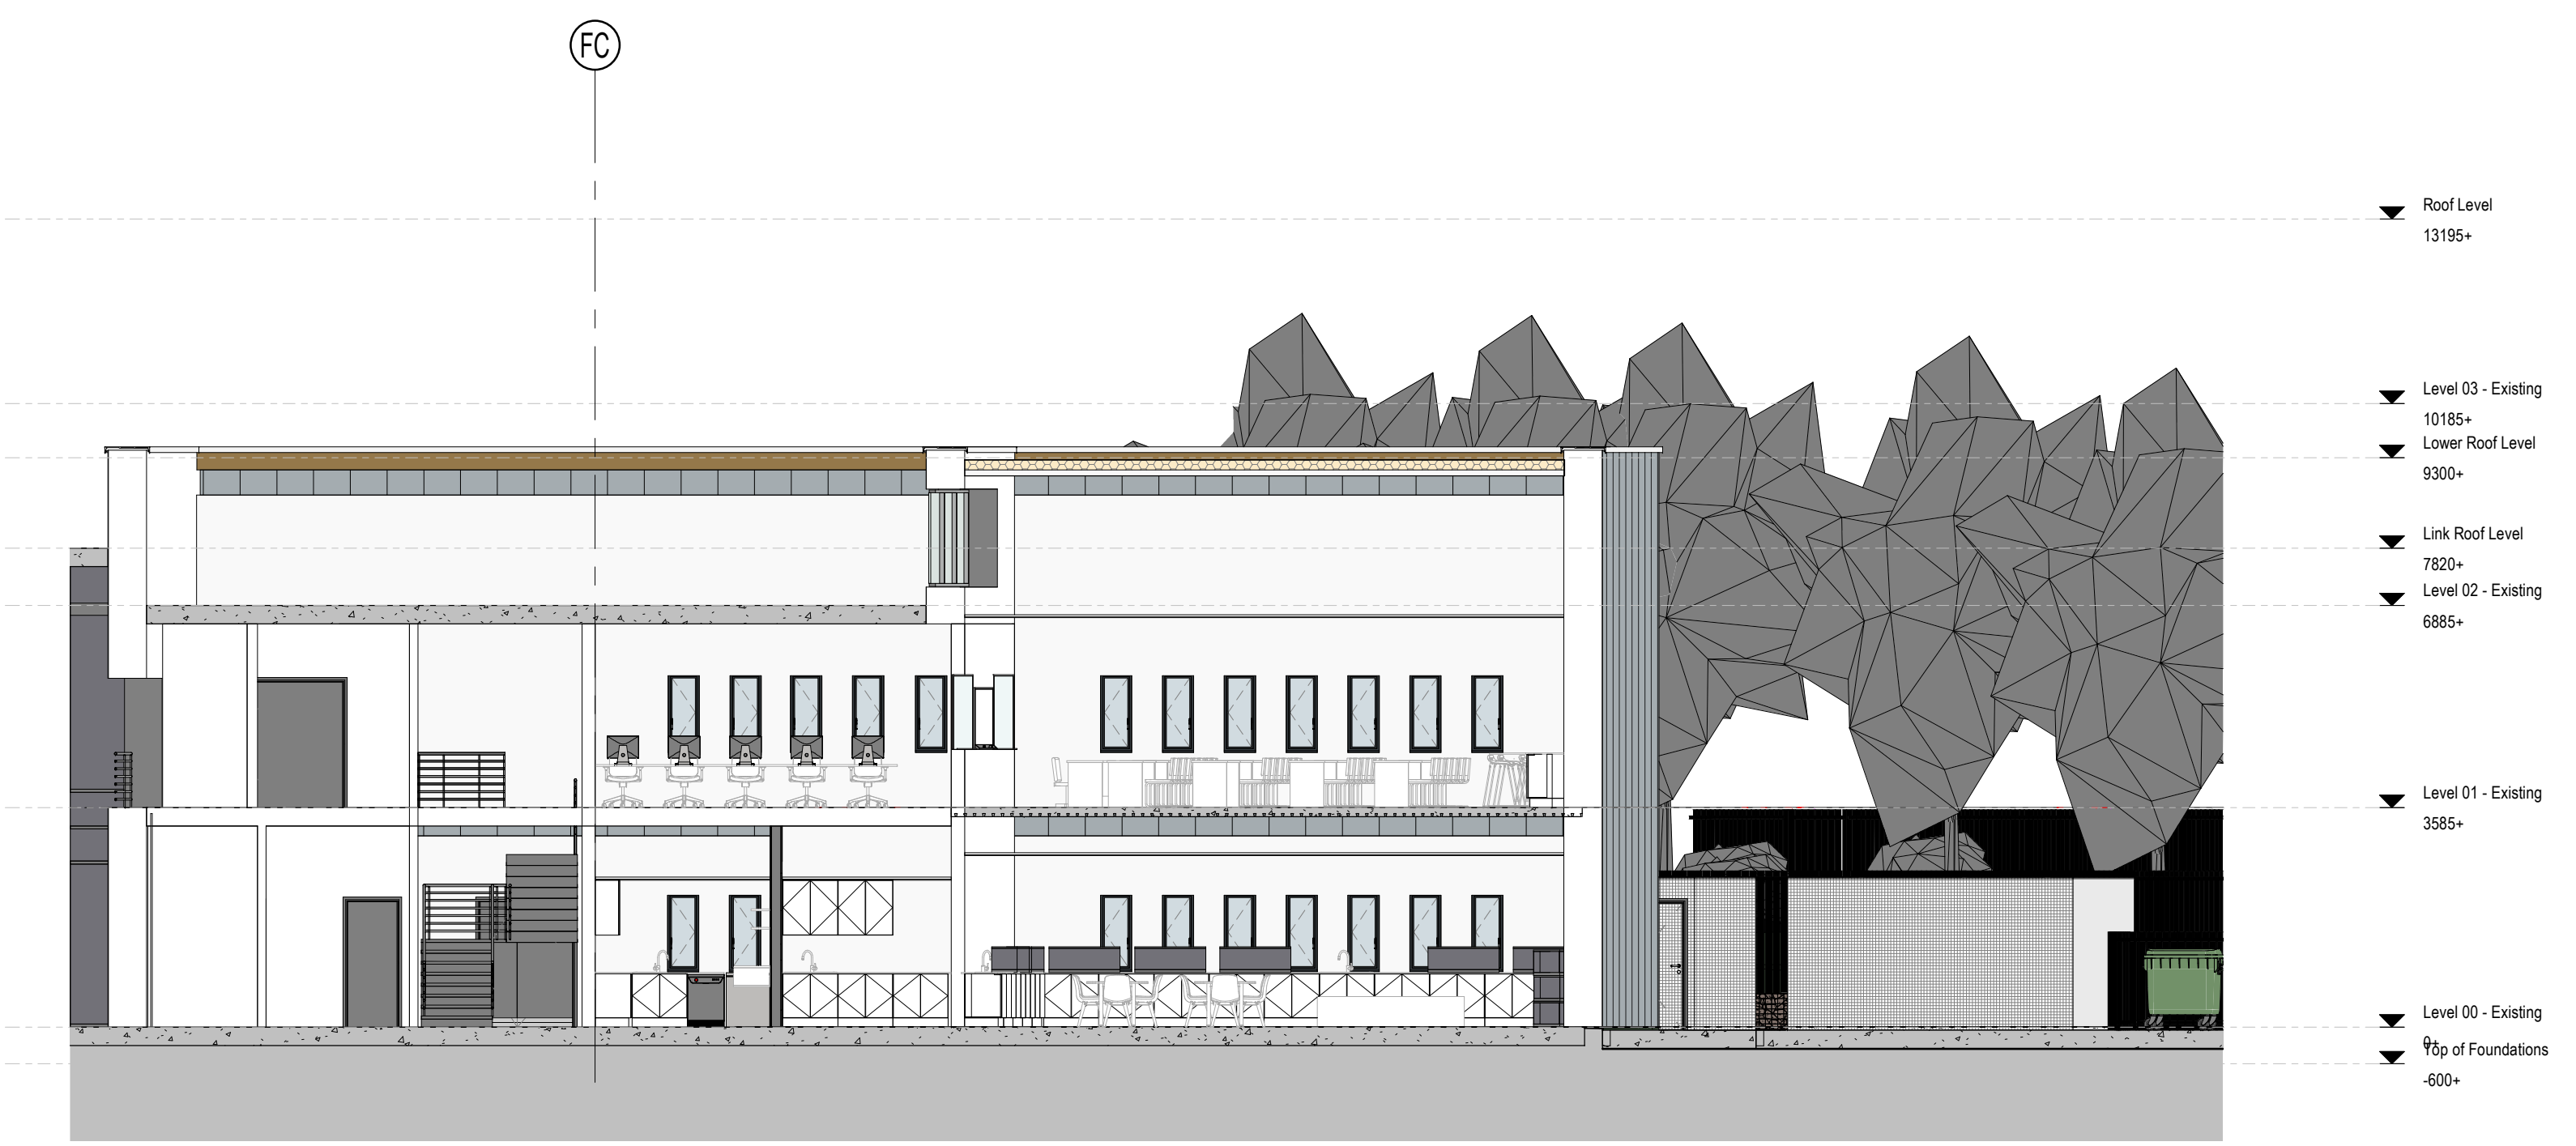


B | (06)_SectBB



C | (06)_SectCC



D | (06)_SectDD

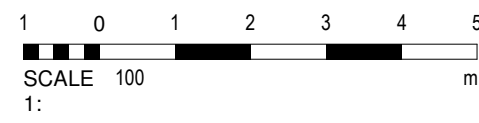

elliswilliams

Project Number: 2627
Project Name: Wythenshawe College

Drawing Status:
Drawing Number: 2627- EWA- ZZ- ZZ- DR- A- 10601
Drawing Name: Proposed Sections - (F)
Date: 00.00.18
Rev: P1
Drawn By: Author
Scale: 1 : 100

Wellfield Chester Road Preston Brook WA7 3BA
T: 01928 752200 E: info@ewa.co.uk W: ewa.co.uk