


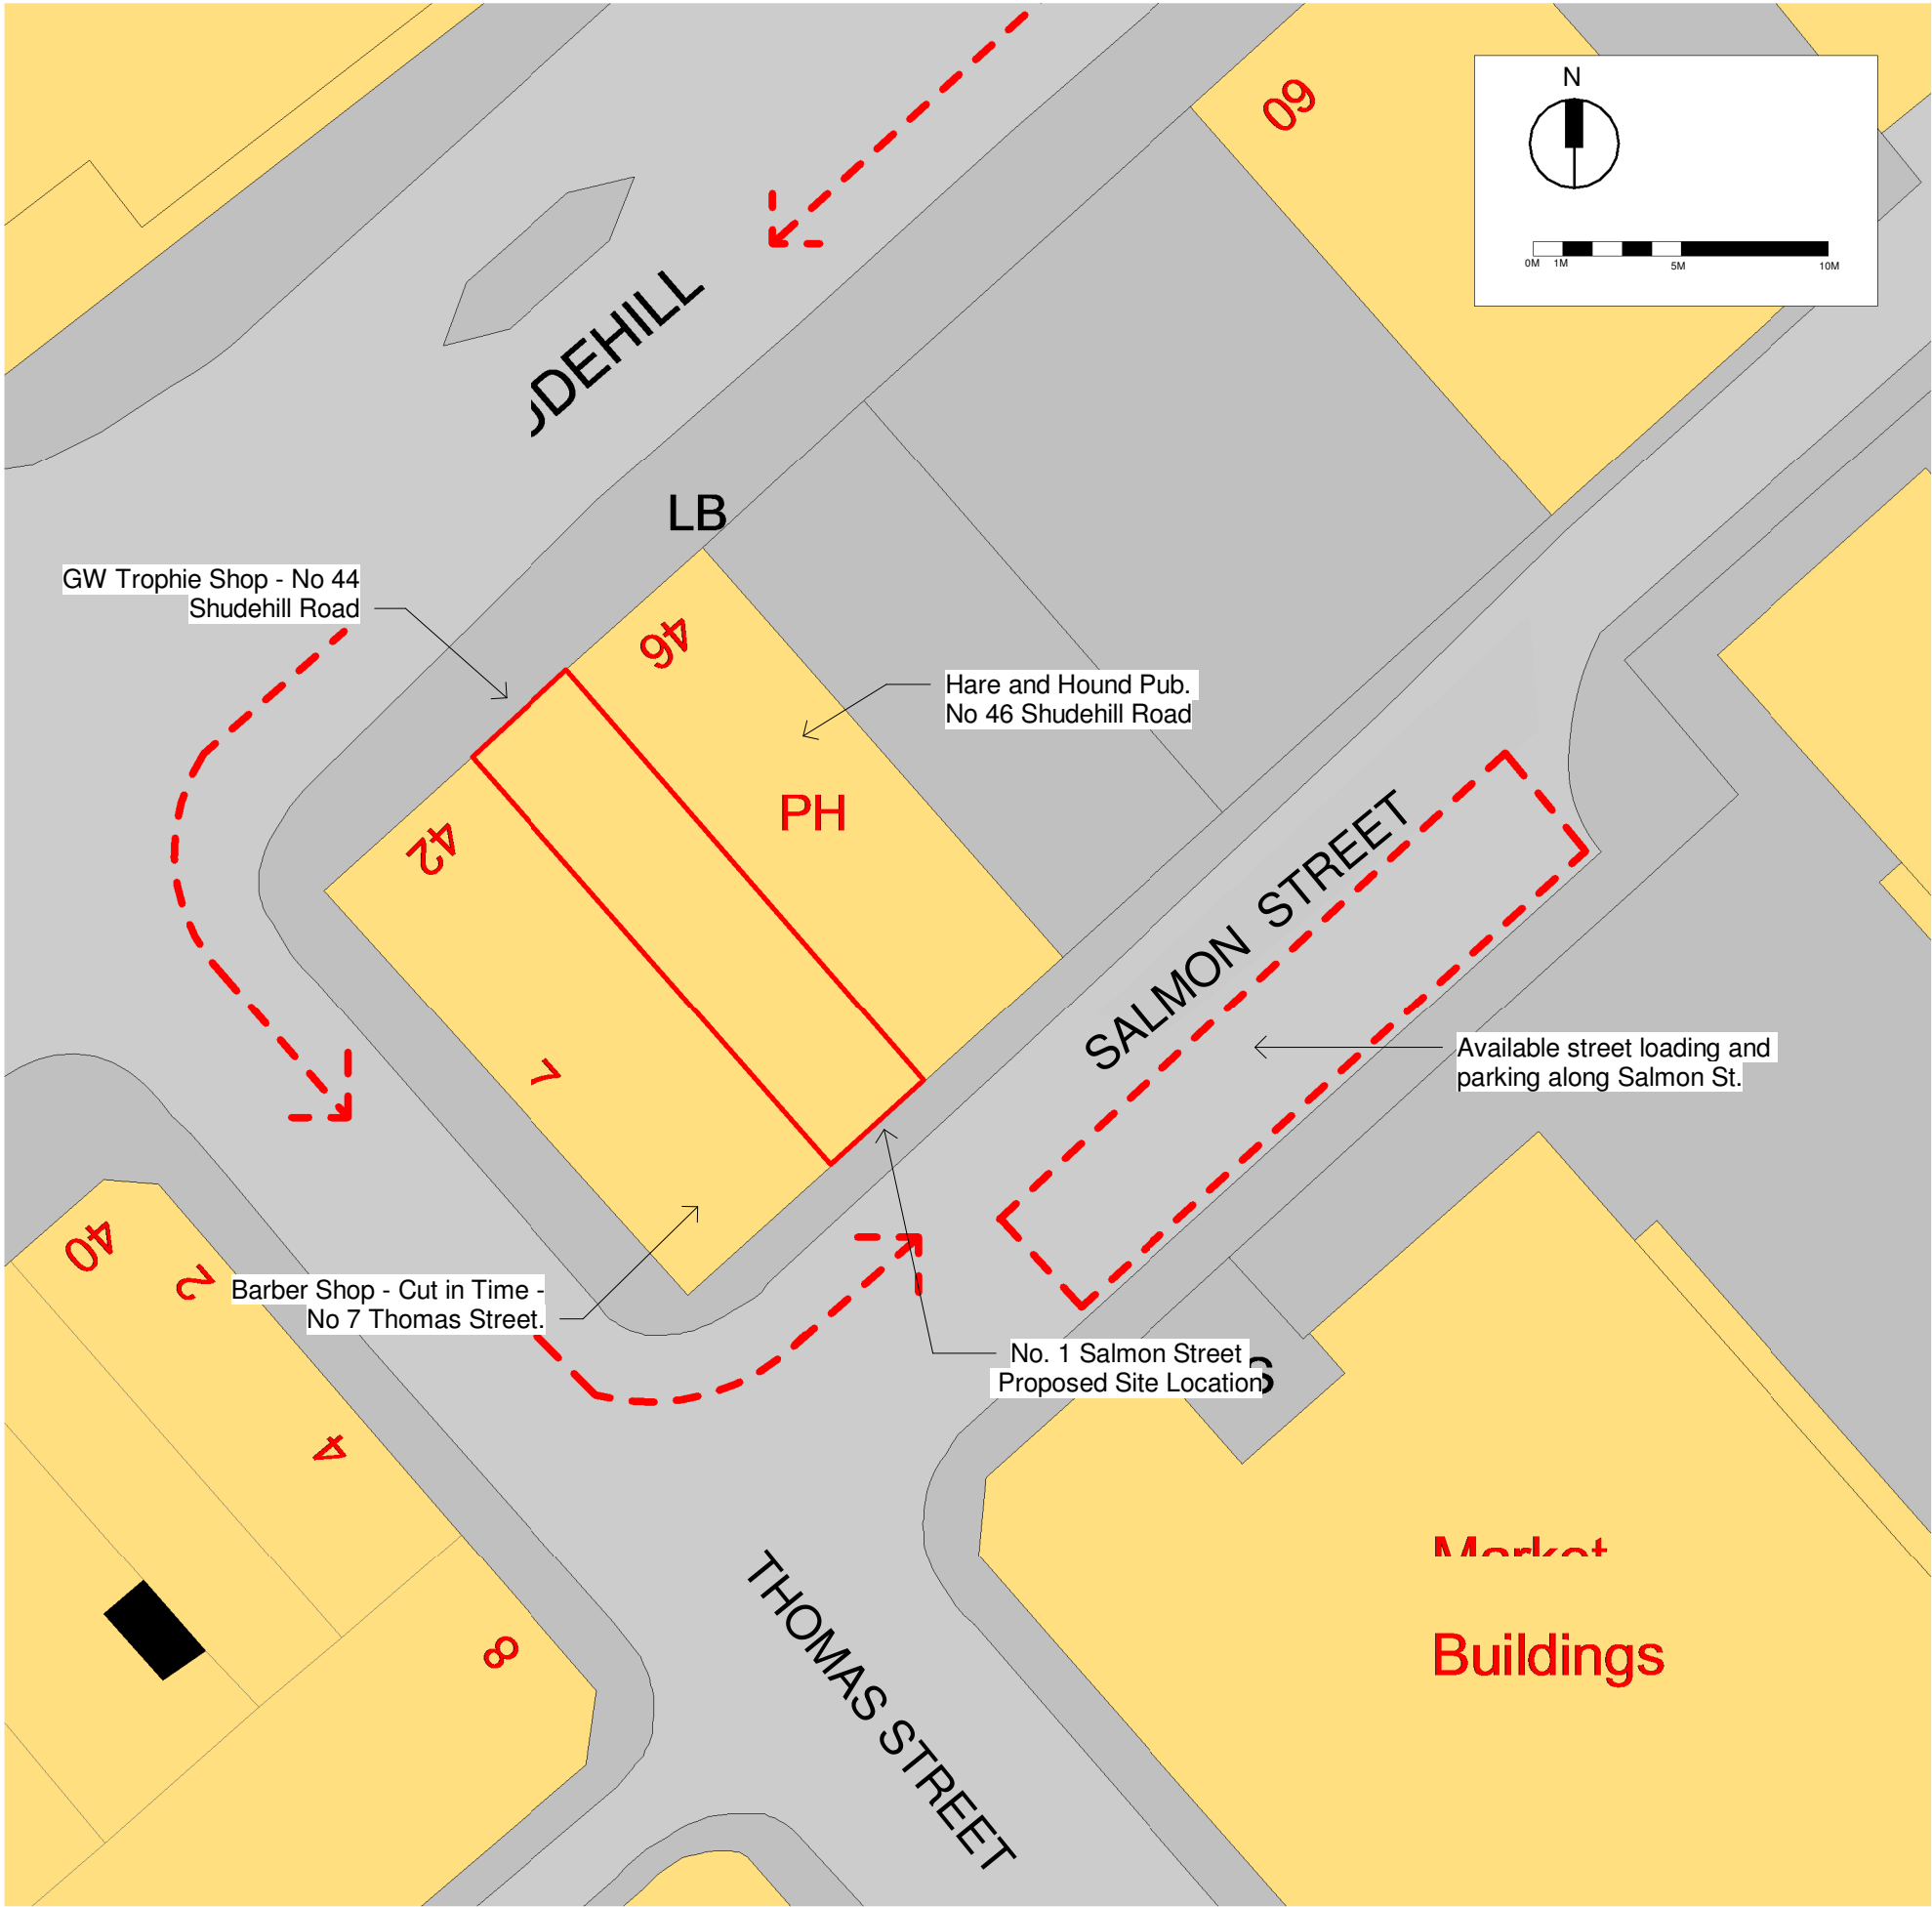

Delivery Location Plan

1 : 250

Notes:



Salmon Street offers sufficient access and ingress to facilitate delivery access into the proposed venue.

Proposed deliveries, collections and maintenances between the hours of 8am - 6pm.
Deliveries will be made using a standard transit van (similar to van in photograph).
2/3 deliveries weekly.

dwg status:

dwg title: Delivery and Service Route		
job title: Salmon Street		
scale: 1 : 250	@ A3	drawn: Author
date: 02/01/17		job no:
dwg no: A107		rev: