





WASTE MANAGEMENT STRATEGY


The basement provides space for 8 1100L Eurobins. On collection day the management will move the bins from the basement to the dedicated bin collection area. The local authority / private refuse collection company will then collect and empty the bins using a standard refuse vehicle that will be parked on Camp St. Once emptied the bins will be returned to the basement. The addition of a goods & bins lift directly adjacent to Camp St aims to improve the vertical circulation of deliveries across all floors as well as provide a direct route to the loading area.



Figure 1. Bin Store location and bin collection area.

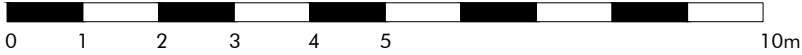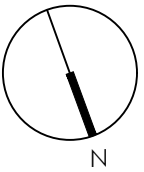

REV	DESCRIPTION	DATE	DRAWN
A	General Amendments	24.11.21	SI

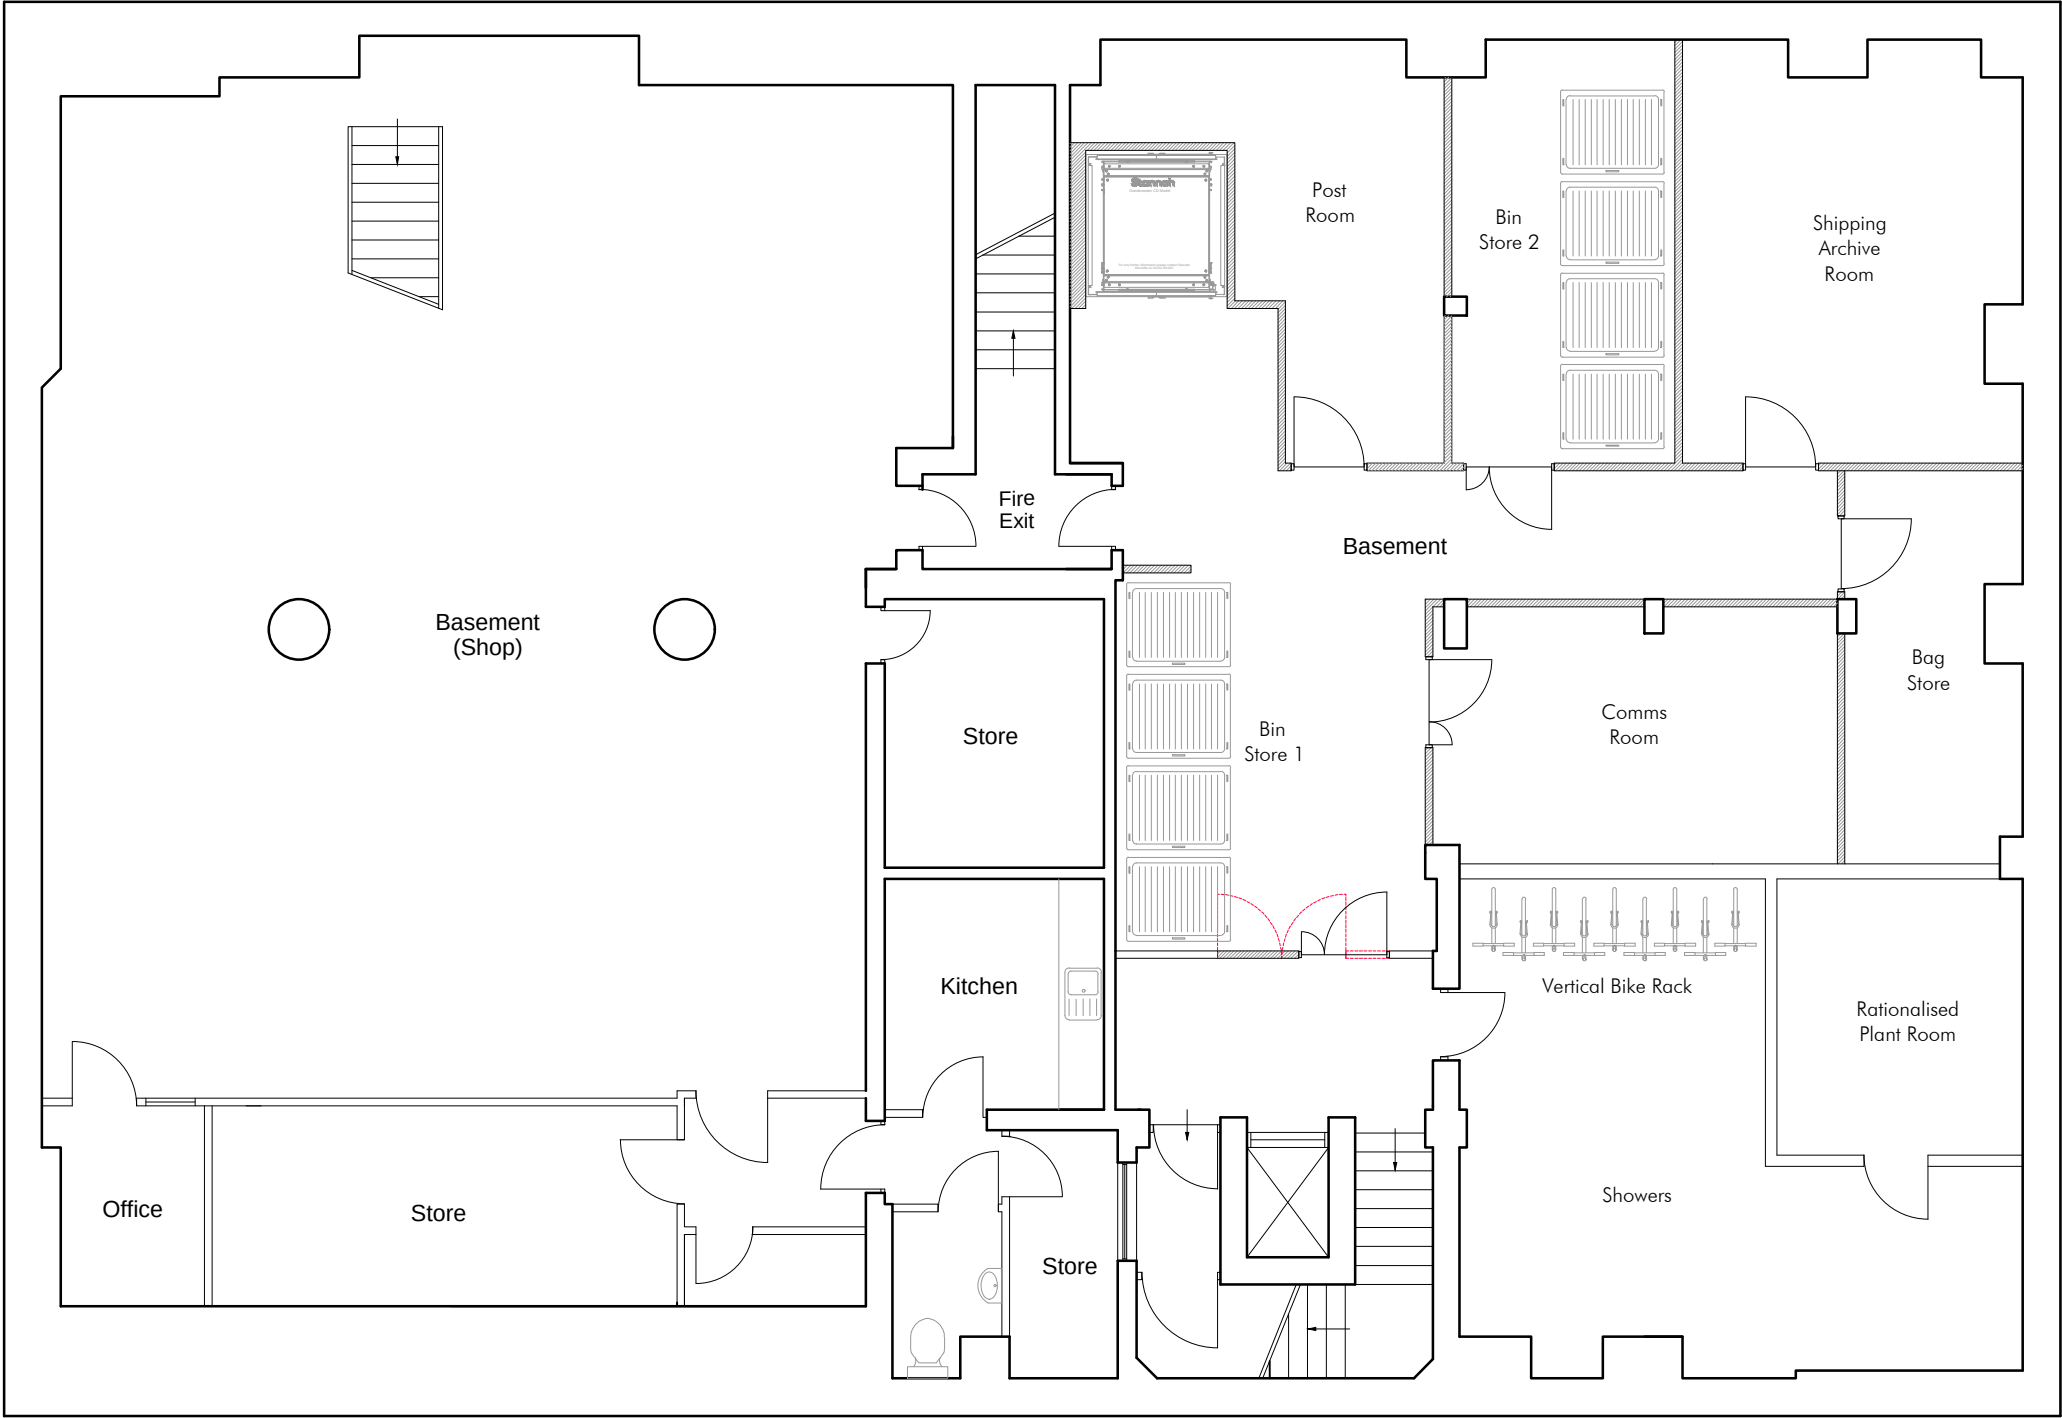

CHESHIRE	SURREY	SHEFFIELD	MANCHESTER	LIVERPOOL
Market Court 20-24 Church St Altrincham WA14 4DW 0161 929 7622	100 High St Esher Surrey KT10 9QJ 01372 203 335	Electric Works 3 Concourse Way Sheffield S1 2BJ 0114 250 7983	All Work and Social XYZ Building 2 Hardman Boulevard M3 3AQ 0161 929 7622	AvenueHQ 17 Mann Island Liverpool L3 1BP 0151 662 0122

274 DEANGATE
WHISPERING SMITH

PROPOSED BASEMENT PLAN
DWG: 21057 (PL) 100 B
DATE: 17.11.21
SCALE: 1:100 @ A3
DRAWN: SI