


This schedule lists SHP understanding of deliverables

Revision Notes

This schedule should be read in conjunction with:

Zone Number	Drawing Type	Drawing Name	Drawing Number	Revision	Scale at A1	Status	Notes	Sheet	Draft	Complete	Issued			
C3	Plan	Zone 1 - School Parameter Plan In Context	10292-C3-SHP-G100-PL-00-B5D801	P 01	250	Planning issue		✓	✓	✓				
C3	Plan	Zone 1 - School Parameter Plan	10292-C3-SHP-G100-PL-00-B5D802	P 01	100	Planning issue		✓	✓	✓				
C3	Section	School Parameter Section	10292-C3-SHP-G100-SE-XX-B5D801	P 01	100	Planning issue		✓	✓	✓				

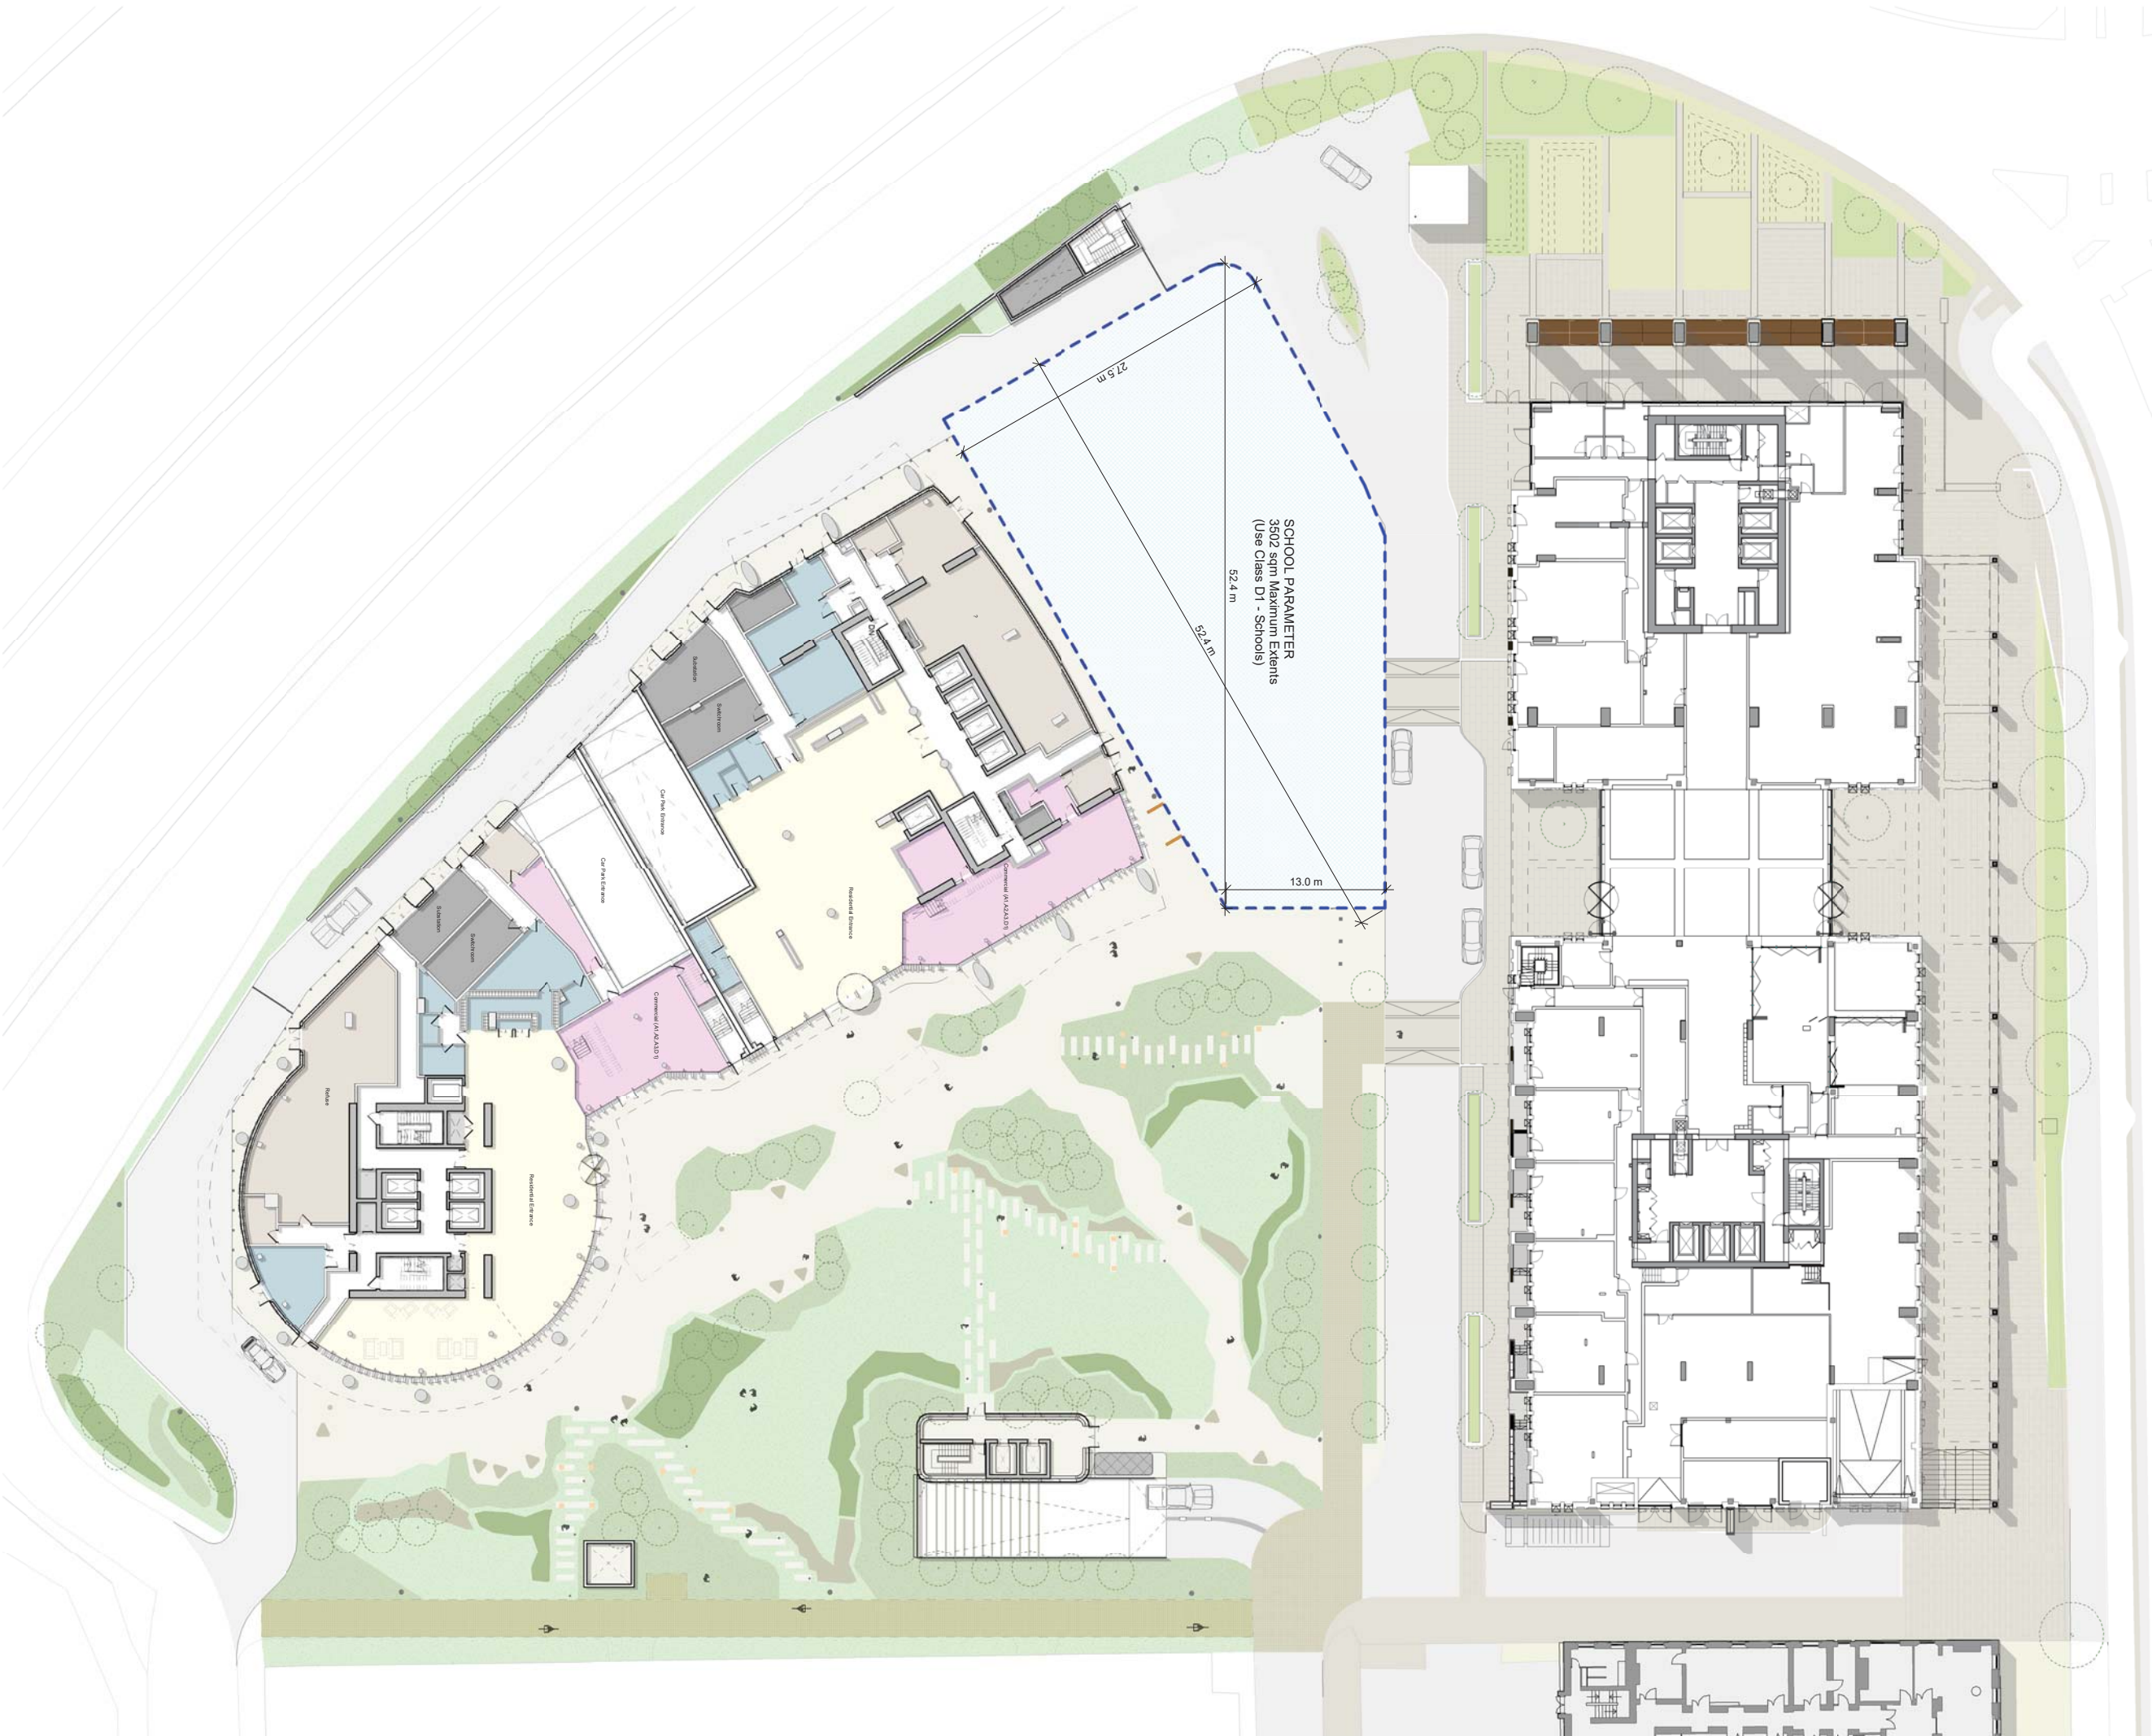

This drawing is copyright
Do not scale off dimensions.
All dimensions to be checked on
site by contractor.
Contractor to report any dimensional
discrepancies, errors or omissions
prior to commencing on site.

Rev	Date	Description
01	13/10/2019	Planning Issue

Project Title

Crown Street - Phase 2
Crown Street
Manchester

Drawing Title

Zone 1 - School Parameter Plan In Context

J23NO

10292

10292-C3-SHP-G100-PL-00-B5D801.P01

Scale


1:500 @ A3
1:250 @ A1

simpsonthaugh

Manchester
+44 (0)161 835 2345

London
+44 (0)20 7549 4000

© Simpsonthaugh and Partners 2019

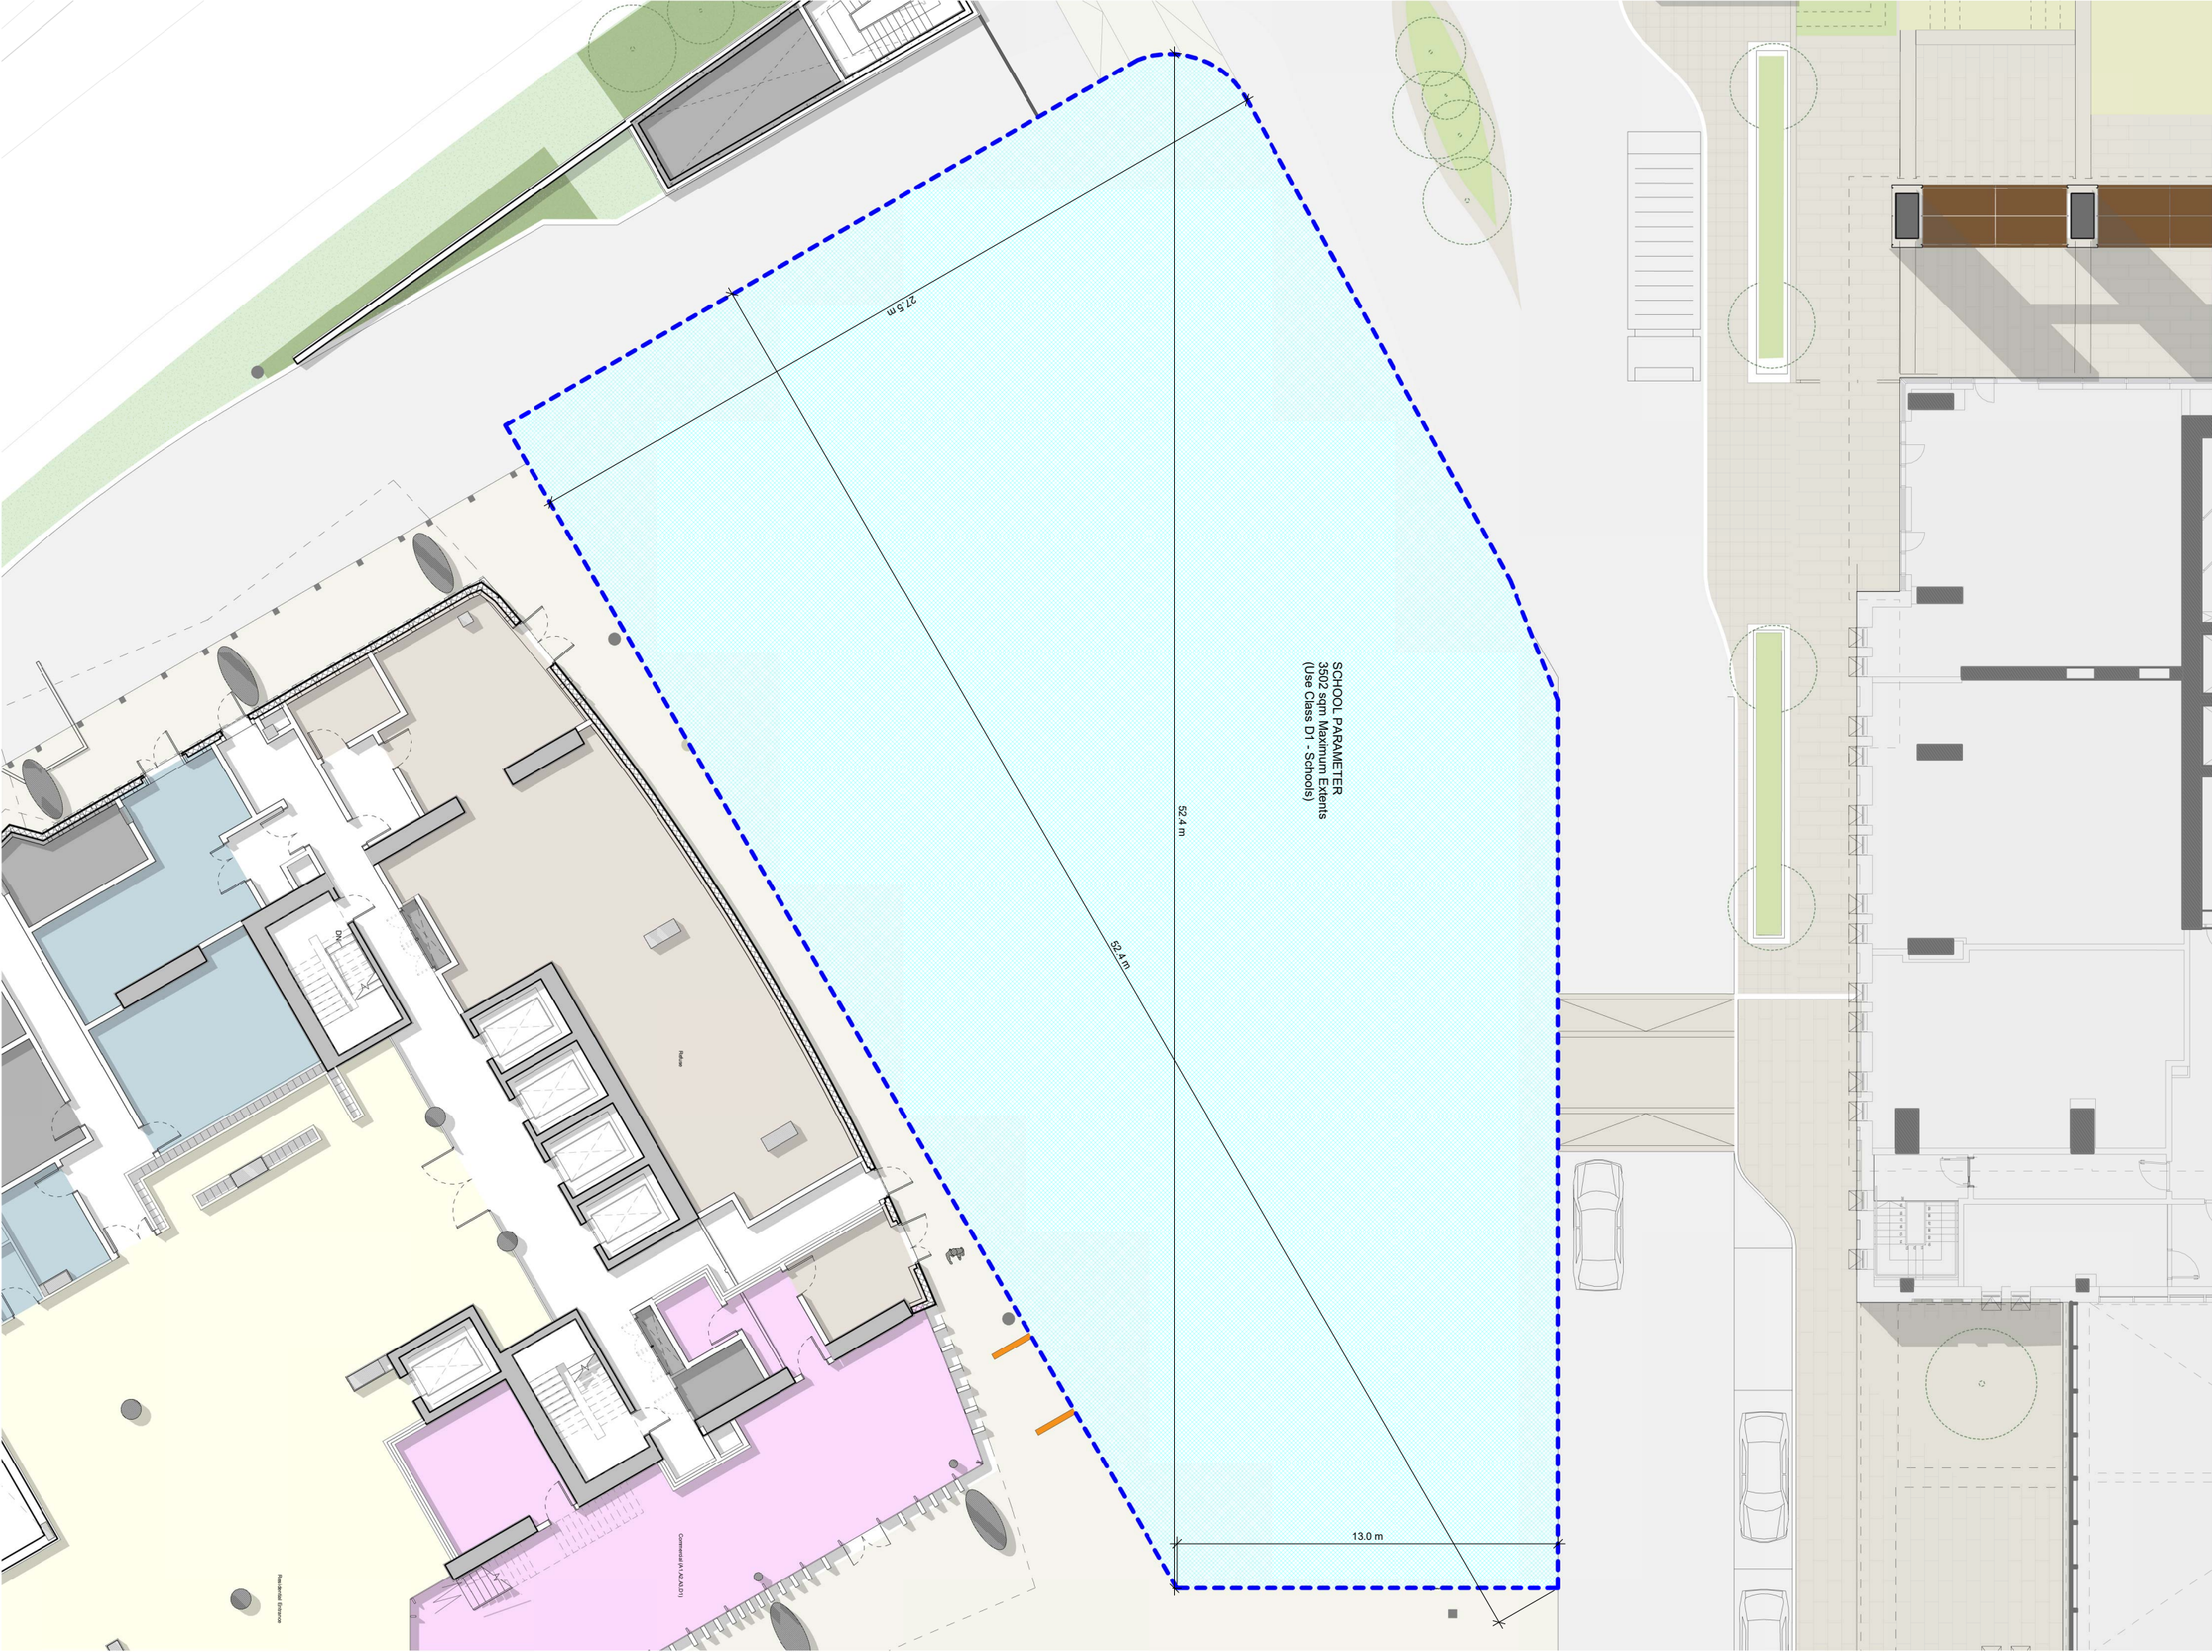

This drawing is copyright
Do not scale off dimensions.
All dimensions to be checked on
site by contractor.

Contractor to report any dimensional
discrepancies, errors or omissions
prior to commencing on site.

Rev	Date	Planning Issue	Description
P01	31.10.2020		

Project Title:
Crown Street - Phase 2
Crown Street
Manchester

Drawing Title:
Zone 1 - School Parameter Plan

Job No	Scale	1:200 @ A3
10292	1:100 @ A1	

SHP Drawing Code:
10292-C3-SHP-G100-PL-00-B5D802-P01

simpsonhaugh

Manchester
+44 (0)161 835 2345

London
+44 (0)20 7549 4000

© Simpsonhaugh and Partners 2019

