


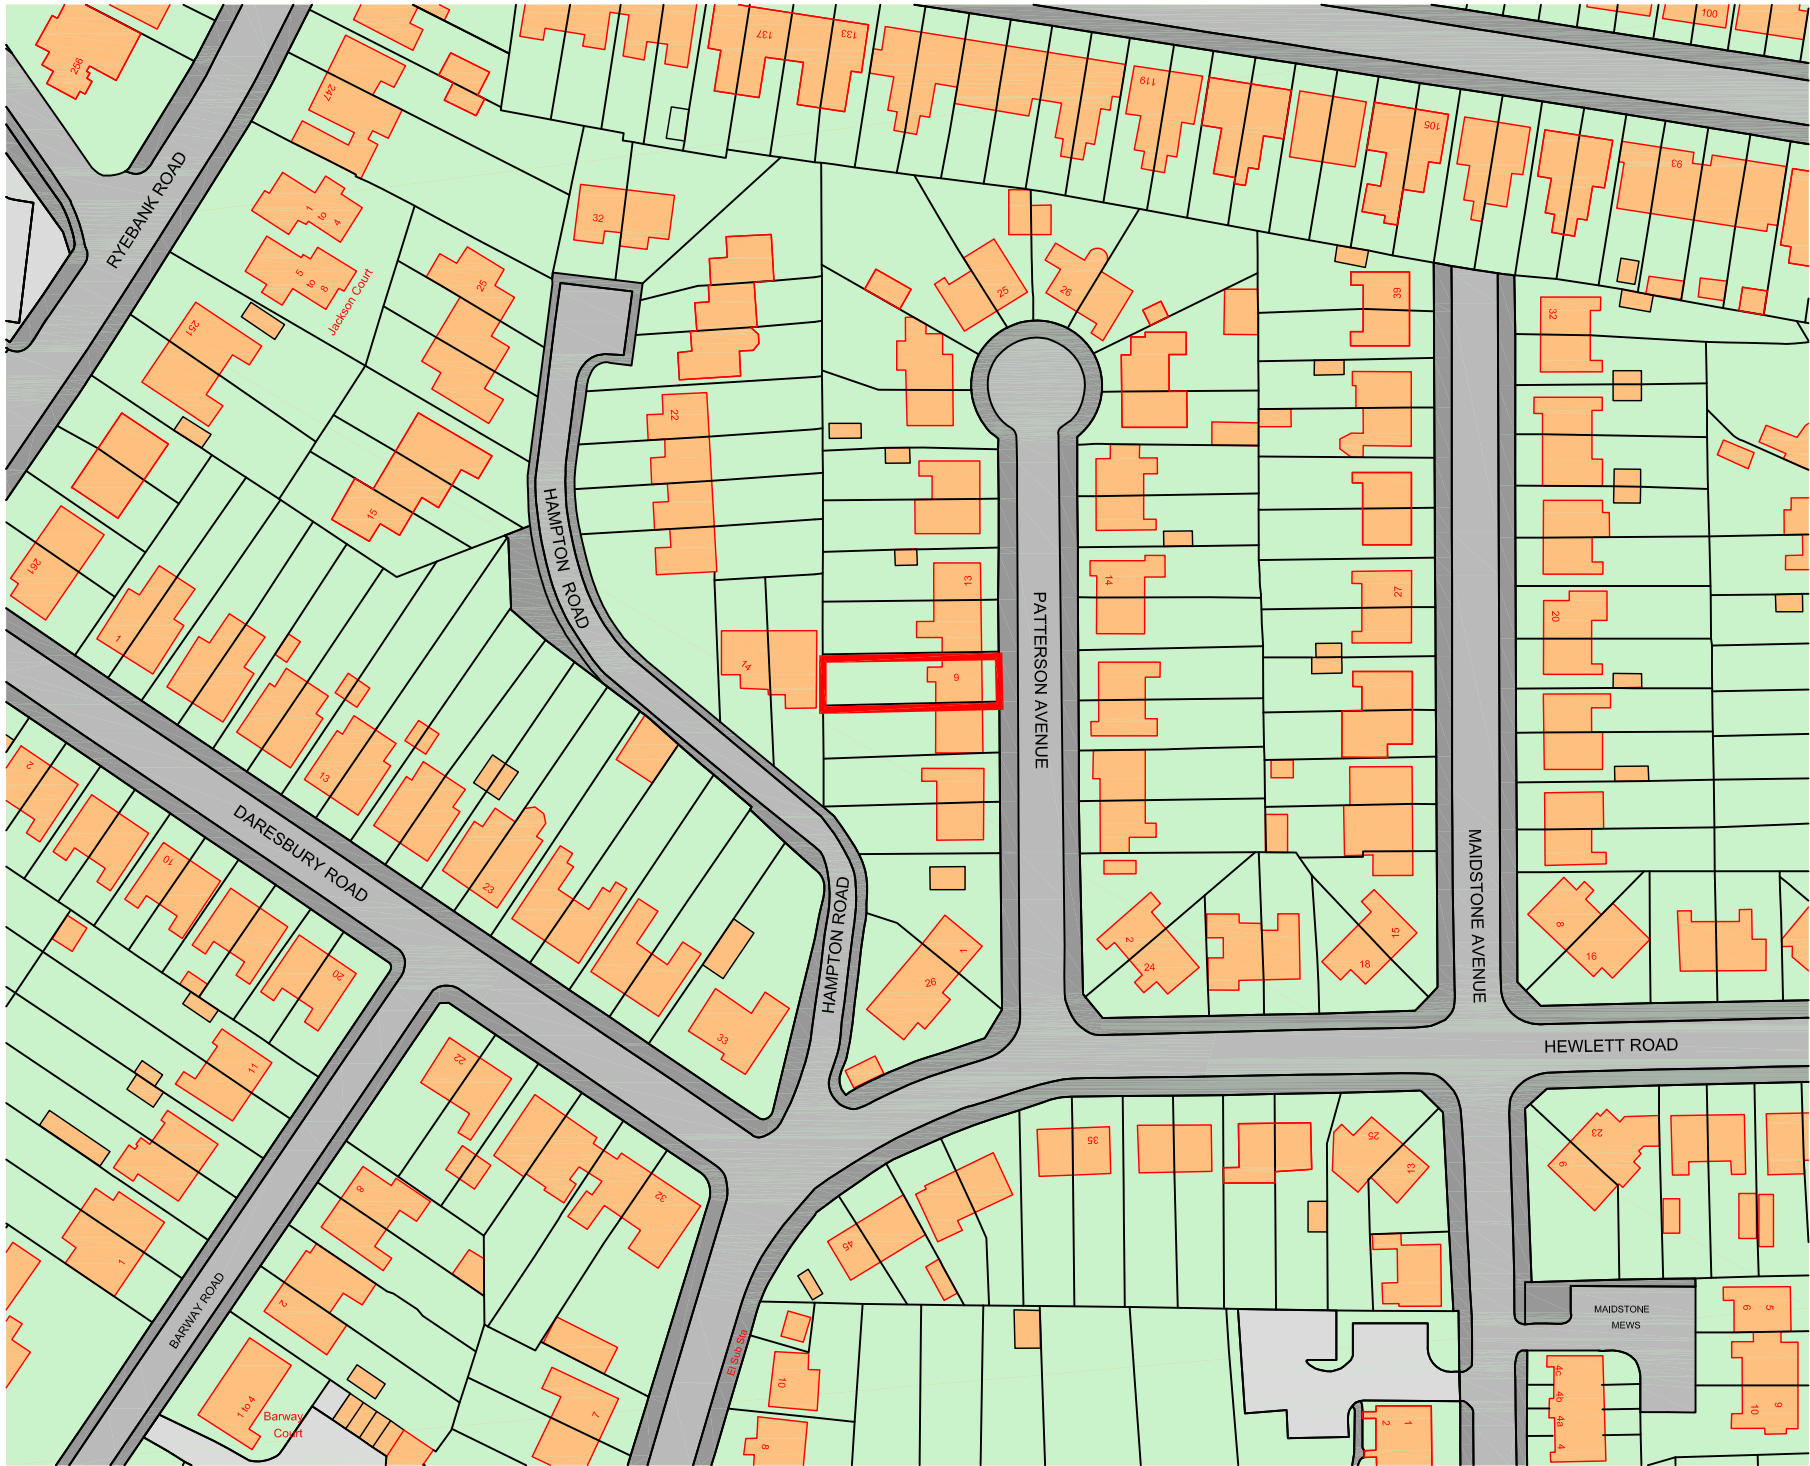

Notes:
DO NOT SCALE. Use figured dimensions only. Contractor is to check all dimensions before commencement of works. This drawing is copyright. This data to be used as x-ref file only - not as live data. This drawing must only be used for the purpose for which it is supplied.
© OpenStreetMap Contributors
Data is available under the Open Data Commons Open Database Licence
Cartography is licensed as CC BY-SA

Site Boundary



/	10/03/22	HD	For Planning		MH
no.	date	by	revision details		Ckd

Project: 9 Patterson Avenue Chorlton Manchester					
Drawing status: FOR PLANNING					
Drawing title: LOCATION PLAN					
Drawn by:	HD	Date:	10/03/22	Checked by:	MH
Scale:	1:1250 @ A4				Sheet No.: 1 of 1
Drawing No:	0035 - LP01	Revision:	/	Sheet size: A4	