Scale Bars to be used as guidance only - refer to sheet size below

1:100	mm	1000	3000	5000	7000	
1:200	mm	5000	8000	12000	16000	
1:500	M	5	15	25	35	
1:1250	M	10	30	50	70	90

Notes:
Drawings are based on survey data and may not accurately represent what is physically present.
Do not scale from this drawing. All dimensions are to be verified on site before proceeding with the work.
All dimensions are in millimeters unless noted otherwise.
Purcell shall be notified in writing of any discrepancies.

Key Plan

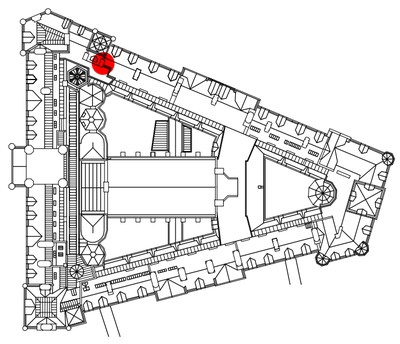

Key plan master CS07
1 : 1250

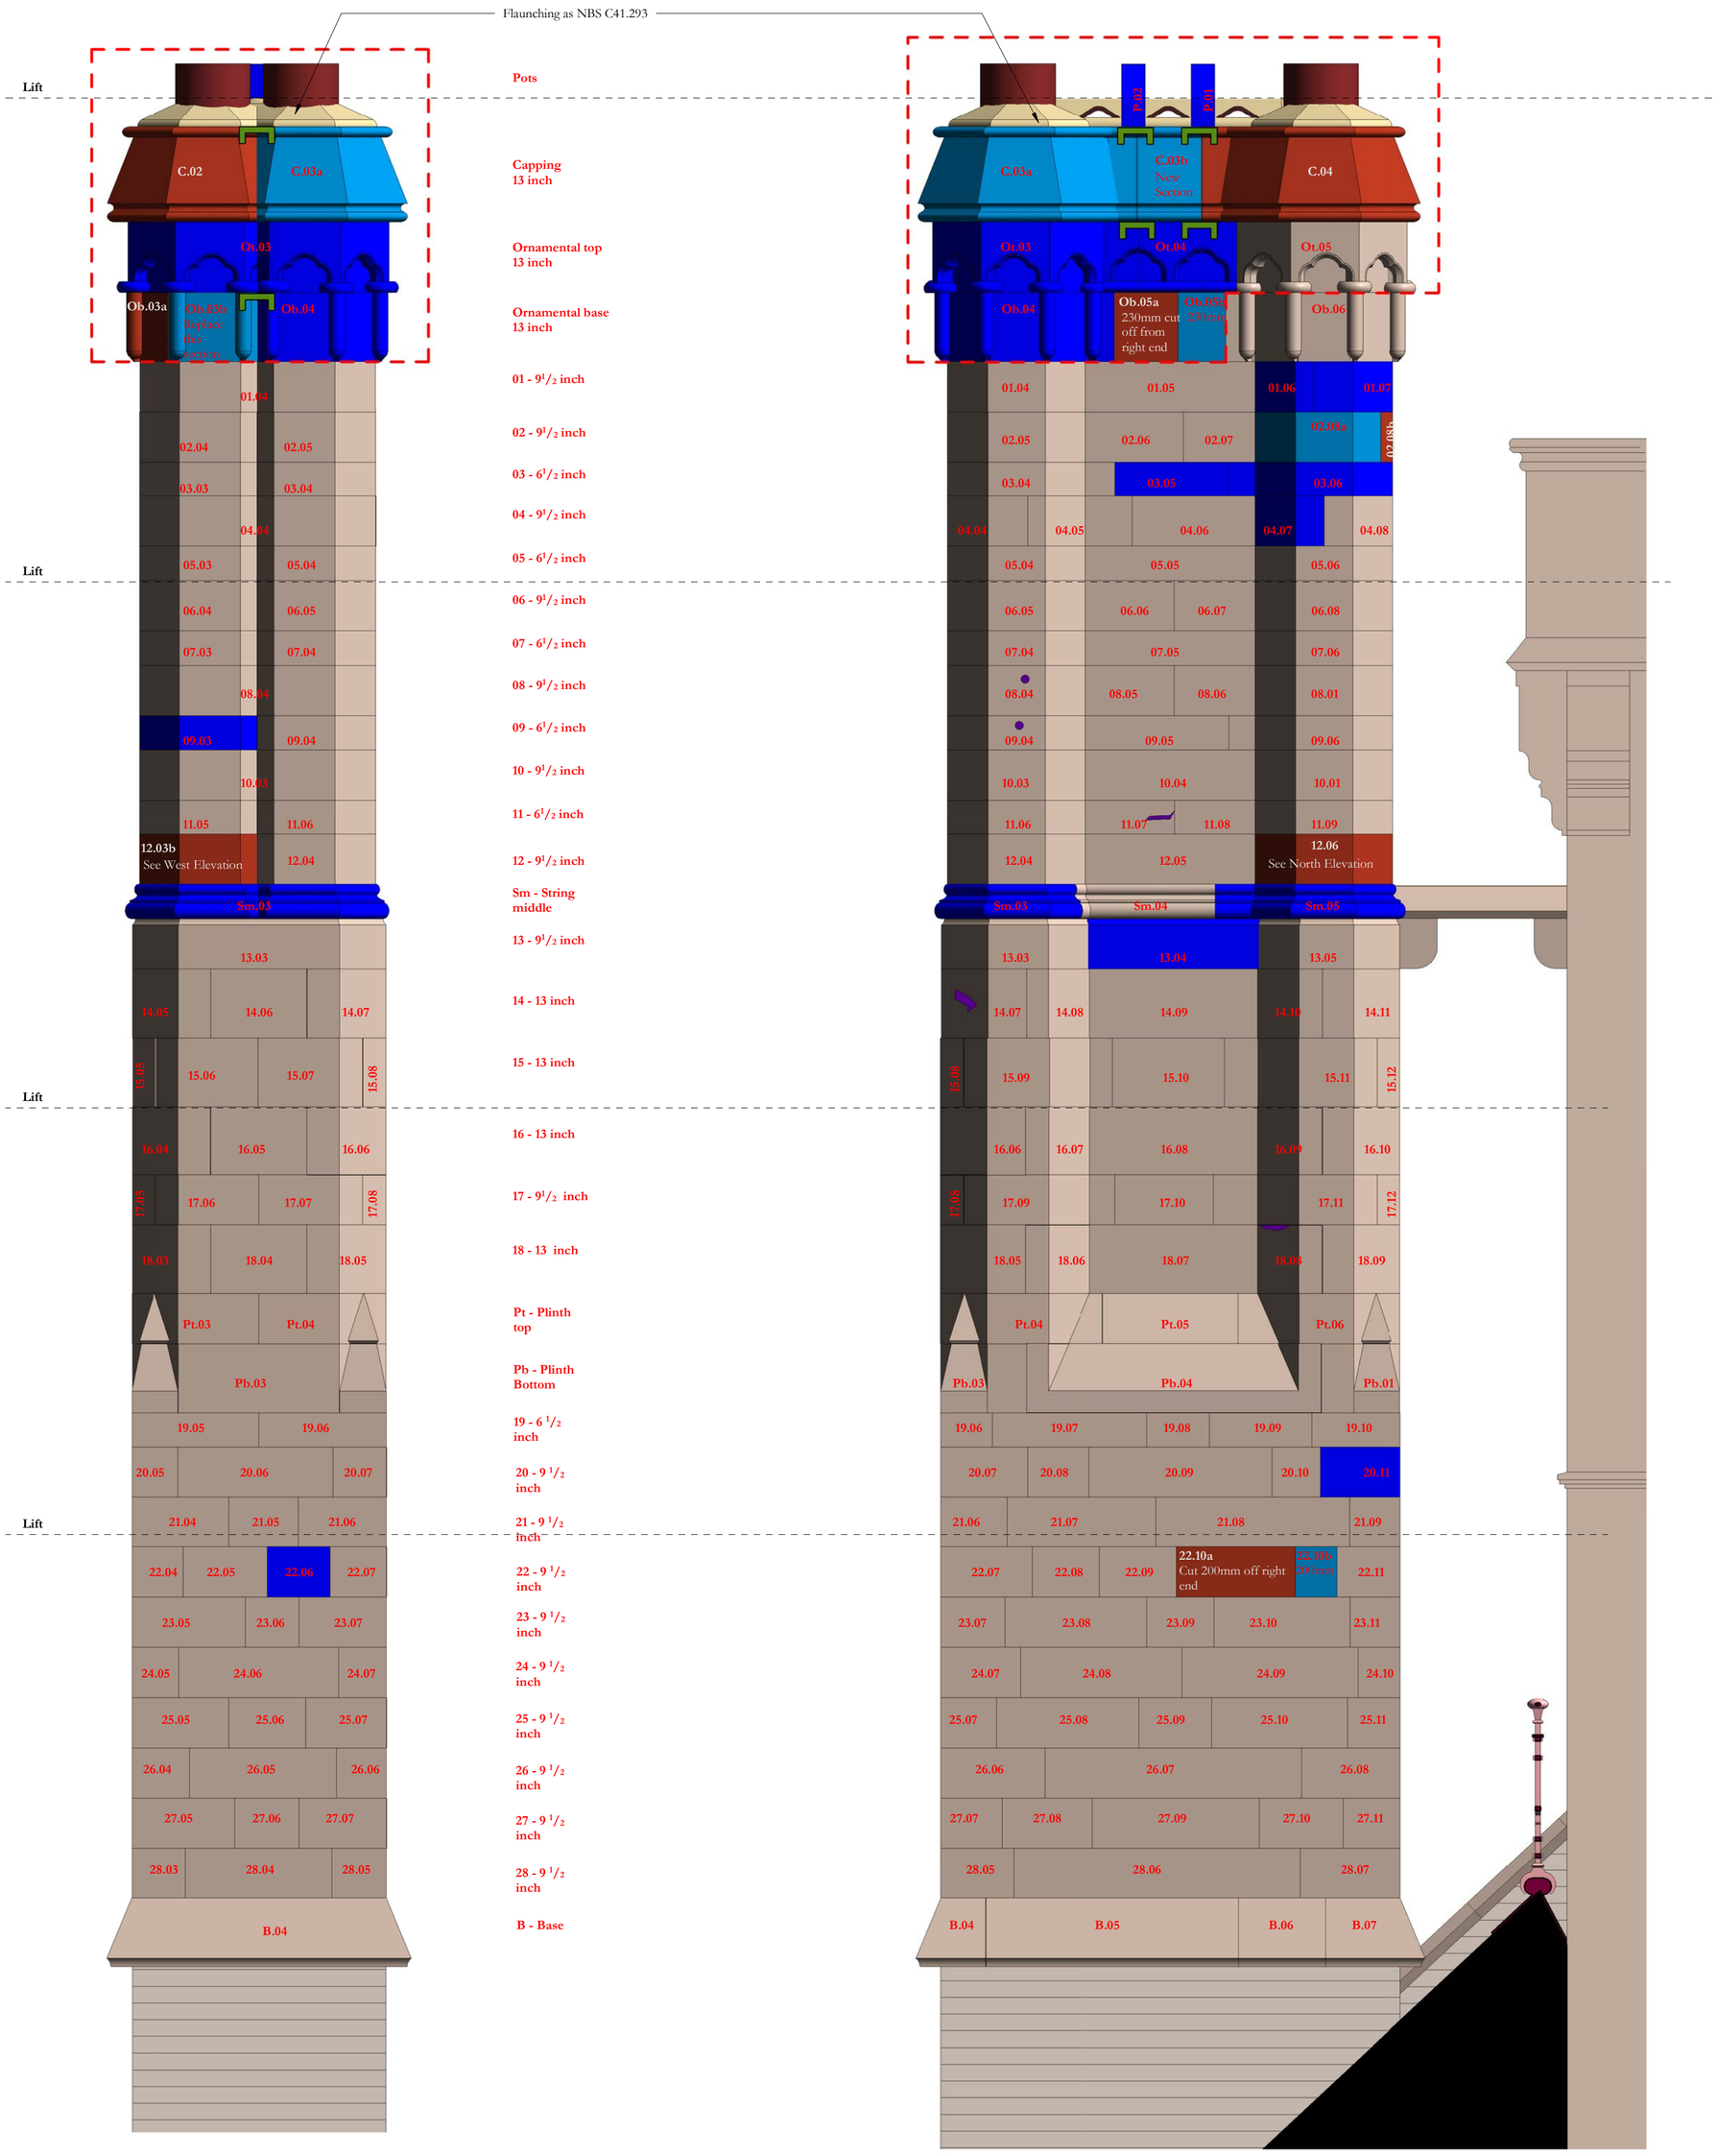

CS07 South
1 : 20

CS07 East
1 : 20

KEY

05.04	Existing stone and reference number
05.04	Existing stone to be adjusted and retained.
05.04	Existing eroded or damaged stone to be reused after cutting to new size
05.04 = R3.03 (New location reference / Original reference)	Existing stone cut to new size and used to replace damaged or eroded stone.
05.04	New stone like for like replacement of existing
05.04 (Stone number / Course number (from top down))	New stone new size to suit location following adjustment of existing stones
Descale stone as NBS clause C41.456	Redress stone as NBS clause C41.459
Proposed extent of dismantling and rebuild	Replacement cramps between stones as NBS reference C41.282
Remove metal fixing and fill hole as NBS reference C41.411	Replacement cramps between stones as NBS reference C41.285
Mortar repair as NBS reference C41.518	Replacement cramps across feathers as NBS reference C41.283

NOTES

Refer to NBS reference C41.321 for rebuilding chimneys.

Sections of chimney that are not rebuilt are to be repointed as NBS reference C41.821 with brick sections repointed as reference C41.822

The whole chimney is to be repointed as NBS reference C41.805

FOR NORTH AND WEST ELEVATIONS SEE DRAWING OTH-PUR-TH-RF-DWG-A-4167

ISSUE	DATE	APPROVED	DRAWN	DESCRIPTION
-	12/05/2021	GR	TK	First Issue

OUR TOWN HALL PROJECT

PURCELL

Project Office, Town Hall, MANCHESTER M60 2L1
+44 (0) 7970 097 432
www.purcelluk.com

PROJECT STATUS	Riba Stage 5
CLIENT	Manchester City Council
PROJECT	Our Town Hall
DRAWING TITLE	Chimney Number CS07 Proposed Repairs South and East Elevations
SIZE & SCALE	A1: As indicated
DRAWING STATUS	S4 - Construction
JOB NUMBER	236959
DRAWING NO.	OTH-PUR-TH-RF-DWG-A-4196
REV	-

© PURCELL 2019. PURCELL ® IS THE TRADING NAME OF PURCELL ARCHITECTURE LTD.