



GENERAL NOTES

© THIS DRAWING IS COPYRIGHT OF BHATT ARCHITECTS LTD AND MAY NOT BE REPRODUCED, COPIED OR ALTERED WITHOUT PRIOR PERMISSION.
NO WORKS ARE TO BE SET OUT FROM THESE DRAWINGS. DO NOT SCALE. USE FIGURED DIMENSIONS ONLY. ALL DIMENSIONS ARE TO BE CHECKED ON SITE. ANY DISCREPANCIES, OMISSIONS OR ERRORS ARE THE RESPONSIBILITY OF THE ARCHITECT. COMMENCEMENT OF WORKS IS SUBJECT TO SITE SURVEY AND ALL NECESSARY CONSENTS. THIS DRAWING IS TO BE READ WITH ALL OTHER RELEVANT DRAWINGS AND SPECIFICATIONS.


Revision/Description		Drawn	Checked	Date
REV. A: Issued for discharge of condition		JB	JB	22/04/22
Project				
Proposed Portable Cabins Before/After School Childcare Chorton Sports & Social Club Hardy Lane, Chorton M21 7BL				
Client				
COSH Ltd				
Architect				
Bhatt Architects Ltd Manchester				
Drawing Title		Scale 1:50 @ A4		
Proposed Plan & Elevations BIN STORE ENCLOSURE		Date 20/04/22		
Job Reference/Drawing No.		Revision		
P125/P/06		A		

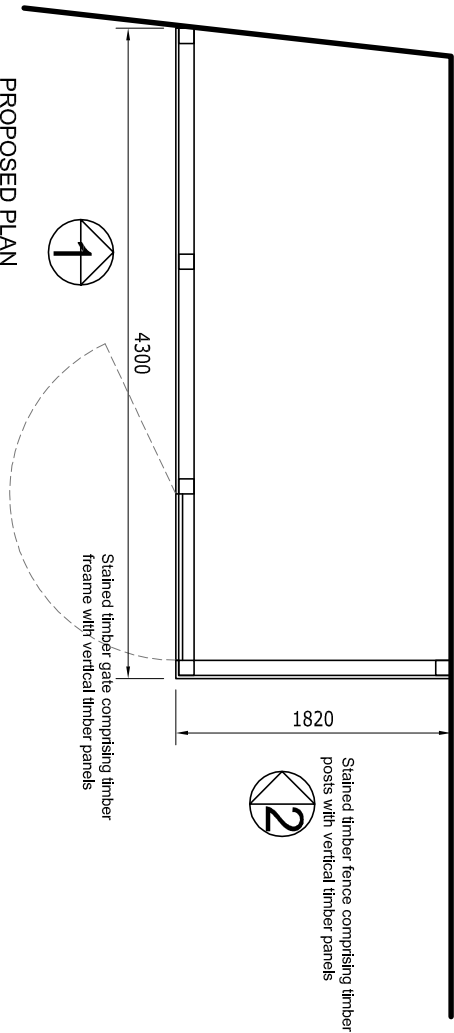

PROPOSED PLAN

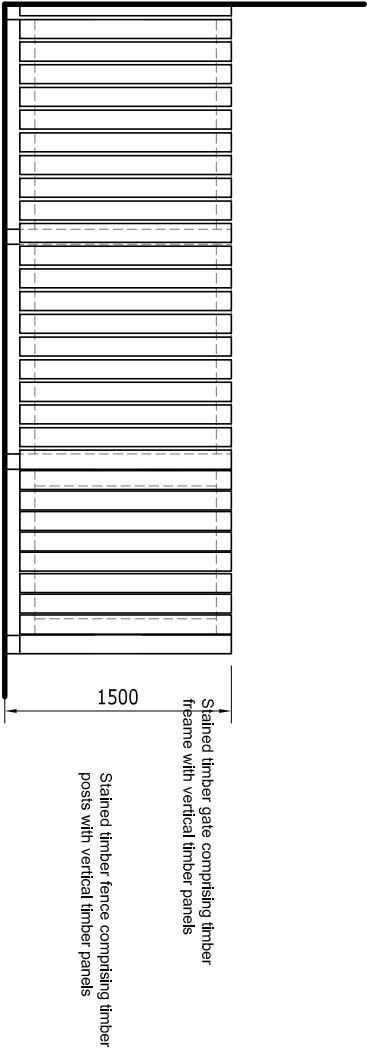

PROPOSED ELEVATION 1

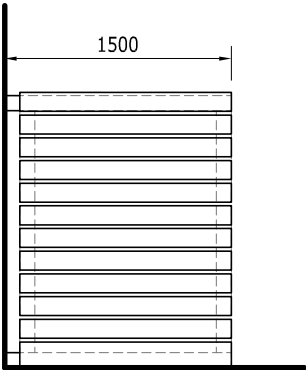

PROPOSED ELEVATION 2