


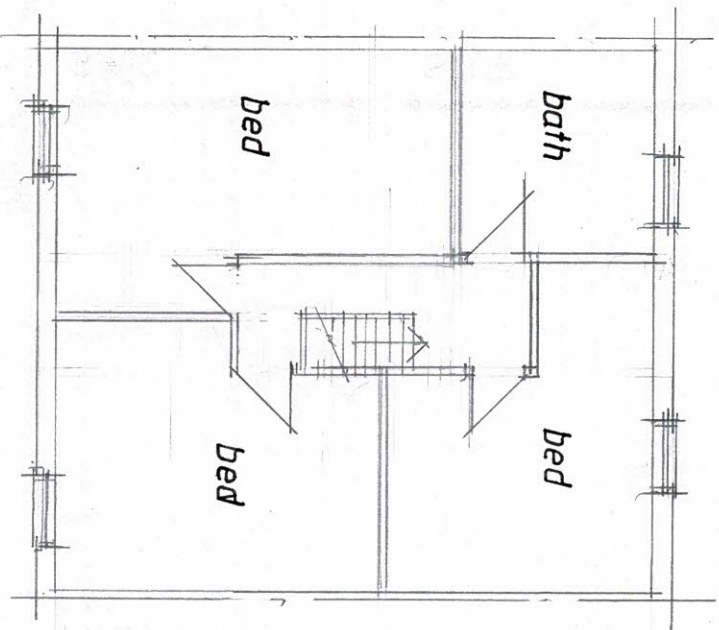

first - no change

NOTES

CLIENT

STUDENTS HACK LTD
5 SCARGILL CLOSE
MANCHESTER M14 6ER

JOB TITLE

RETENSION OF EX GROUND
FLOOR REAR EXTENSION

DRG TITLE

PLAN

HOLBOROW +
ORMESHER +

architectural &
interior design

15 OVERTON CLOSE
MIDDLEWICH
CHESHIRE CW10 0PZ

phone 07831 617754

ISSUE	ORIGINAL	1	2	3	4	5	6	7
-------	----------	---	---	---	---	---	---	---

REVISION								
----------	--	--	--	--	--	--	--	--

DATE								
------	--	--	--	--	--	--	--	--

DRAWN								
-------	--	--	--	--	--	--	--	--

CHECKED								
---------	--	--	--	--	--	--	--	--

APPROVED								
----------	--	--	--	--	--	--	--	--

SCALE	1:100 at A3
-------	-------------

DRAWING NUMBER 22421/22102

NOTES

CLIENT
STUDENTS HACK LTD
5 SCARGILL CLOSE
MANCHESTER M14 6ER

JOB TITLE
RETENSION OF EX GROUND
FLOOR REAR EXTENSION

DRG TITLE
PLANS AND ELEVATIONS

HOLBOROW +
ORMESHER

architectural &
interior design



15 OVERTON CLOSE
MIDDLEWICH
CHESHIRE CW10 0PZ

Phone 07831 617754

ISSUE	ORIGINAL	1	2	3	4	5	6	7
REVISION		A						
DATE								
DRAWN								
CHECKED								
APPROVED								

SCALE 1:100 at A3

DRAWING NUMBER 22421/22101^A

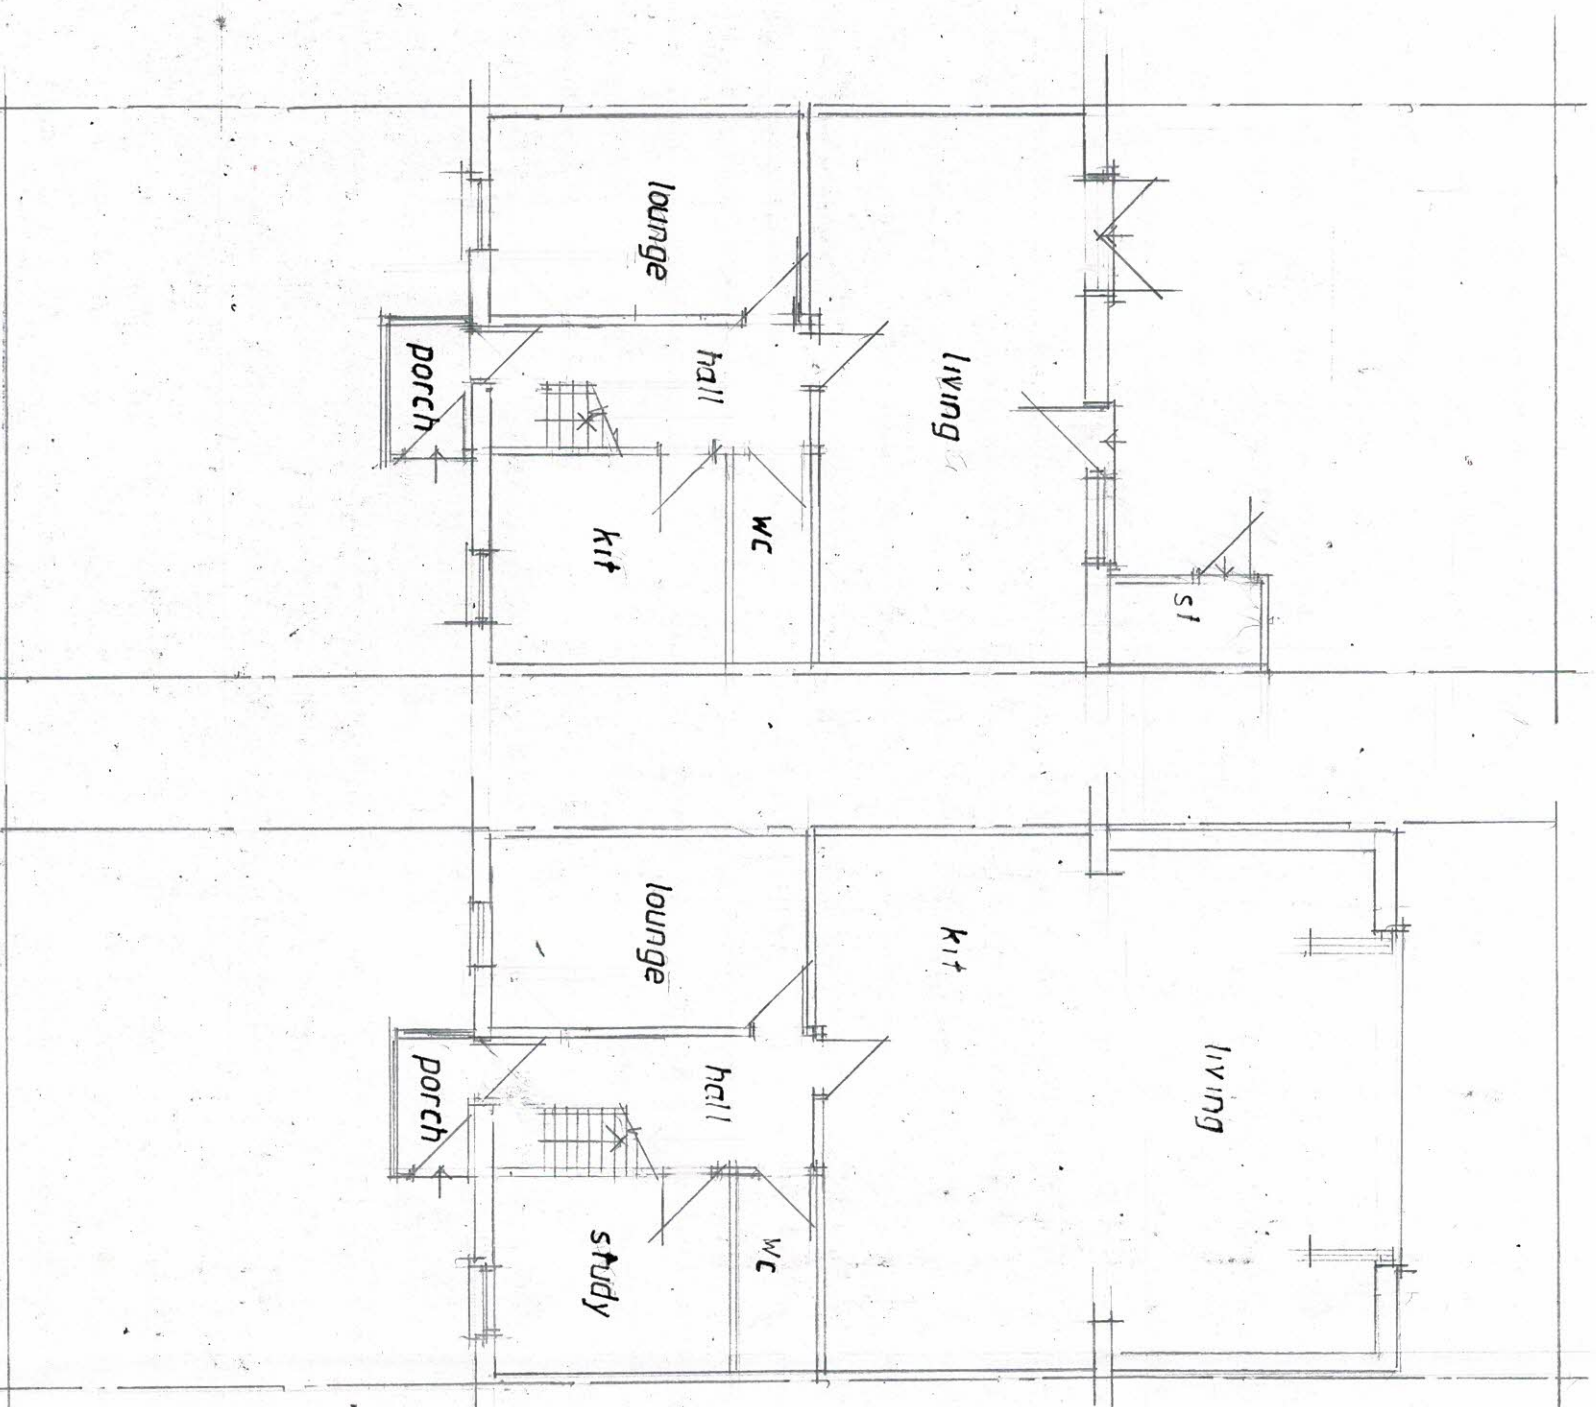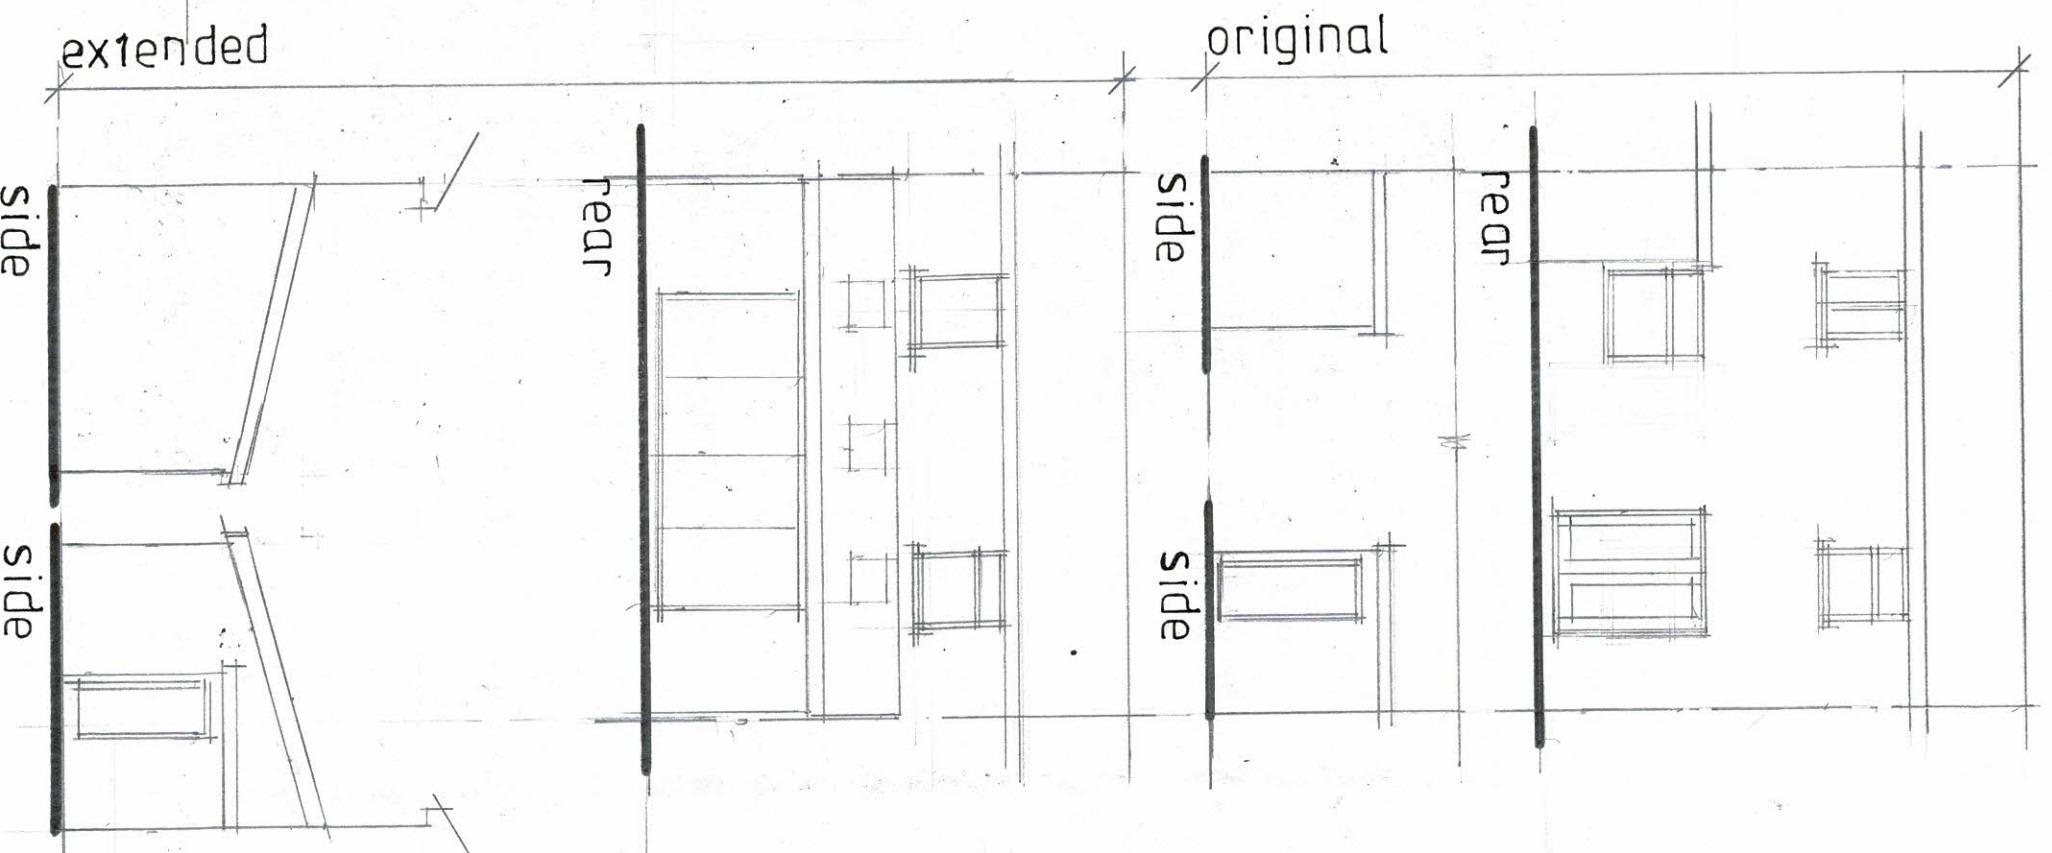

ground - original

ground - as extended