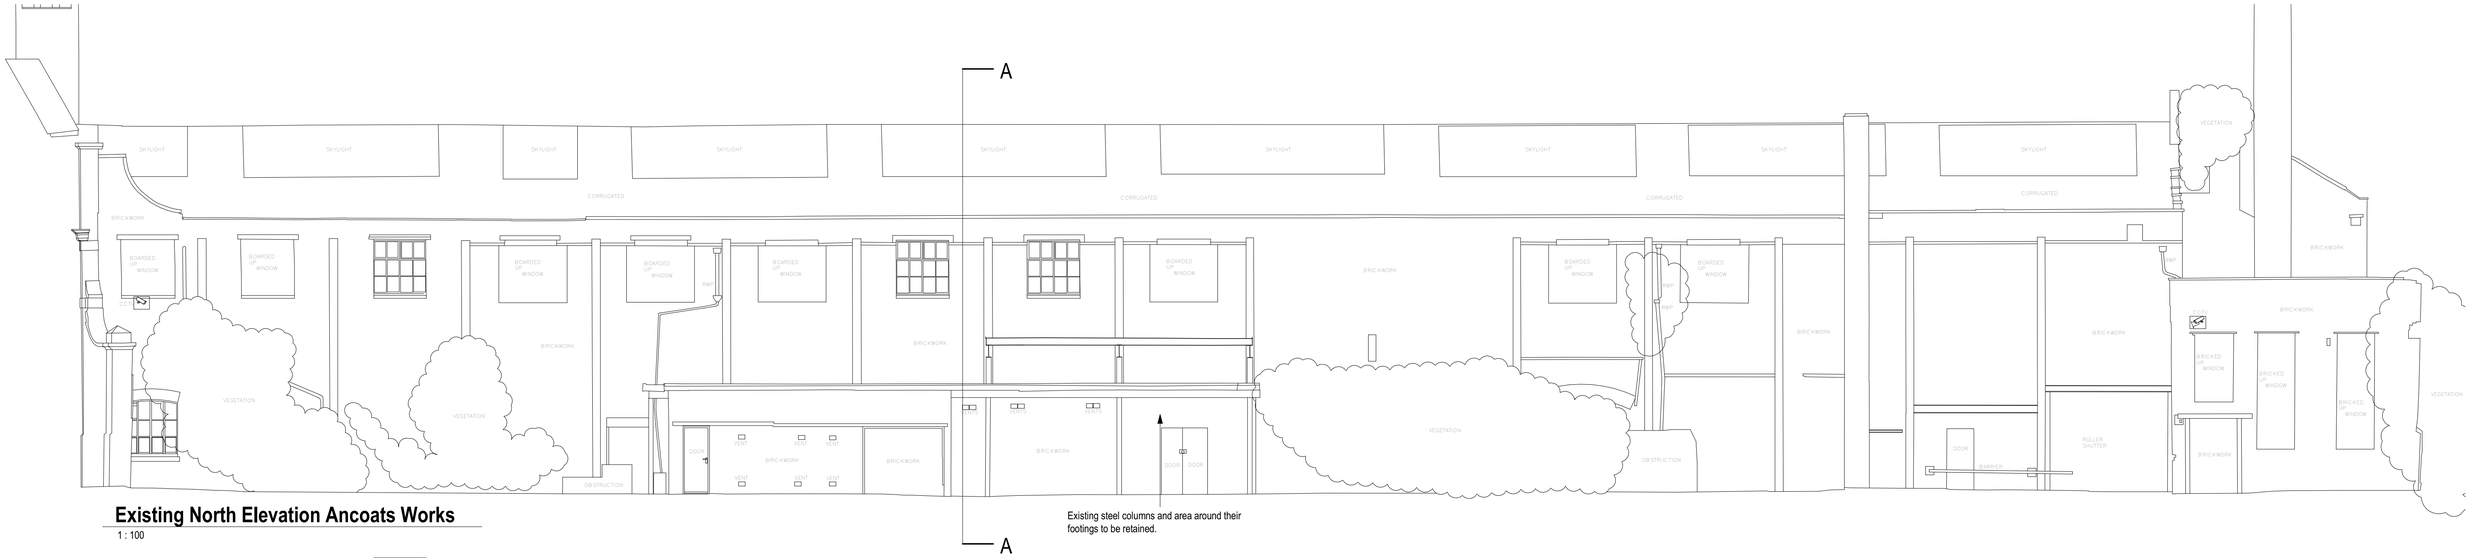

Existing North Elevation Ancoats Works

1 : 100

Existing South Elevation Hope Mill

1 : 100

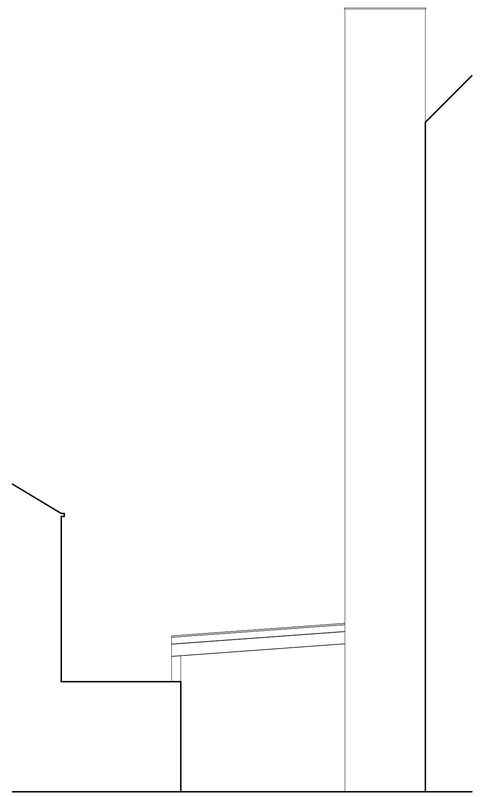

Existing Section AA

1 : 100

BUILDING DESIGN PARTNERSHIP SHALL HAVE NO RESPONSIBILITY FOR ANY USE MADE OF THIS DOCUMENT OTHER THAN FOR THAT WHICH IT WAS PREPARED AND ISSUED.

ALL DIMENSIONS SHOULD BE CHECKED ON SITE.

DO NOT SCALE FROM THIS DRAWING

ANY DRAWING ERRORS OR DIVERGENCIES SHOULD BE BROUGHT TO THE ATTENTION OF BUILDING DESIGN PARTNERSHIP AT THE ADDRESS SHOWN BELOW.

DRAWINGS SHALL BE READ IN CONJUNCTION WITH THE FOLLOWING BEFORE WORK COMMENCES:
- THE CDM DESIGN ISSUES REGISTER
- THE BDP RISK SERIES OF DRAWINGS
- THE PROJECT CDM RISK REGISTER

NOTES

REVISION	DESCRIPTION	DRAWN	CHECKED	DATE
P03	Planning Issue	DOC	rOc	25.02.22

KEYPLAN

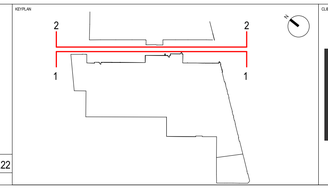

CLIENT

CAPITAL&CENTRIC

KAMANI PROPERTY GROUP

11 Ducie Street
PO Box 85
Piccadilly Basin
Manchester
M60 3JA
United Kingdom

T +44 [0]161 828 2200
www.bdp.com

BDP.

PROJECT TITLE: Ancoats Works, Manchester

BDP JOB NUMBER: P3001596

DRAWING TITLE: Existing Elevations - Listed Building Consent

SCALE: @ A1 1 : 100

DATE FIRST ISSUED: 11/30/21

DRAWING No: 1596-BDP-XX-XX-DR-A-00301

REVISION: P03

C:\Users\doc36264\Documents\AW-BDP-XX-XX-M3-A-00001 Container Model_doc36264.rvt