


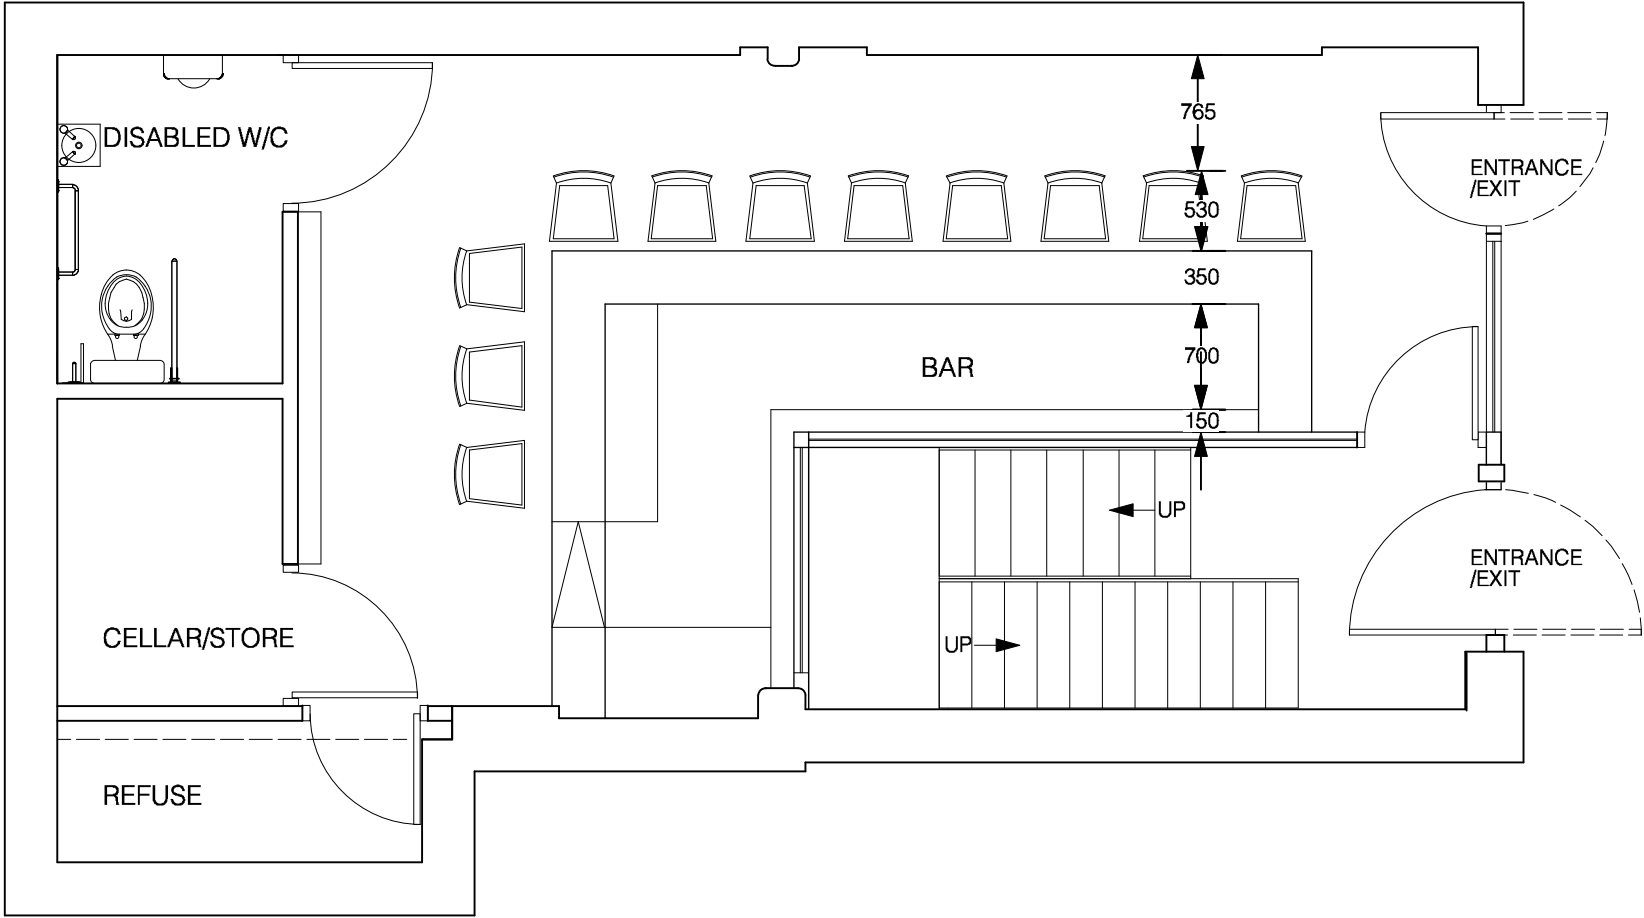

**Paul Astill
& Associates**

Tel: 07956 922257.


www.astillassociates.com

Providence House
29 Windsor Road
Manchester
M40 1QQ

Check all measurements prior to any works commencing. Do not scale off drawing
This drawing remains the copyright of Paul Astill & Associates LTD there must be no reproduction or works carried out without the owners written consent. Ensure all works comply with current building regulations

PROJECT
CLIENT
DATE
JOB NO
DRAWING NO
TITLE
SCALE

SALMON ST MANCHESTER
WILDERNESS TRADING LTD
JANUARY 2022
WT/01/2022
WT - 01 - 05 - 02
PLAN PROPOSED GROUND FLOOR OPTION 2
1 : 50 (AT A3)

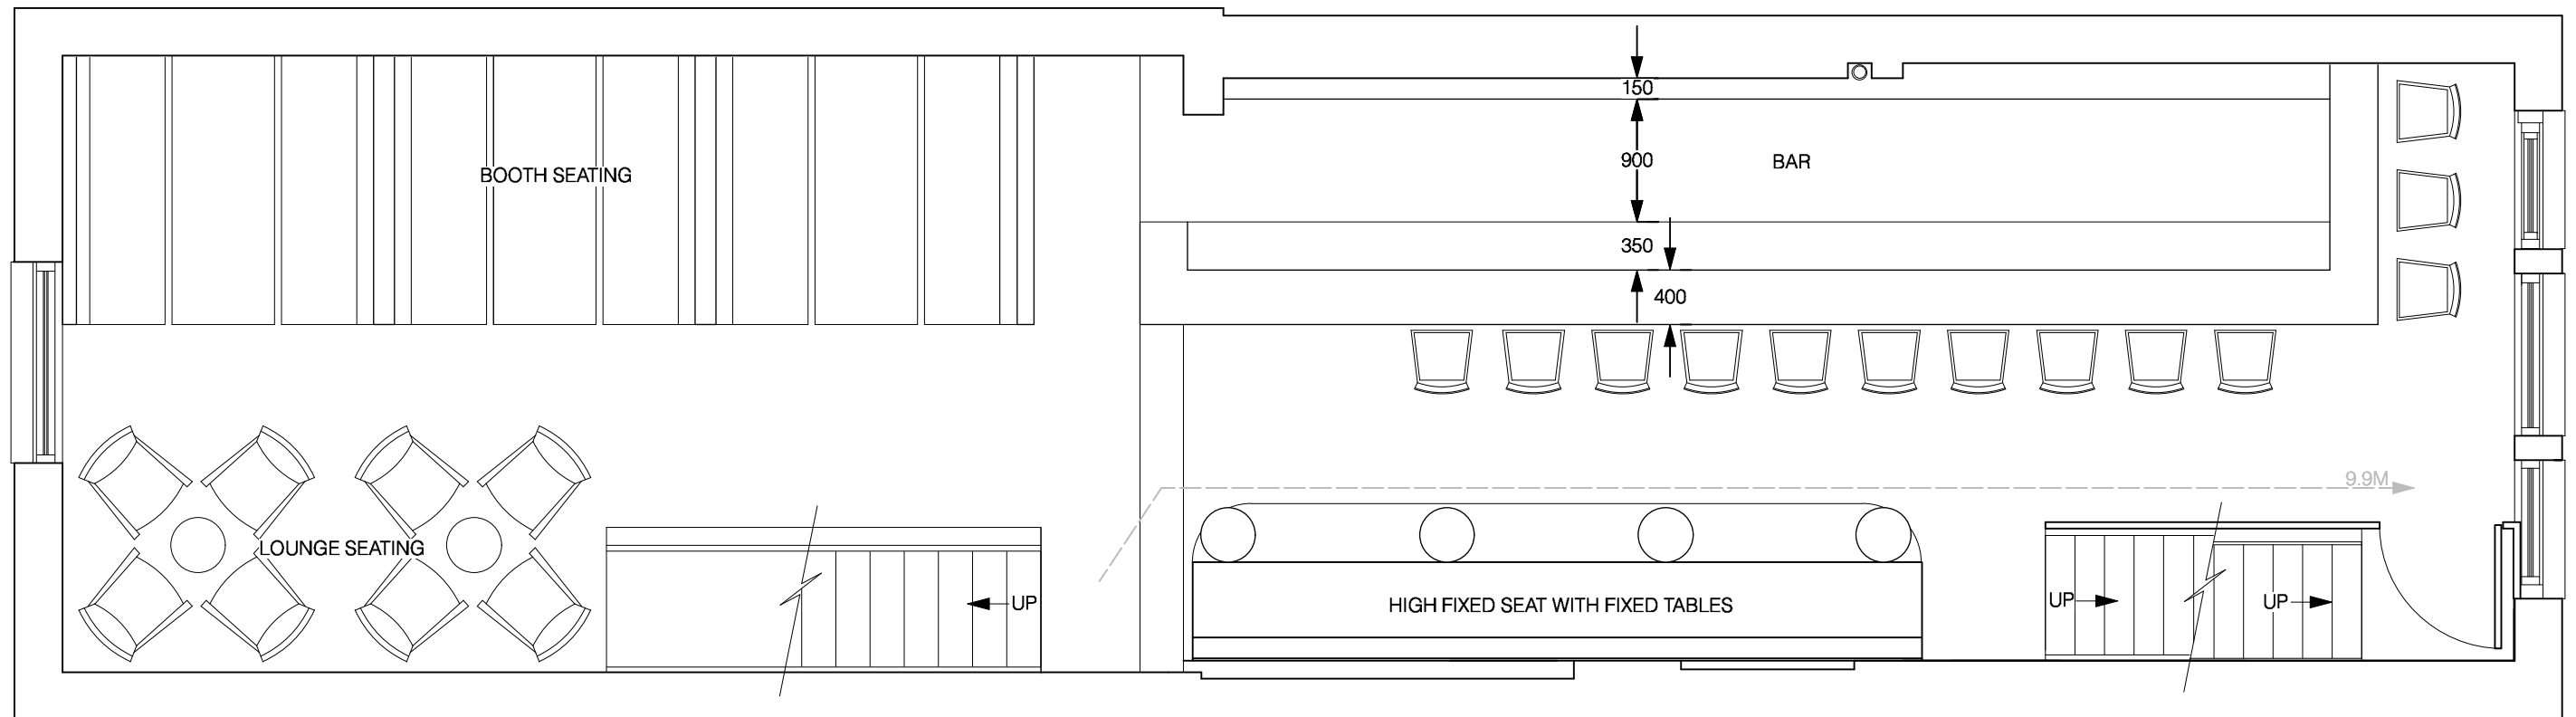

**Paul Astill
& Associates**

Tel: 07956 922257.



www.astillassociates.com

Providence House
29 Windsor Road
Manchester
M40 1QQ

Check all measurements prior to any works
commencing. Do not scale off drawing.
This drawing remains the copyright
of Paul Astill & Associates LTD there must
be no reproduction or works carried out without
the owners written consent. Ensure all works
comply with current building regulations

PROJECT
CLIENT
DATE
JOB NO
DRAWING NO
TITLE
SCALE

SALMON ST MANCHESTER
WILDERNESS TRADING LTD
JANUARY 2022
WT/01/2022
WT - 01 - 06
PLAN PROPOSED 1ST FLOOR
1 : 50 (AT A3)

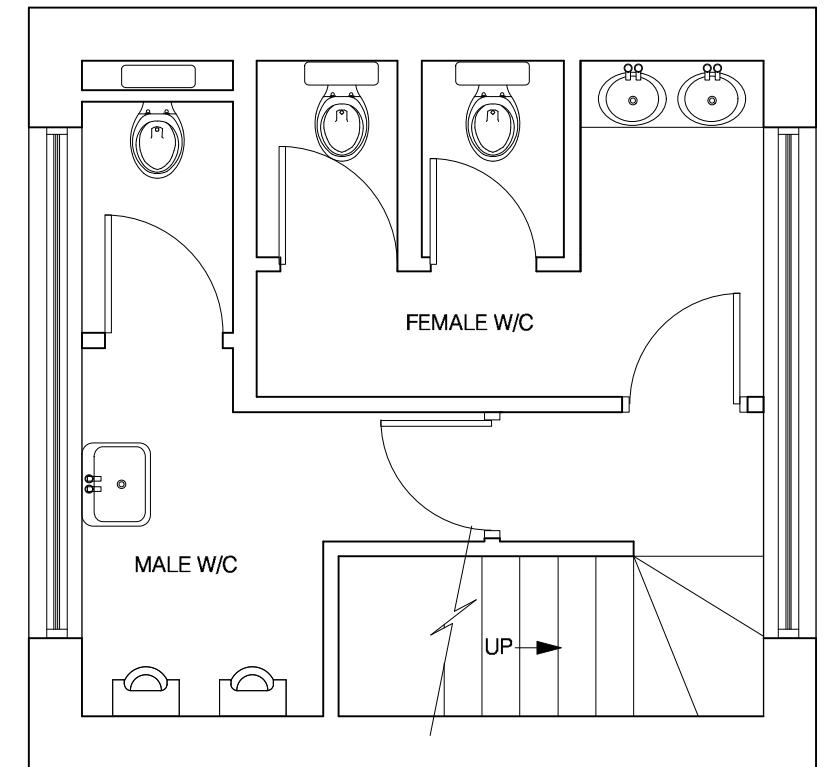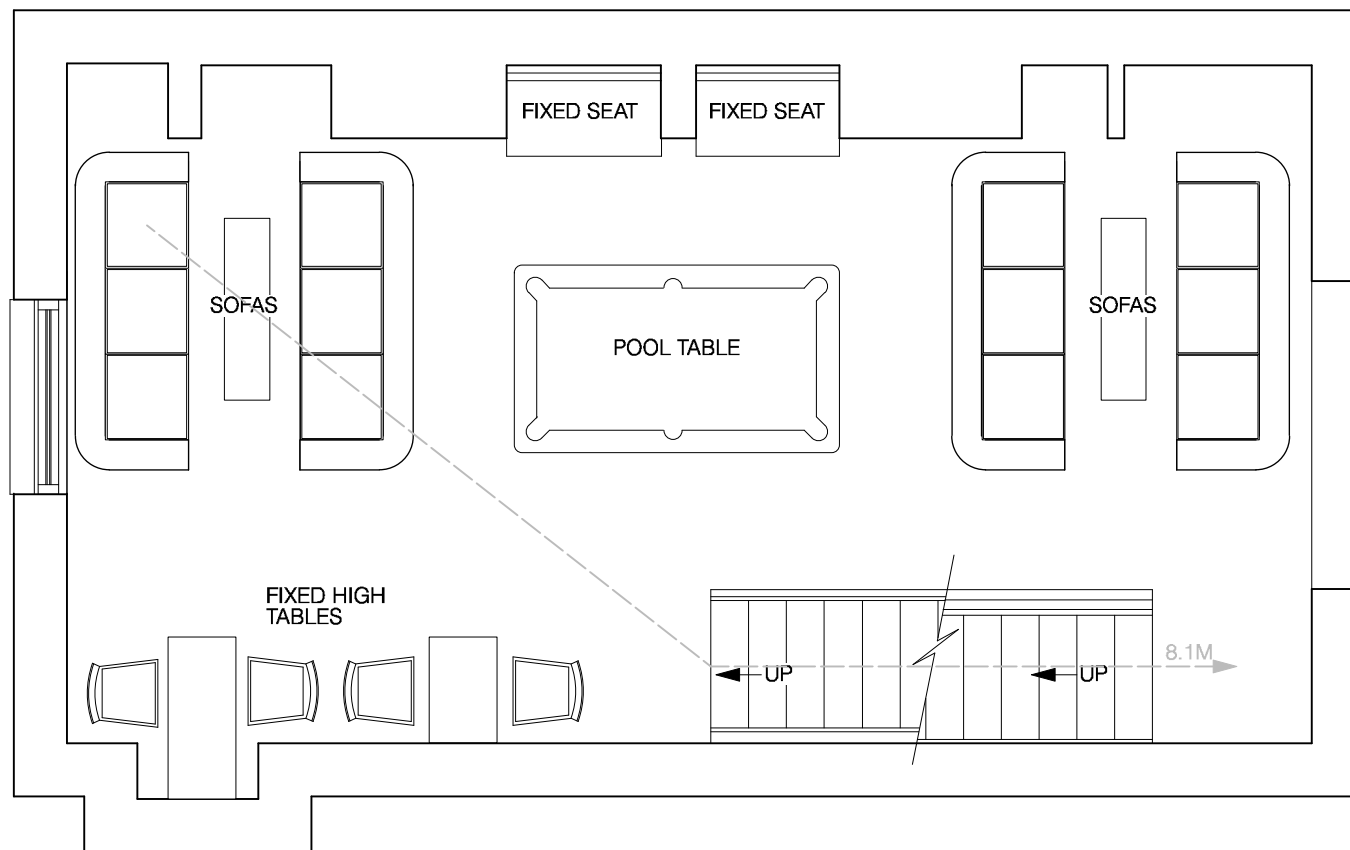

**Paul Astill
& Associates**

Tel: 07956 922257.


www.astillassociates.com

Providence House
29 Windsor Road
Manchester
M40 1QQ

Check all measurements prior to any works commencing. Do not scale off drawing. This drawing remains the copyright of Paul Astill & Associates LTD there must be no reproduction or works carried out without the owners written consent. Ensure all works comply with current building regulations.

PROJECT
CLIENT
DATE
JOB NO
DRAWING NO
TITLE
SCALE

SALMON ST MANCHESTER
WILDERNESS TRADING LTD
JANUARY 2022
WT/01/2022
WT - 01 - 07
PLAN PROPOSED 2ND FLOOR
1 : 50 (AT A3)

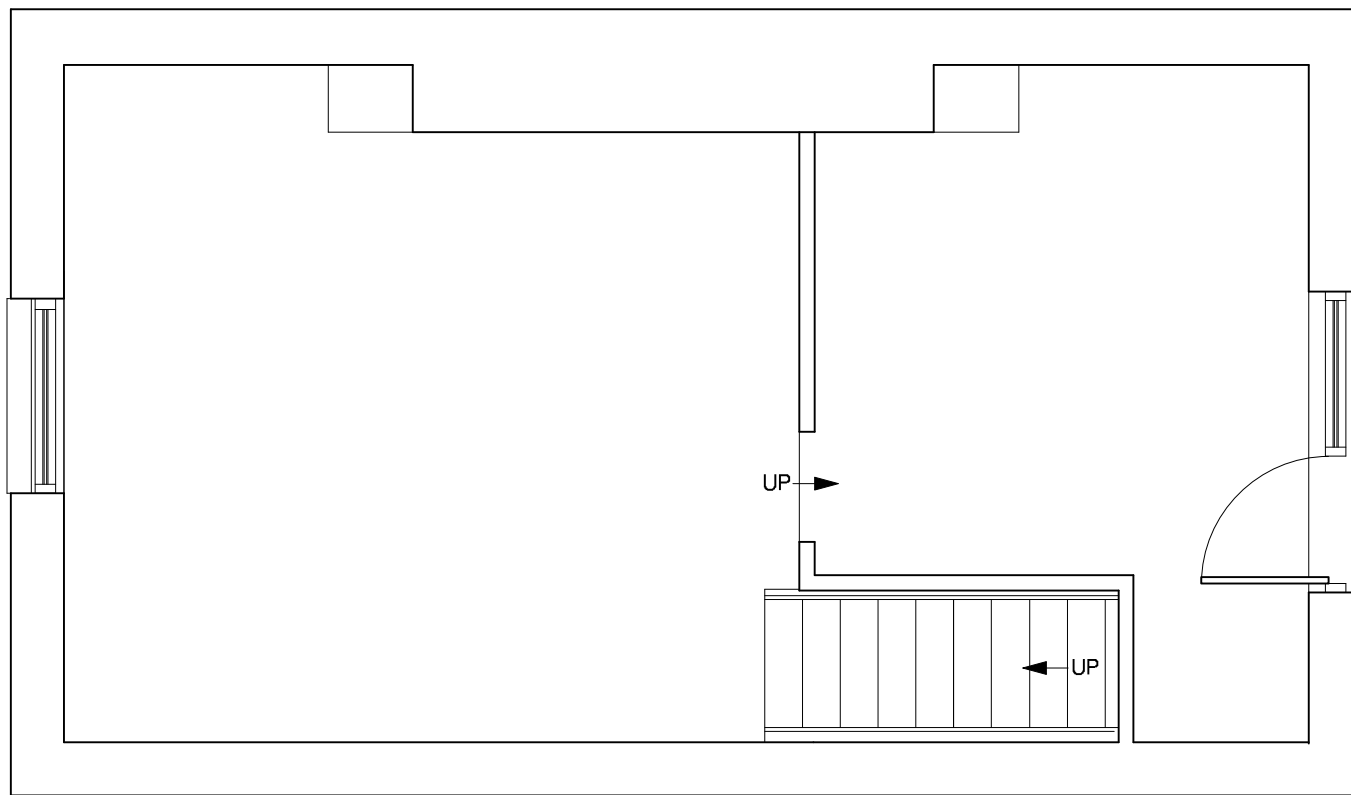

**Paul Astill
& Associates**

Tel: 07956 922257.

www.astillassociates.com

Providence House
29 Windsor Road
Manchester
M40 1QQ

Check all measurements prior to any works commencing. Do not scale off drawing
This drawing remains the copyright of Paul Astill & Associates LTD there must be no reproduction or works carried out without the owners written consent. Ensure all works comply with current building regulations

PROJECT
CLIENT
DATE
JOB NO
DRAWING NO
TITLE
SCALE

SALMON ST MANCHESTER
WILDERNESS TRADING LTD
JANUARY 2022
WT/01/2022
WT - 01 - 08
PLAN PROPOSED 3RD FLOOR
1 : 50 (AT A3)