




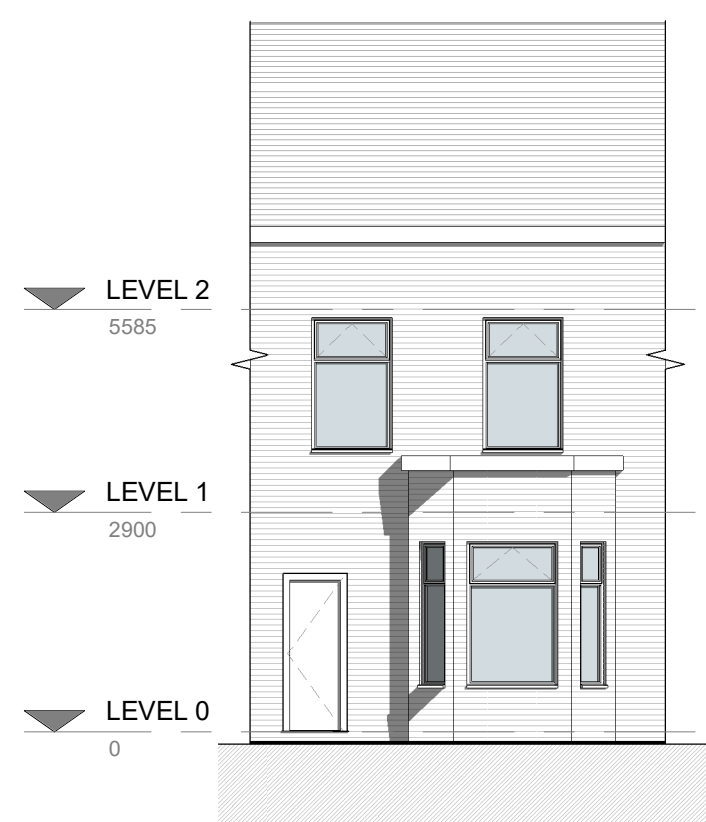

① Front - Proposed
1 : 100

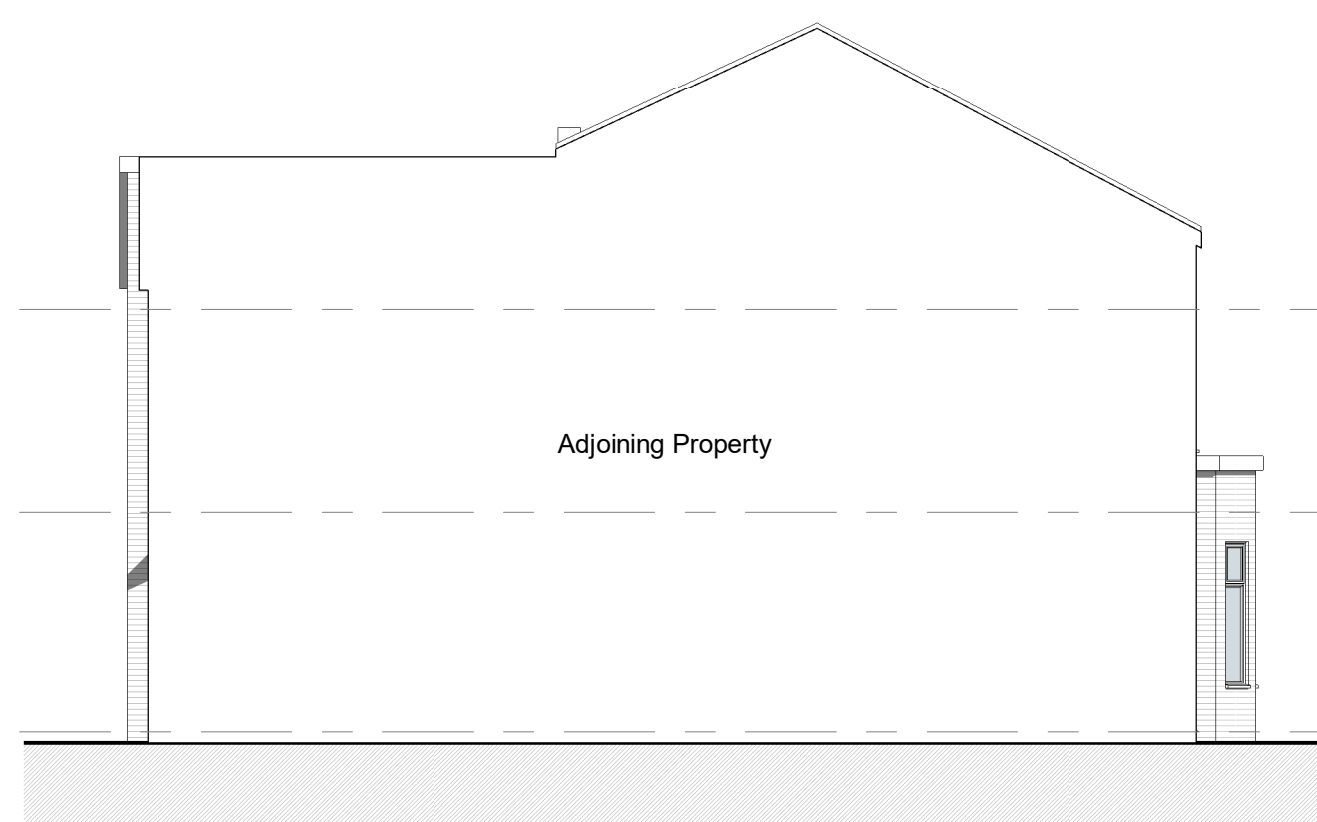


② Left Side - Proposed
1 : 100

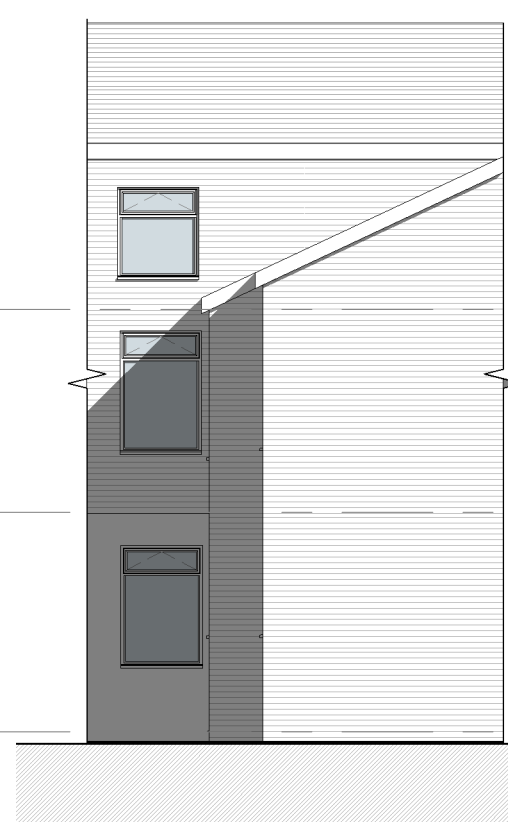


③ Rear - Proposed
1 : 100




④ Right Side - Proposed
1 : 100

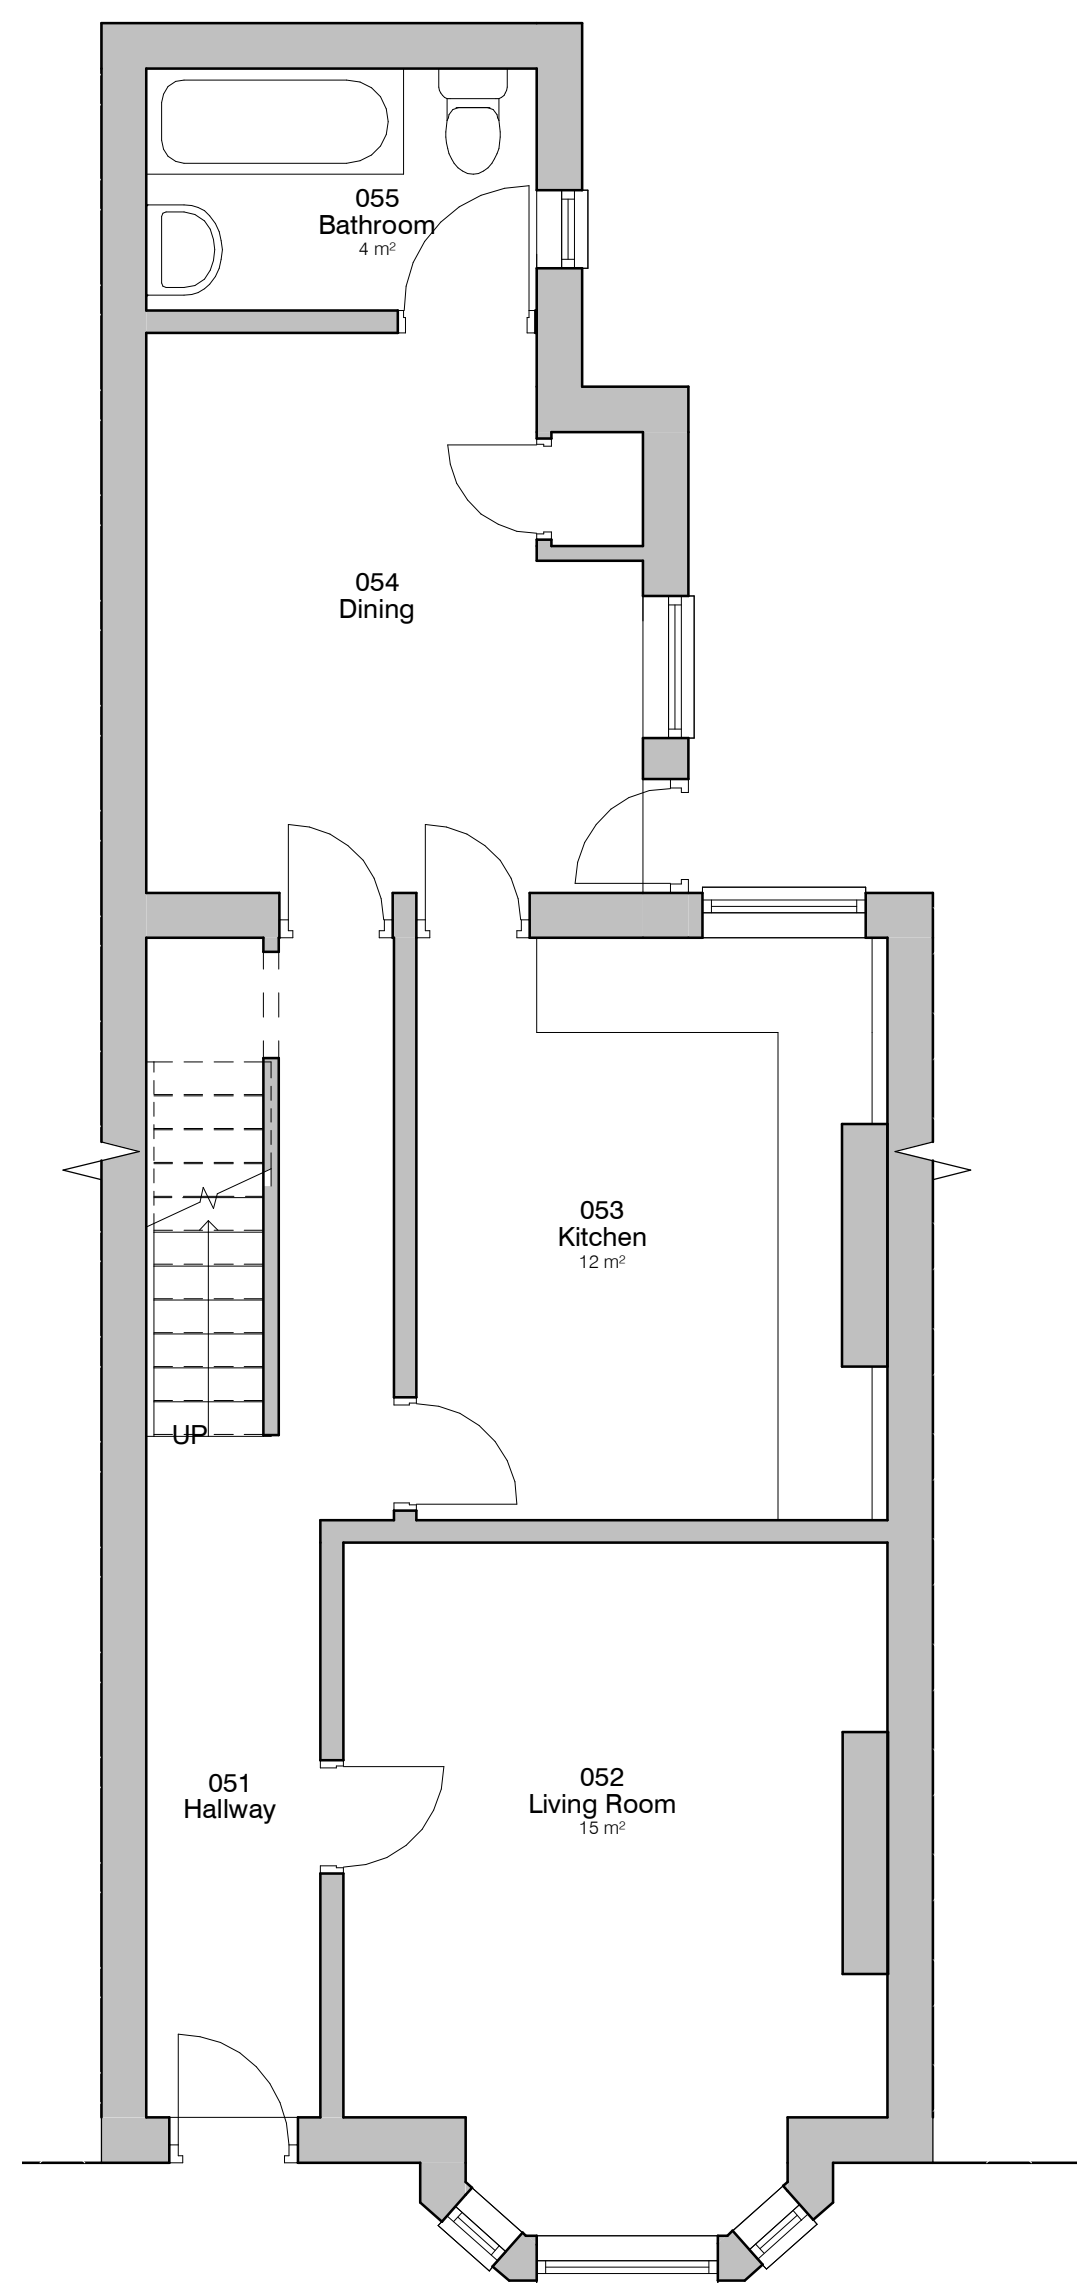


⑦ Level 0 - GA Proposed
1 : 50

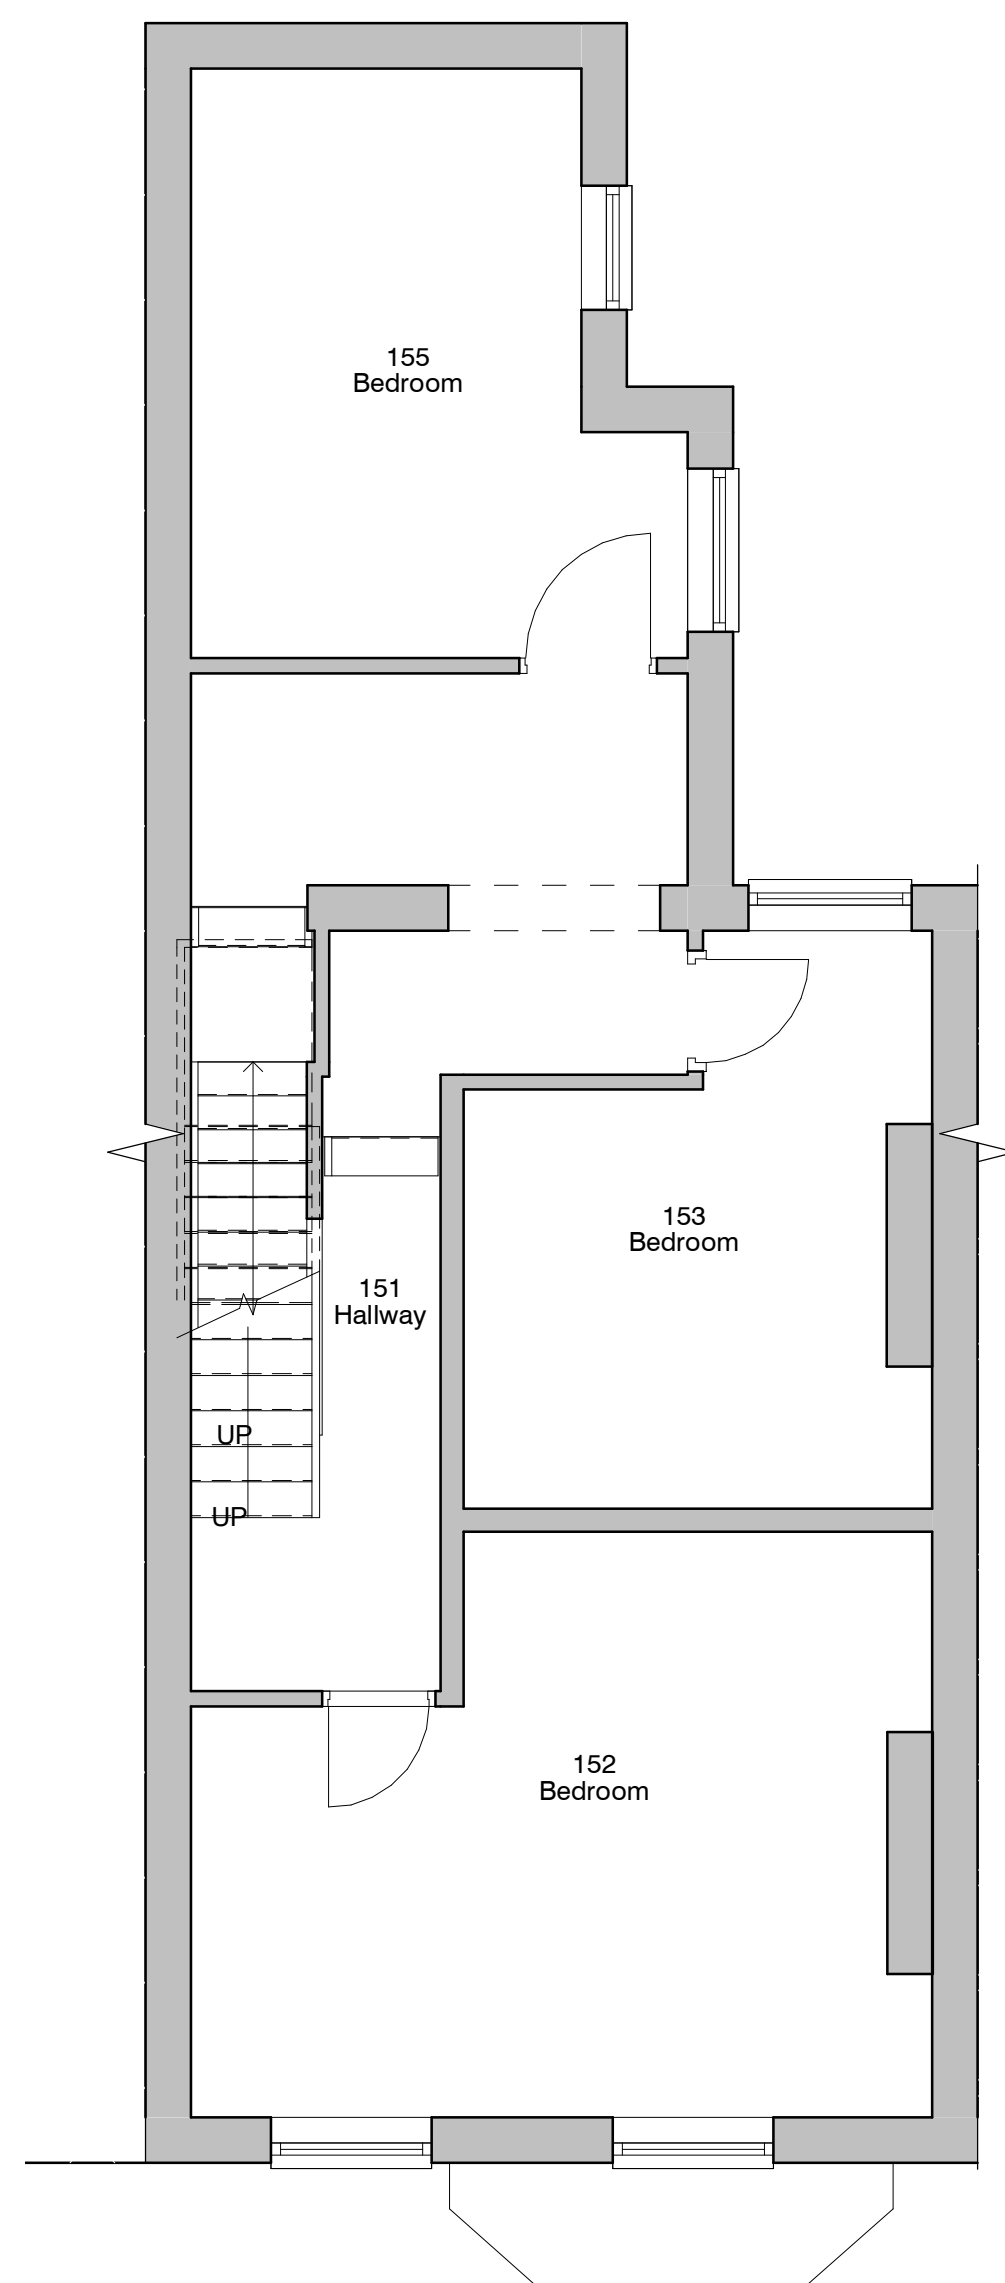


⑧ Level 1 - GA Proposed
1 : 50

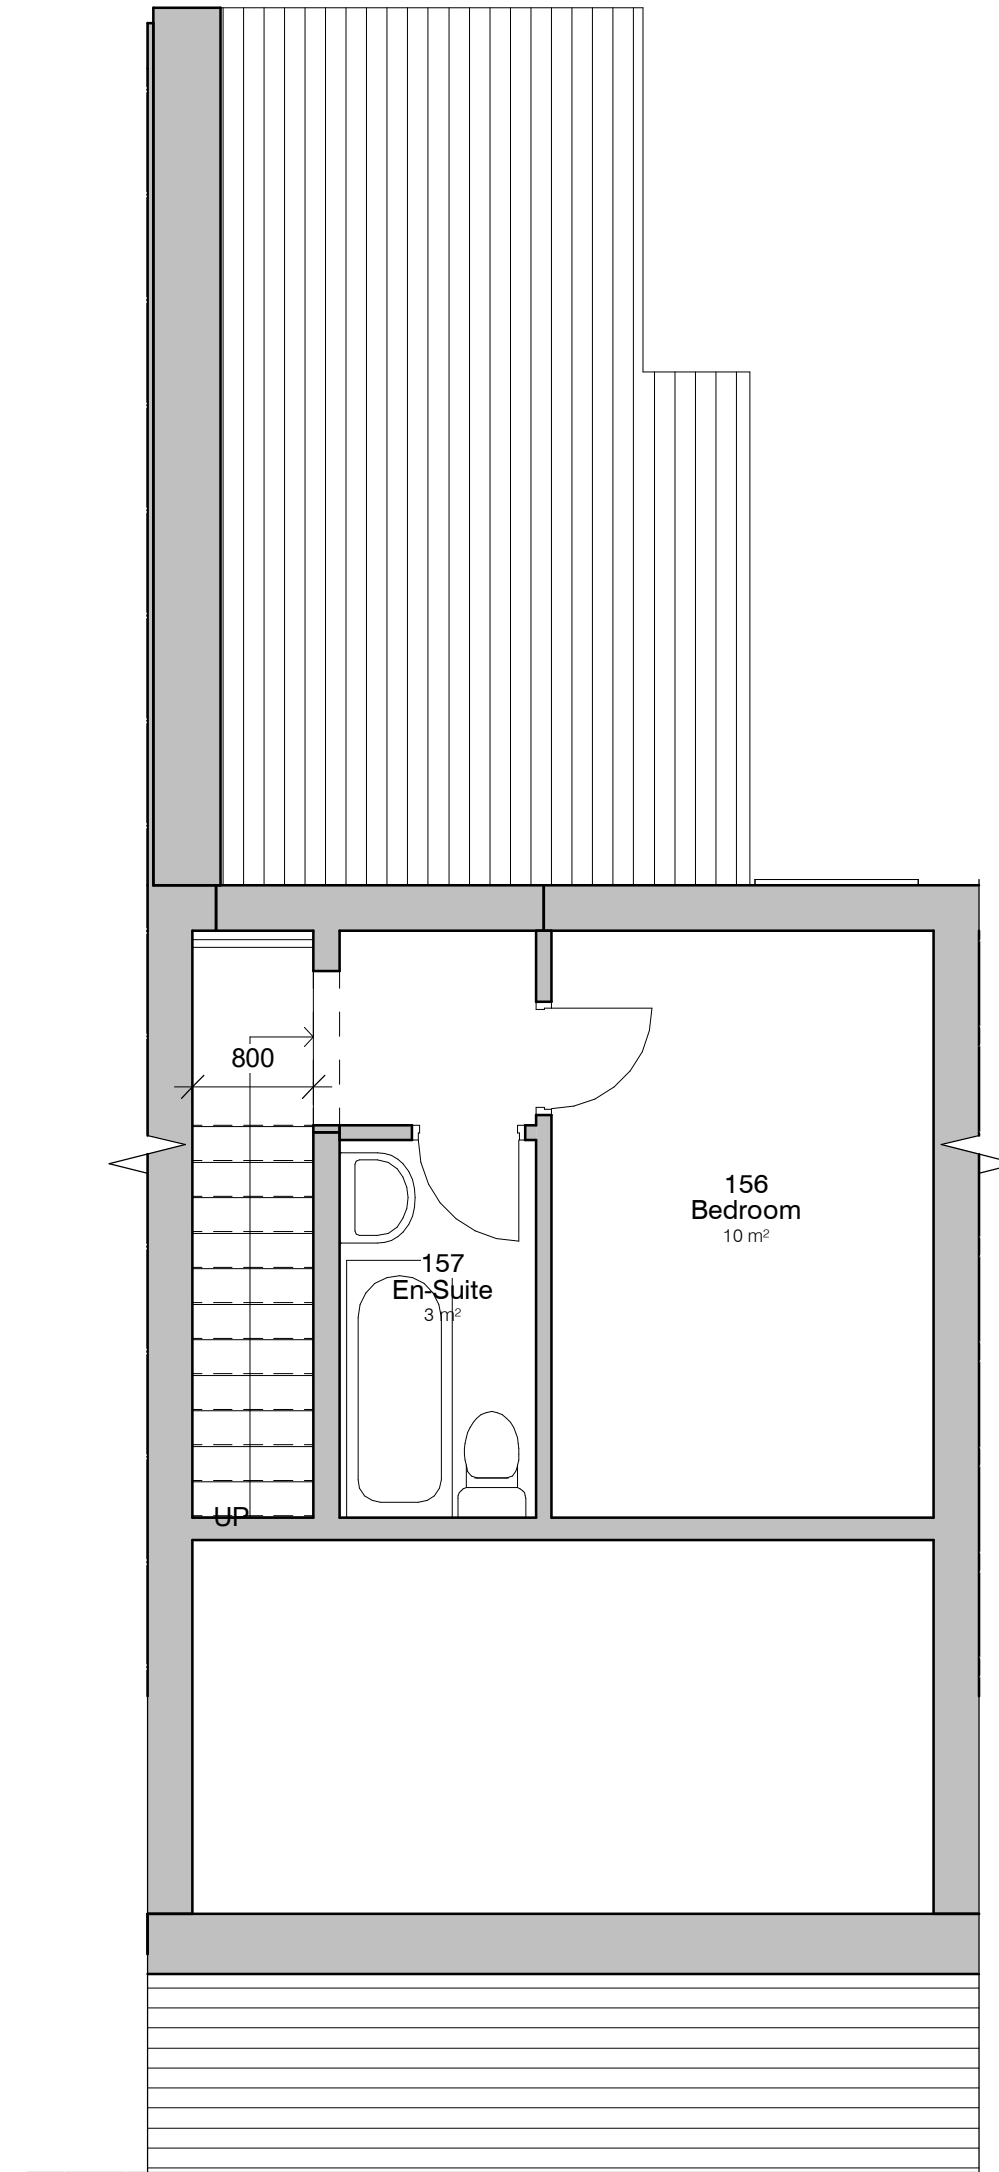


⑨ Level 2 - GA Proposed
1 : 50

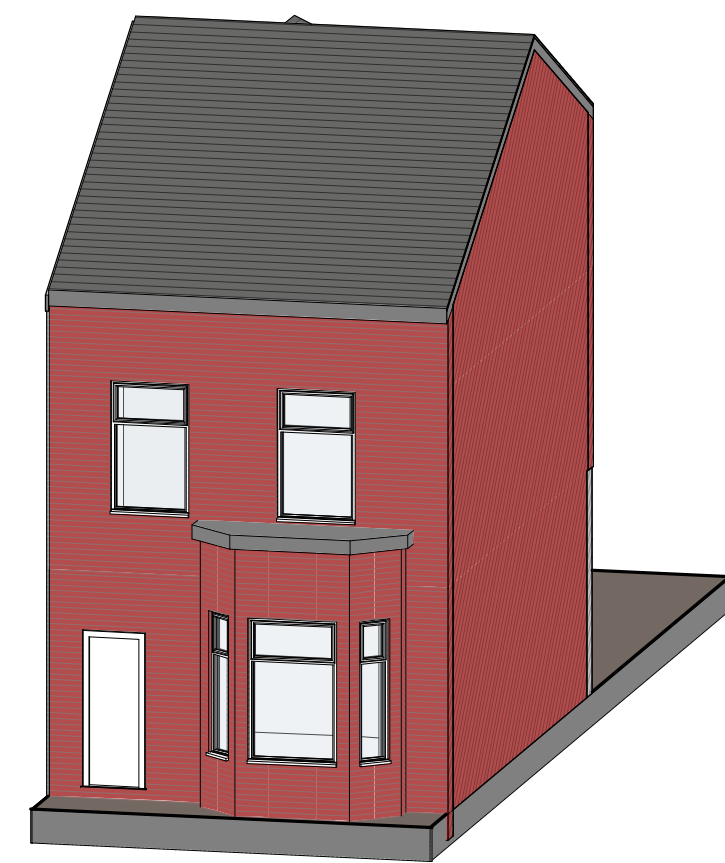

⑤ 3D Axo - Proposed Front

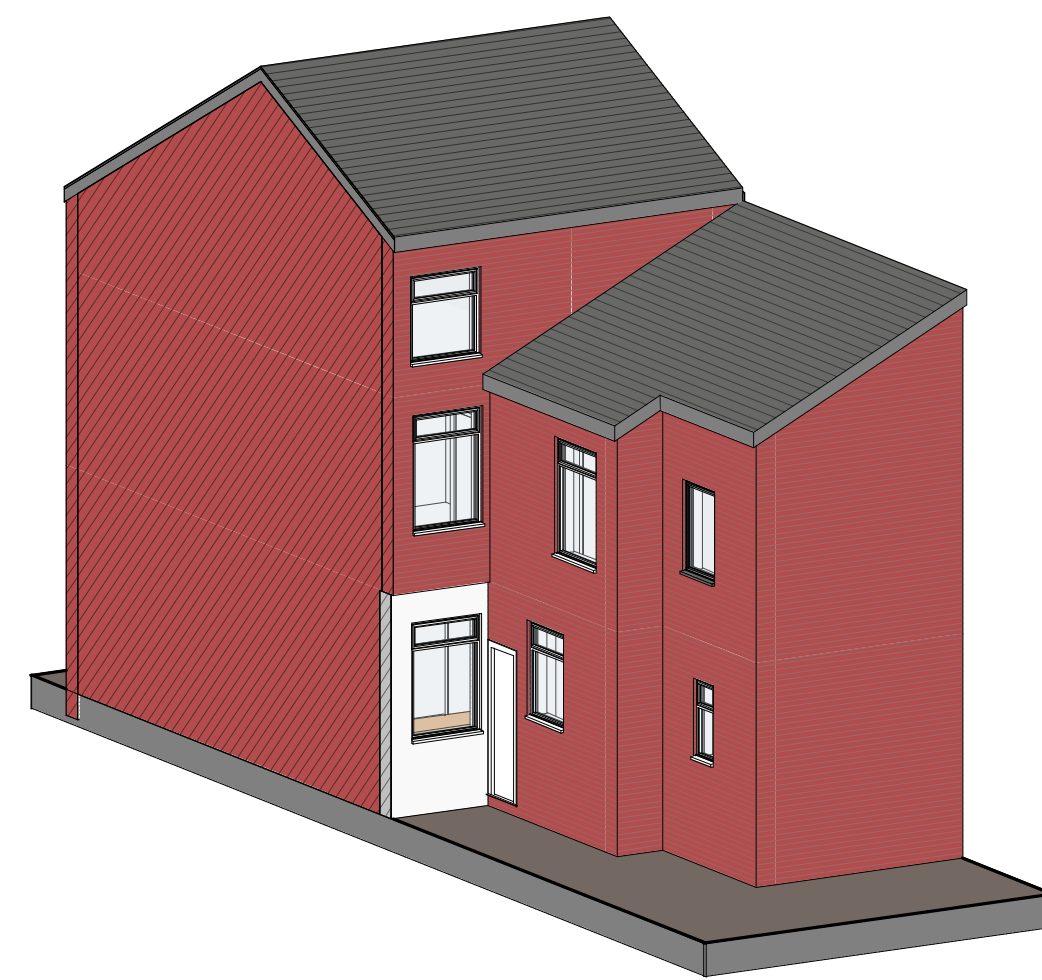

⑥ 3D Axo - Proposed Rear

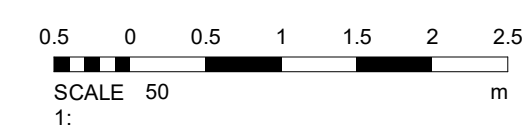

PROJECT	SCALE & A1	DATE	BY
20 Fraser Road	As indicated	4 Feb 2022	JS
CLIENT	STATUS	PROJECT NO.	DRAWING NO.
	PLANNING	DA21090.	003.
TITLE	NOTES	REVISIONS	DATE
Proposed GA Plans and Elevations	THIS DRAWING MUST NOT BE REPRODUCED WITHOUT WRITTEN CONSENT OF DEBTAL ARCHITECTURE. ALL DIMENSIONS AND MATERIALS SHALL BE CHECKED AND CONFIRMED BY THE ARCHITECT PRIOR TO CONSTRUCTION. ALL DIMENSIONS SHALL BE IN ACCORDANCE WITH THE CURRENT STATUTORY LEGISLATION, RELEVANT CODES OF PRACTICE AND PREVIOUS AGREEMENTS. ALL DIMENSIONS ON THIS DRAWING ARE IN MILLIMETRES UNLESS OTHERWISE STATED.		