


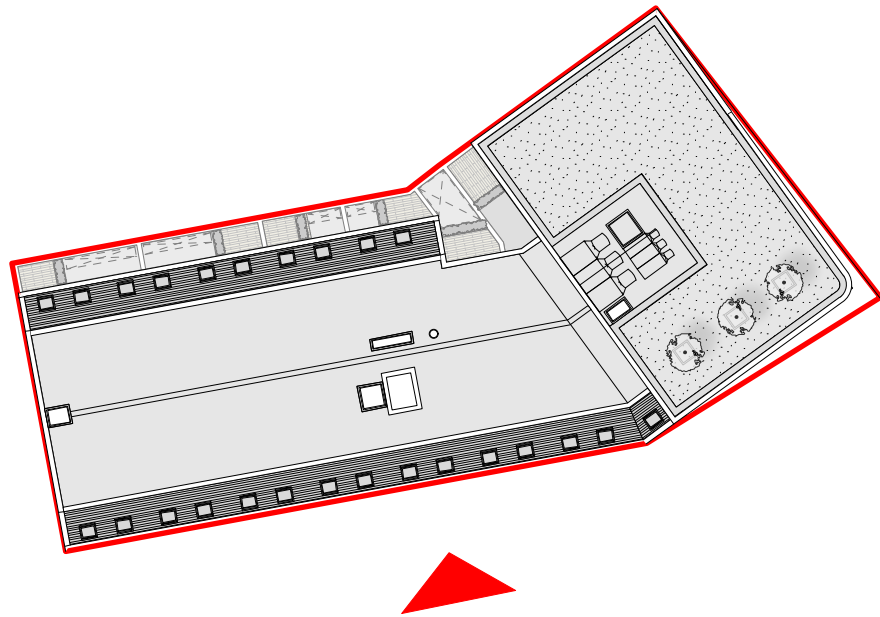

KEY

- MATERIALS KEY**
- ① FIBRE CEMENT ROOF
 - ② ROOFLIGHT
 - ③ BUFF BRICK
 - ④ RED BRICK
 - ⑤ SOLDIER COURSE
 - ⑥ ALUMINIUM COPING
 - ⑦ GLAZED ENTRANCE DOOR
 - ⑧ HORIZONTAL BRICK BANDING
 - ⑨ LASER CUT ALUMINIUM RAINSCREEN CLADDING
 - ⑩ COMPOSITE ALUMINIUM WINDOWS/DOORS
 - ⑪ GLAZED SHOPFRONT
 - ⑫ SECTIONAL ALUMINIUM VEHICULAR DOOR
 - ⑬ ALUMINIUM RAILING
 - ⑭ RED BRICK SURROUND
 - ⑮ LOUVRED ALUMINIUM DOOR



PROPOSED ELEVATION A
1:100 @ A1

IMPORTANT NOTES:			CLIENT: VIEWS		OLLIER SMURTHWAITE ARCHITECTS 40 King Street, Manchester, M2 6BA T 0161 883 0838 F 0161 883 0839 E mail@olliersmurthwaite.com
			PROJECT: NEW RESIDENTIAL DEVELOPMENT		
			ADDRESS: 98 WILMSLOW ROAD, RUSHOLME		
			DRAWING TITLE: PROPOSED ELEVATION A		
			SCALE: 1:100 @ A1	DATE: APRIL 2021	
			DRAWING NO: A454_P_310A		
			REVISION	DATE	DESCRIPTION
			A	25.03.22	AMENDED ROOF PITCH

© Copyright Ollier Smurthwaite Architects