


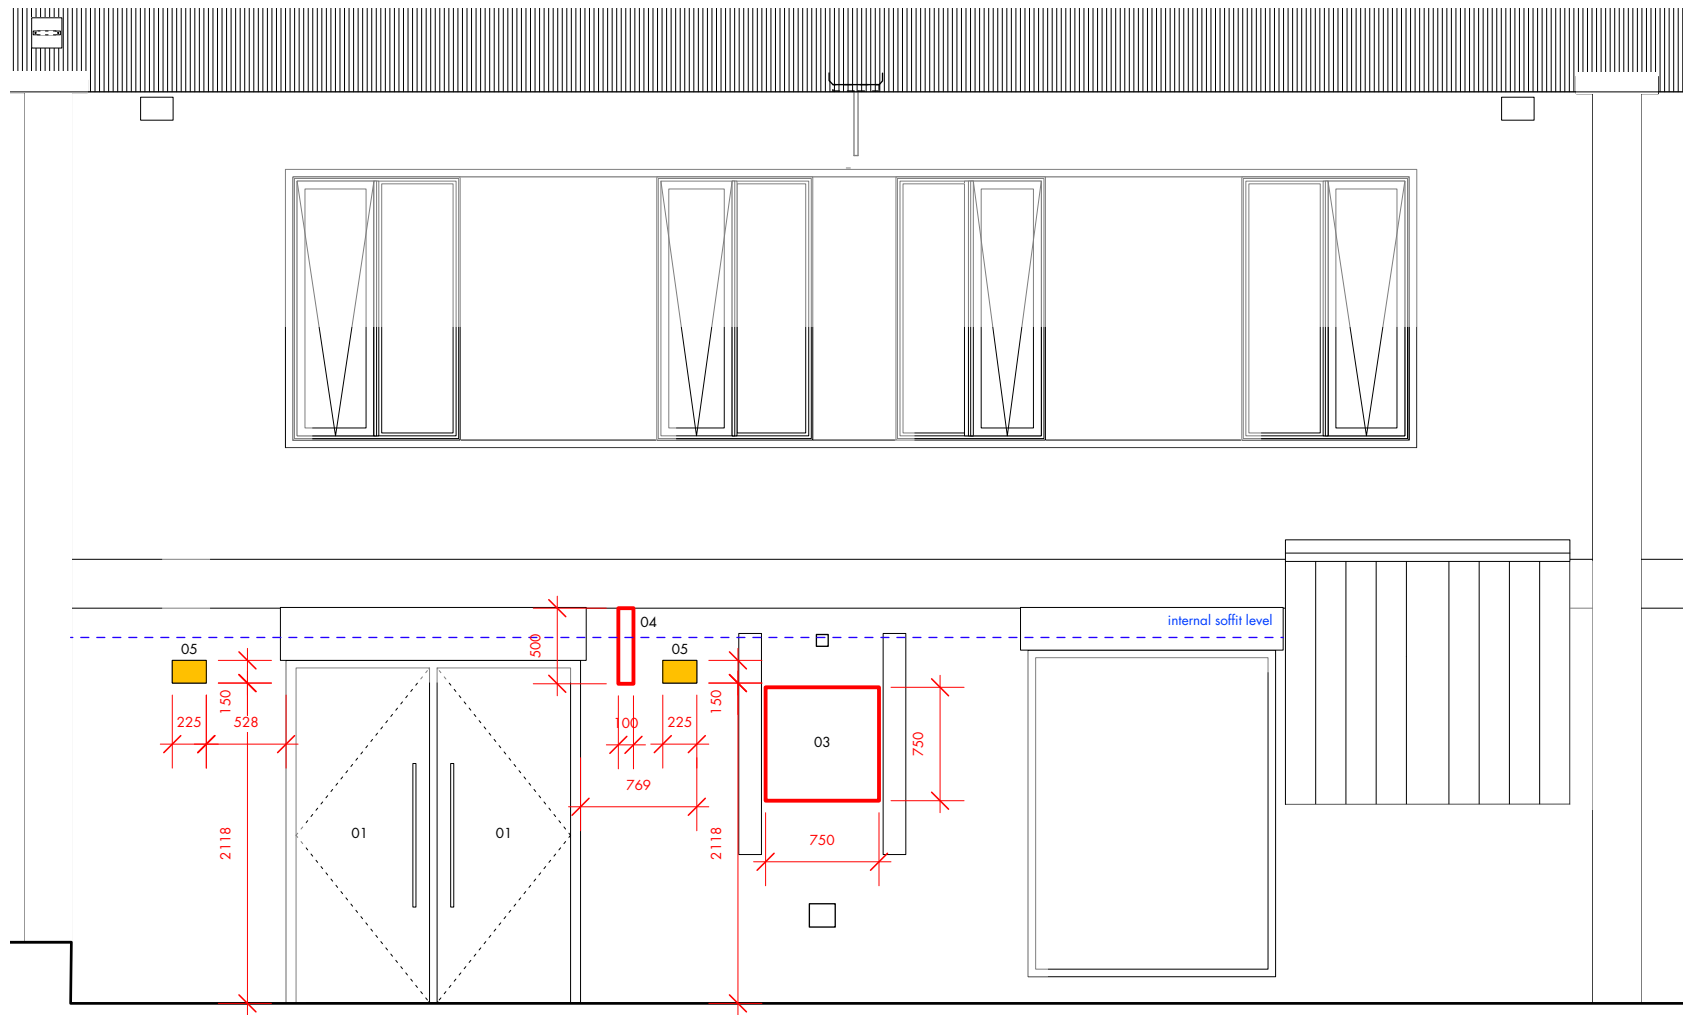

*air bricks centered to the internal wall elevation

- 01 commercial glazed entrance door
 - 02 vinyl manifestation applied to glazing
 - 03 approved commercial signage zone
 - 04 approved commercial blade signage
 - 05 ppc aluminium
- www.britanniaarchitecturalmetalwork.co.uk/product-page/air-2-air-brick

* for signage details and visuals refer to design + access statement

27 04 22 • hw • ar
issued • drawn • checked

1:50 @ a3 scale bar measuring 5cm

project	kampus listed
client	mount anvil
drawing number	G4.1.2 SK06
scale	1:50 @ a3
status	listed building application
barkside • external elevation	

+44 (0)151 709 8211
+44 (0)207 253 8881