




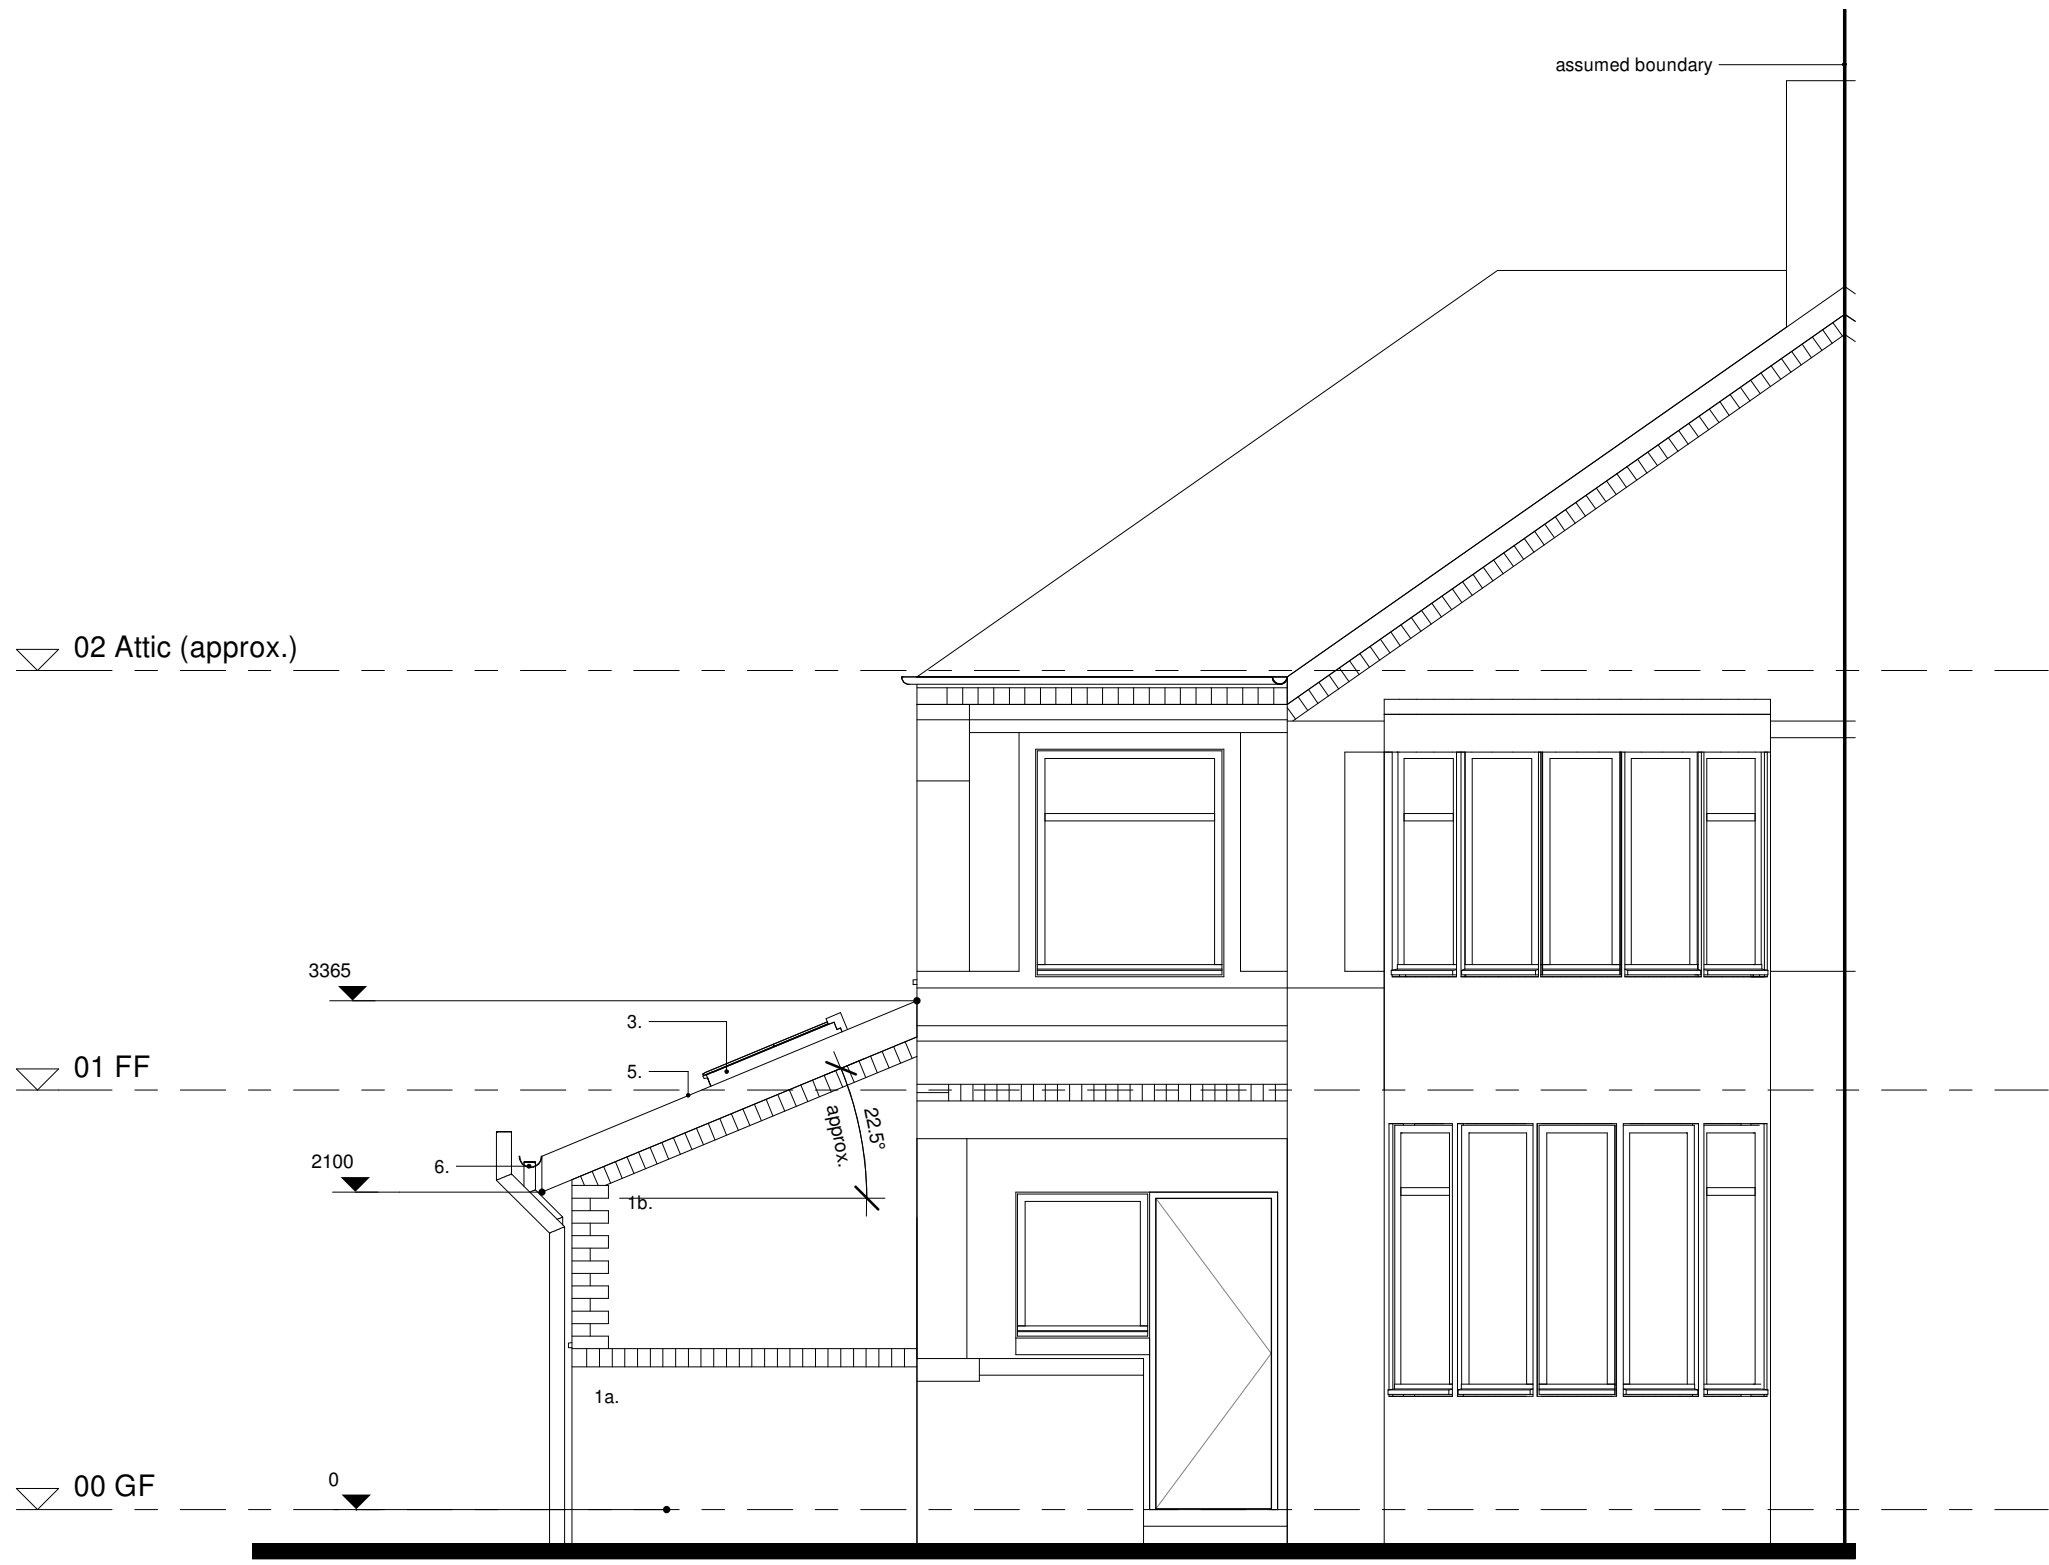


E1
scale 1 : 50

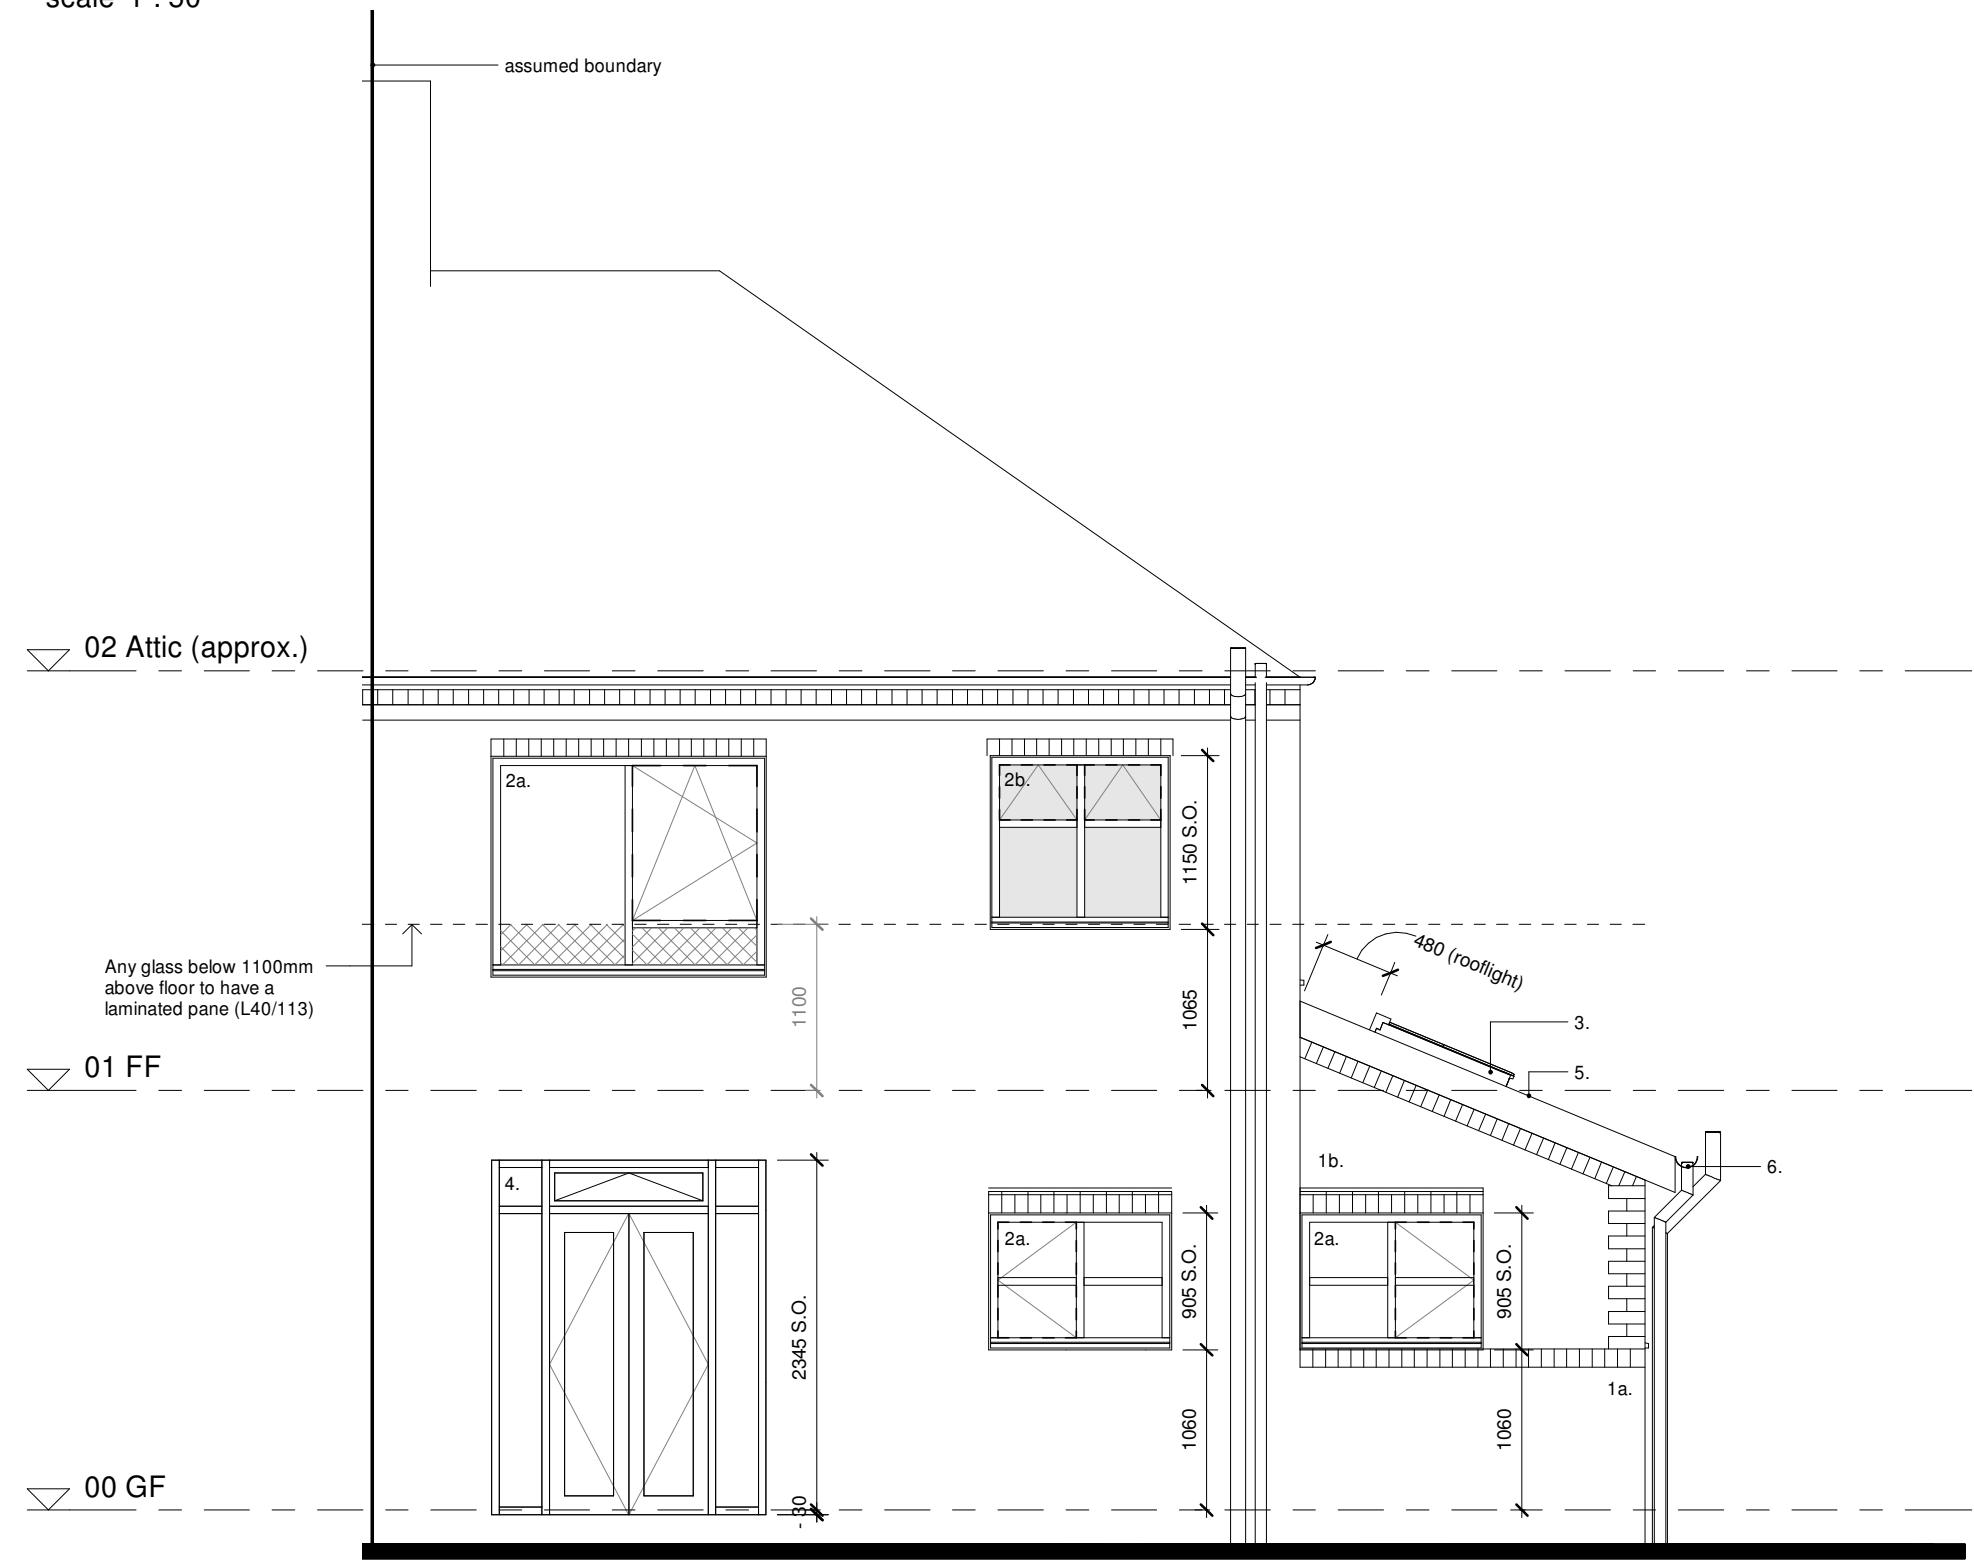

E3
scale 1 : 50

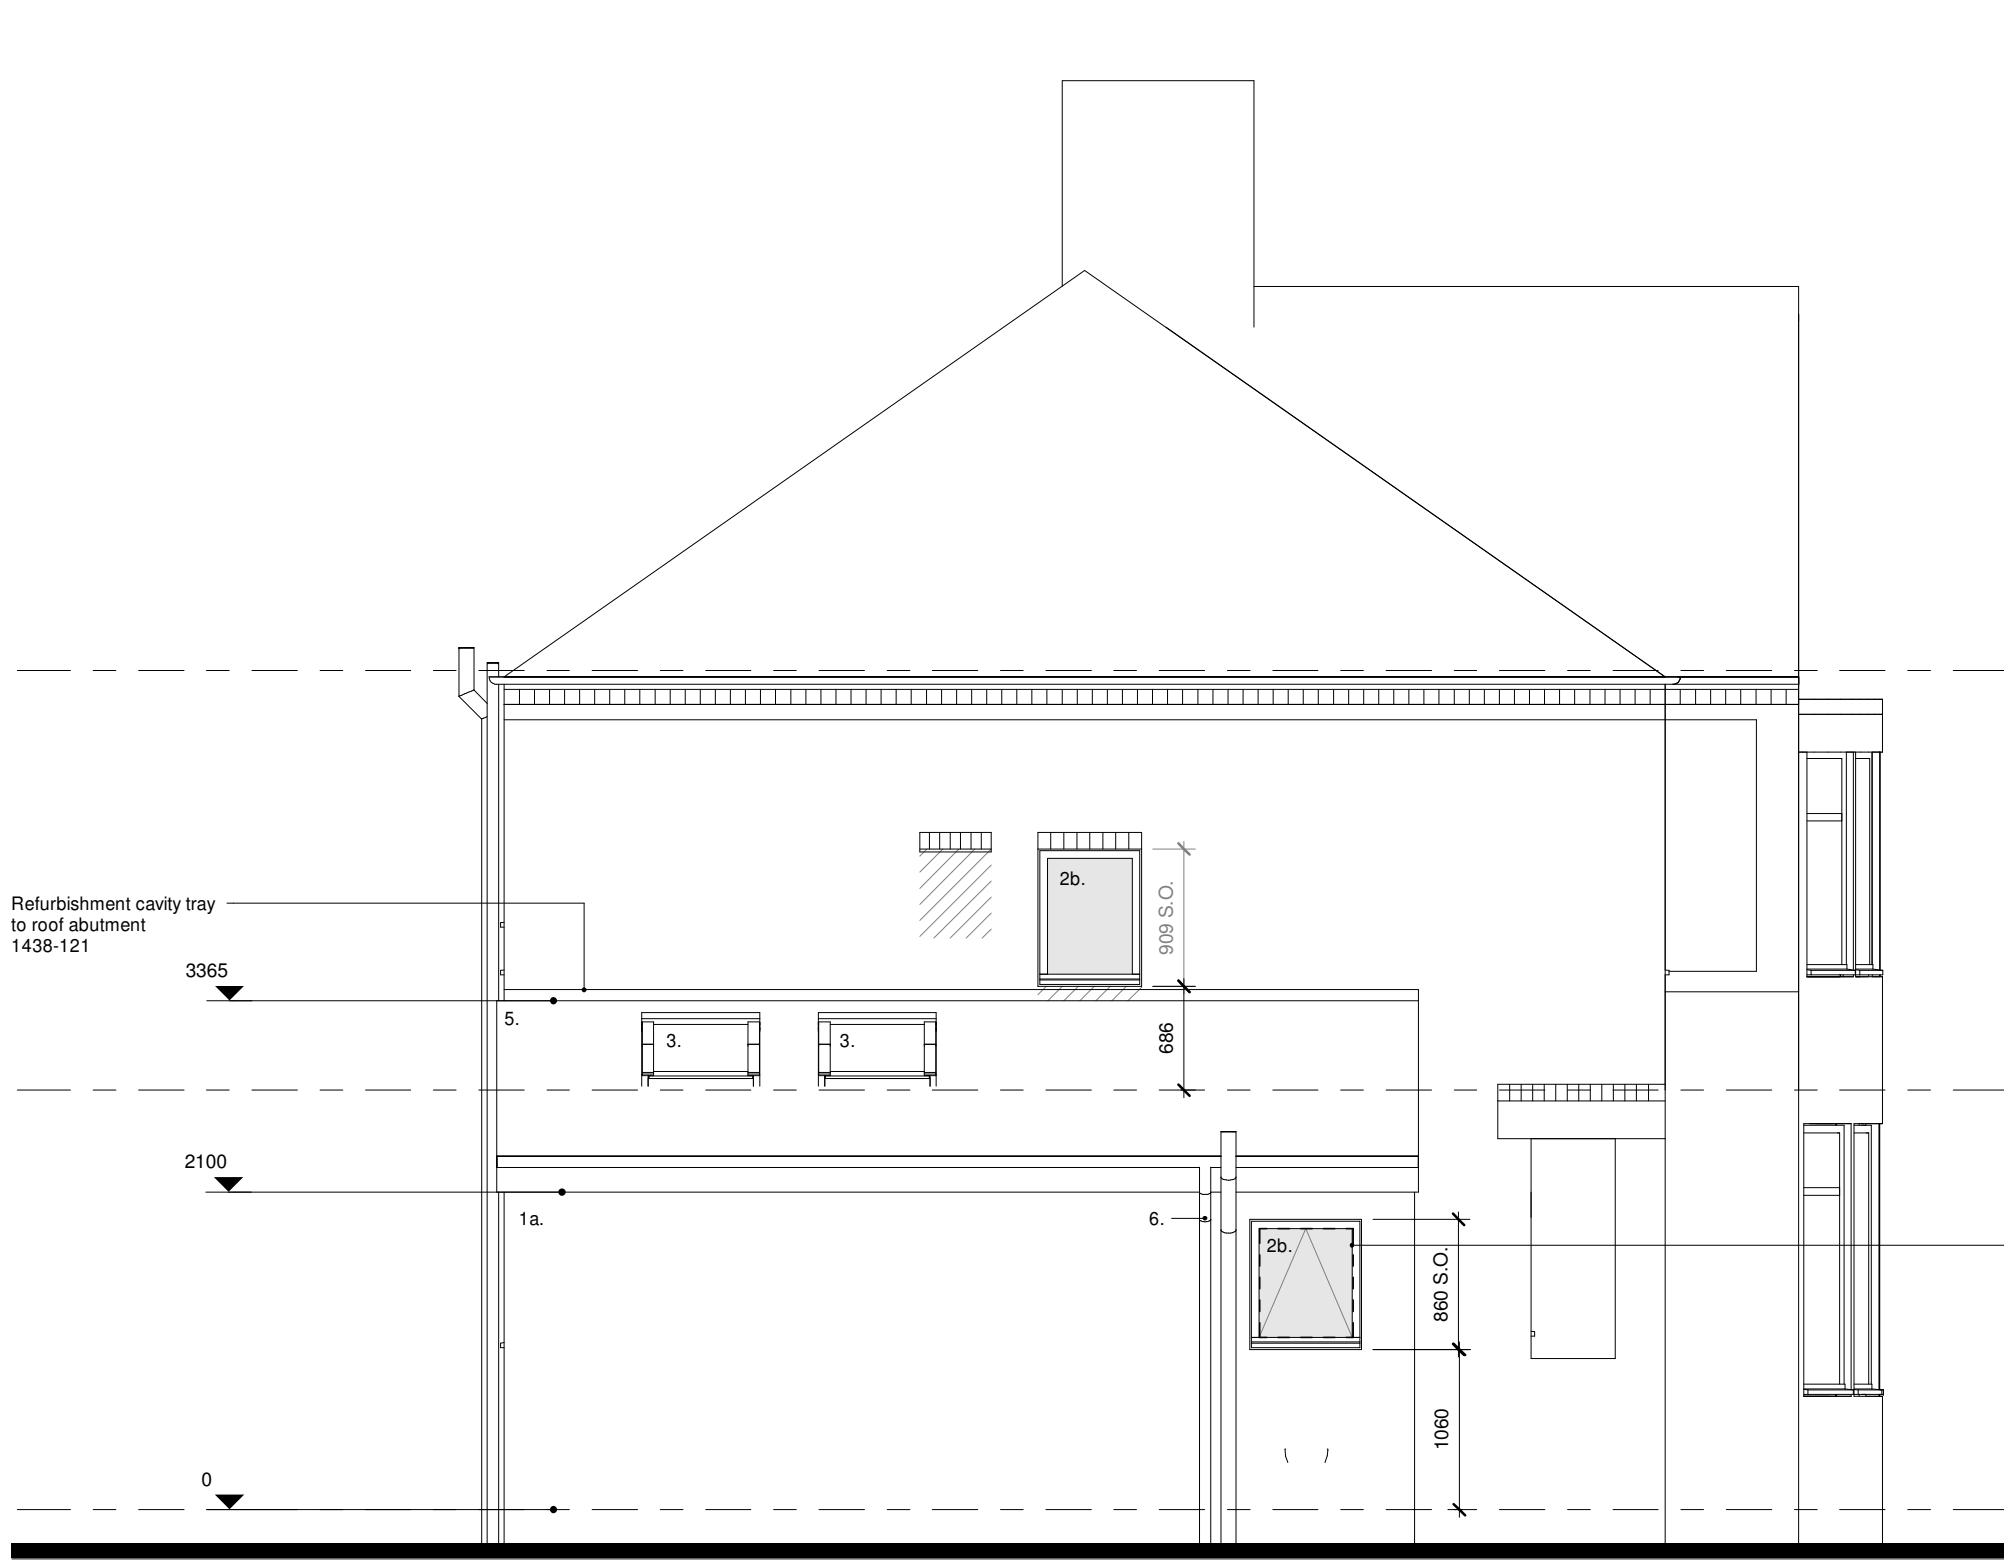

E2
scale 1 : 50

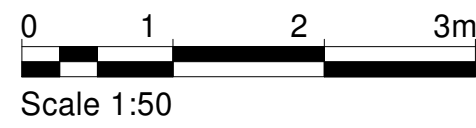

John Wood Architect

m. 07749 518209 | e. john@johnwoodarchitect.co.uk | w. johnwoodarchitect.co.uk

1438 9 Rippenden Avenue
004 - P1 Proposed Elevations
23/03/2022 scales shown @ A1

Notes.
All dimensions & levels show design intent. Survey has been carried out for drafting purposes only.
Critical dimensions should be site measured.
Dimensions are shown to finished face of walls or edges of structural opening unless otherwise noted.
S.O. denotes structural opening size - to be site measured prior to order of any windows & doors.
(e) denotes existing dimension to be confirmed on site.
Dimensions shown in grey are nominal - to be confirmed on site and must not be used for setting out.

- Legend.**
- 1. External walls
 - a. brick to match existing (EW02_1438-211 / F10/111)
 - b. white render (EW03_1438-211 / M20/111)
 - 2. black aluminium windows (spec ref -)
 - a. clear glazed
 - b. opaque glazed
 - 3. sloping rooflights (L10/H21)
 - 4. black upvc doors to match existing glazing (L20/111)
 - 5. clay roof tiling - colour to match existing (H60/111)
 - 6. cast black plastic rainwater goods (R10/111)