



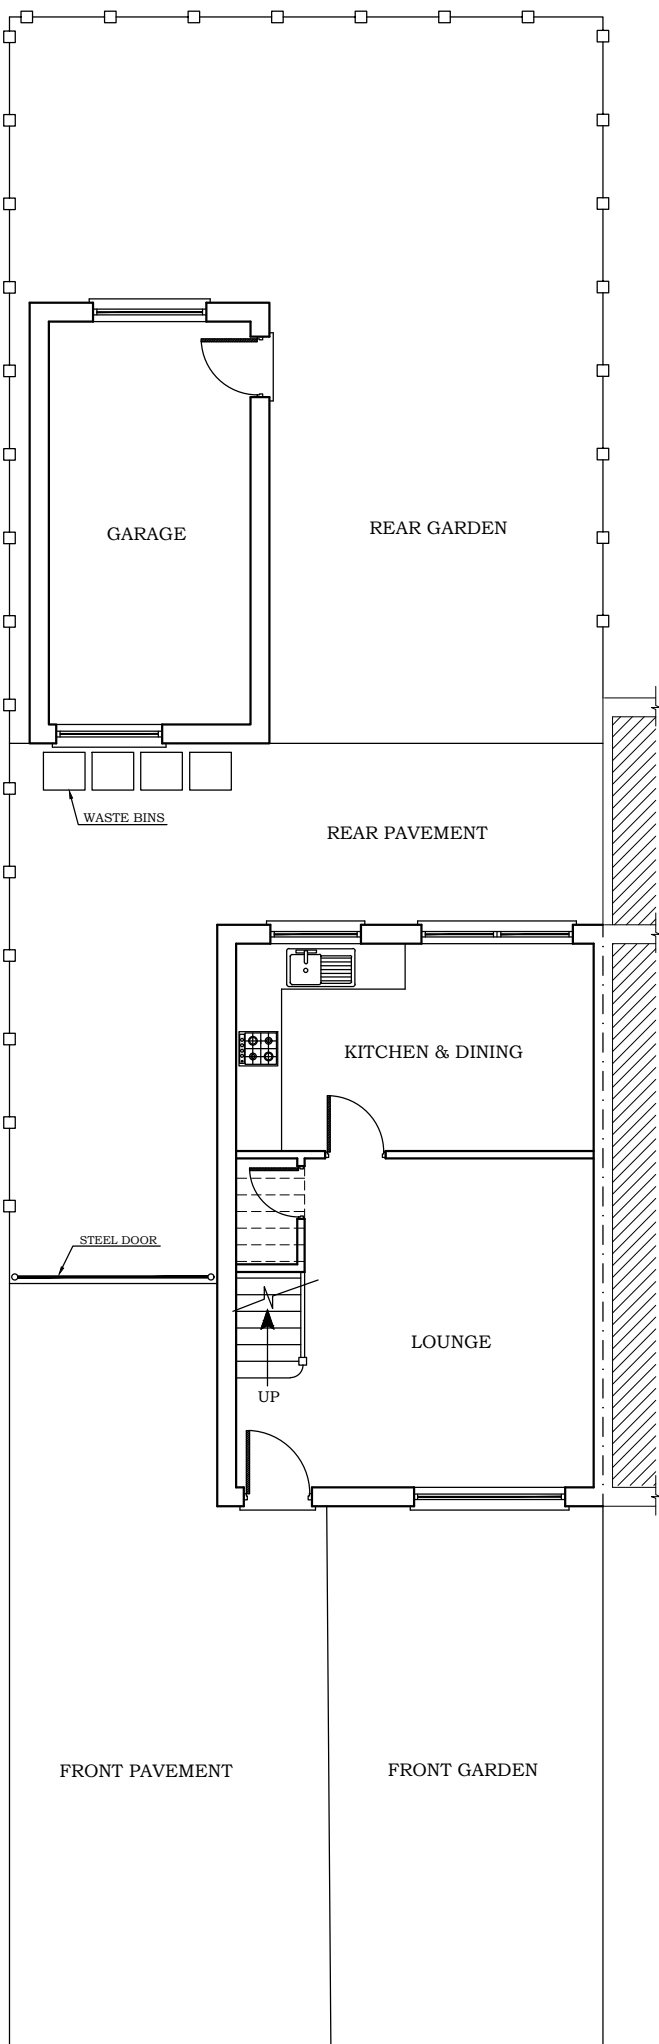

EXISTING BUILDING PLAN

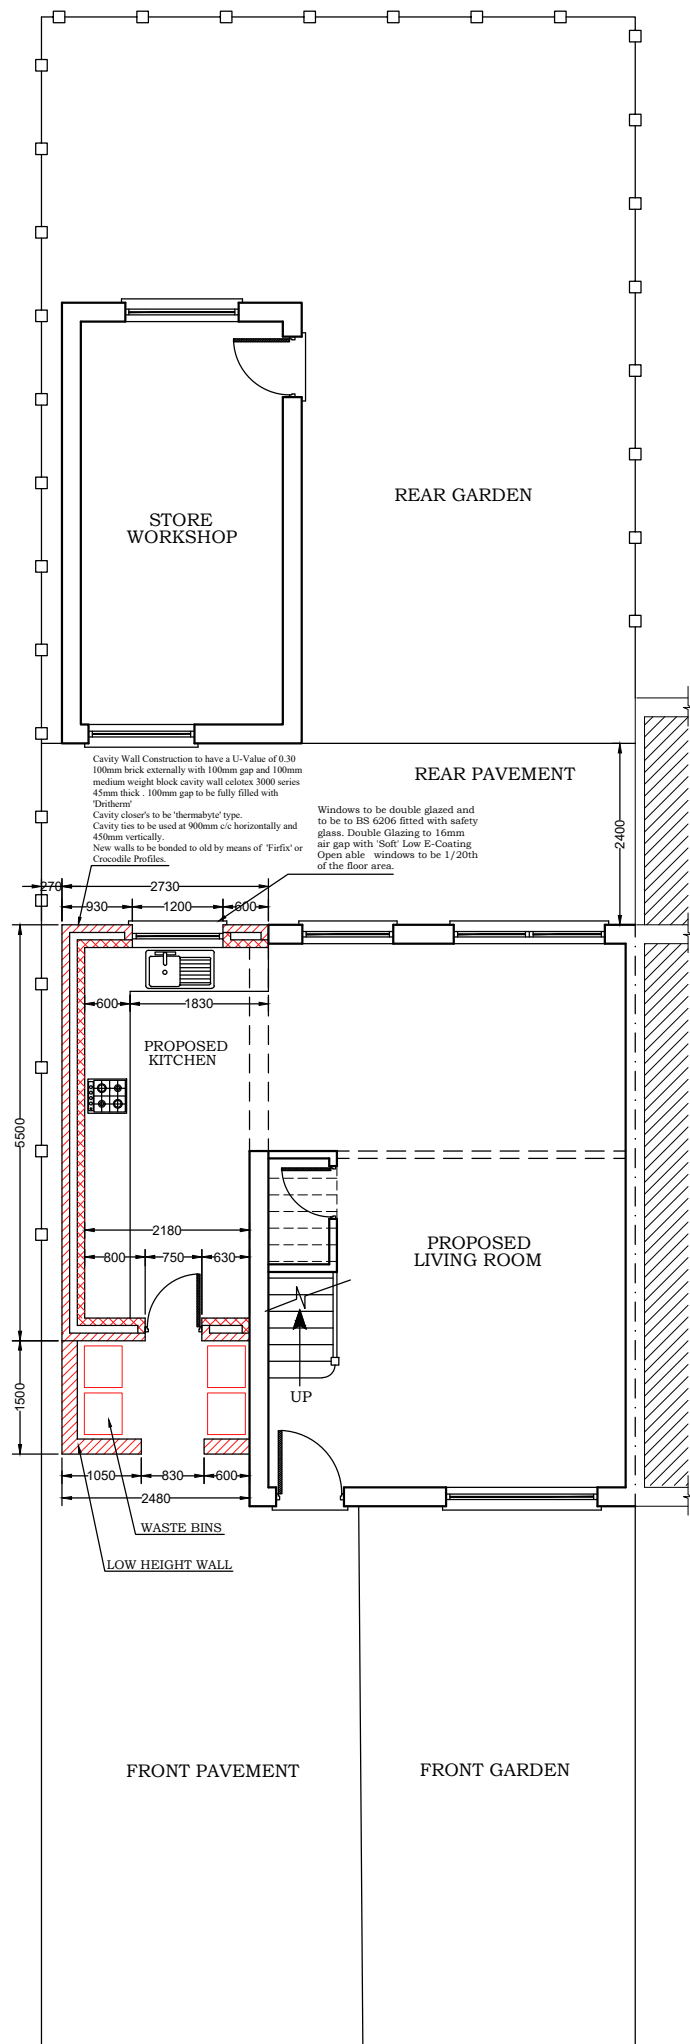

PROPOSED BUILDING PLAN