


Unit E3, 1 Piccadilly Gardens, Manchester, M1 1RG - Site Location Plan

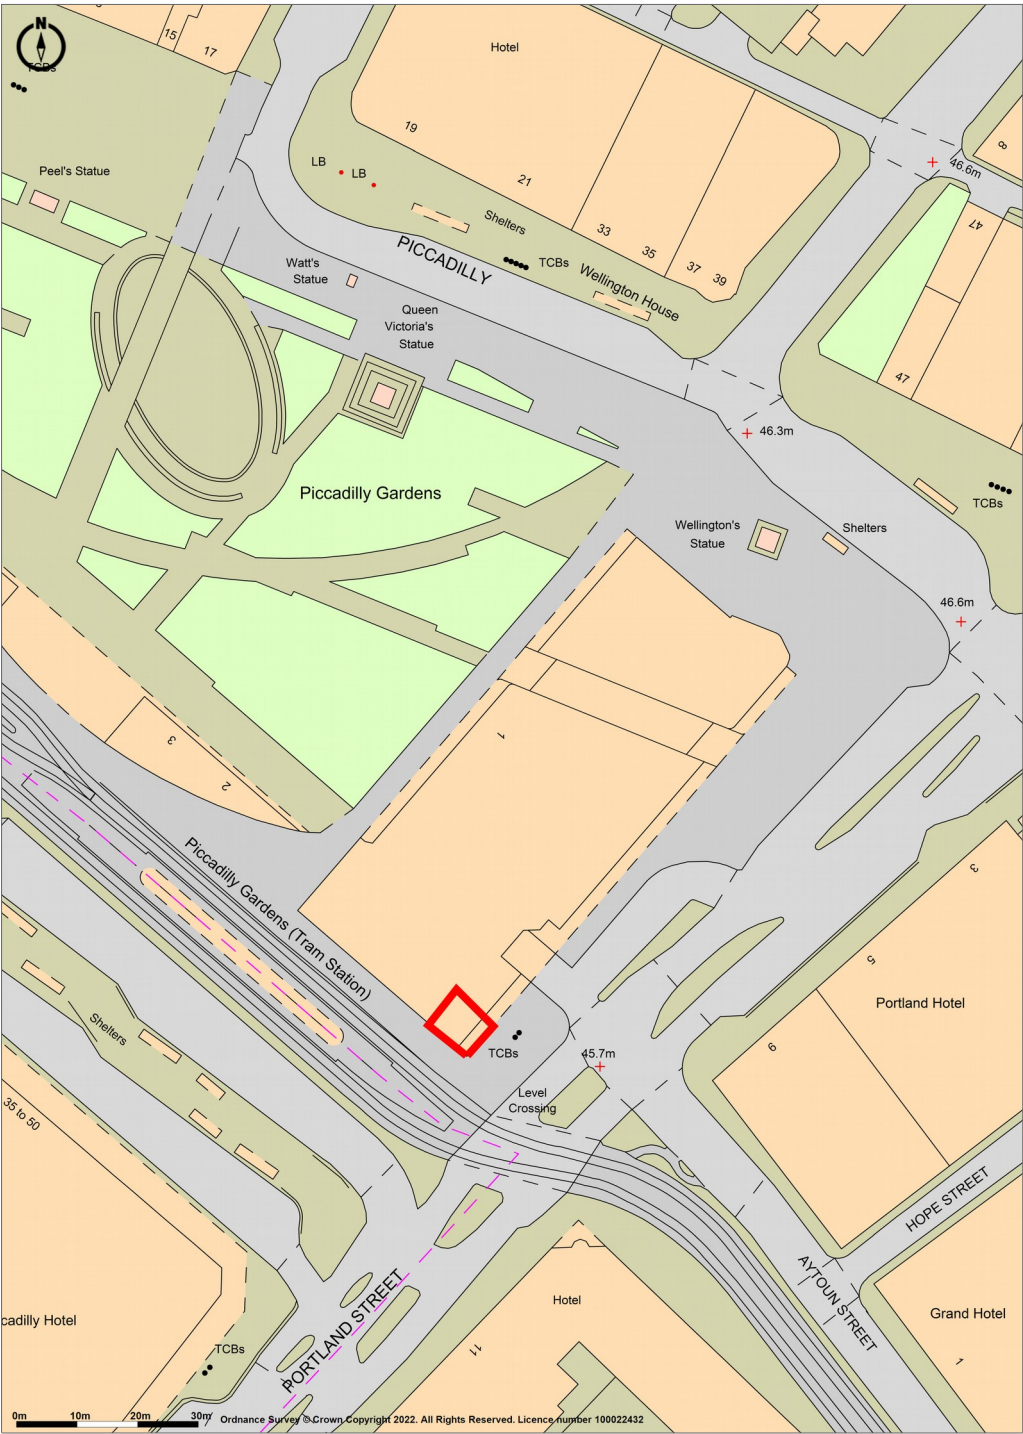

Promap

LANDMARK INFORMATION

Ordnance Survey Crown Copyright 2022. All rights reserved.

Licence number 100022432.

Plotted Scale - 1:1250. Paper Size - A4

Drawing Ref: PG/1422/SLP - 'Site Location Plan'