


Project.
31 Victoria Avenue,
Didsbury, M20 2QX

Scale.
1:100 @ A3


Title.
**Existing &
proposed plans
Roof**

Drwg No.

007

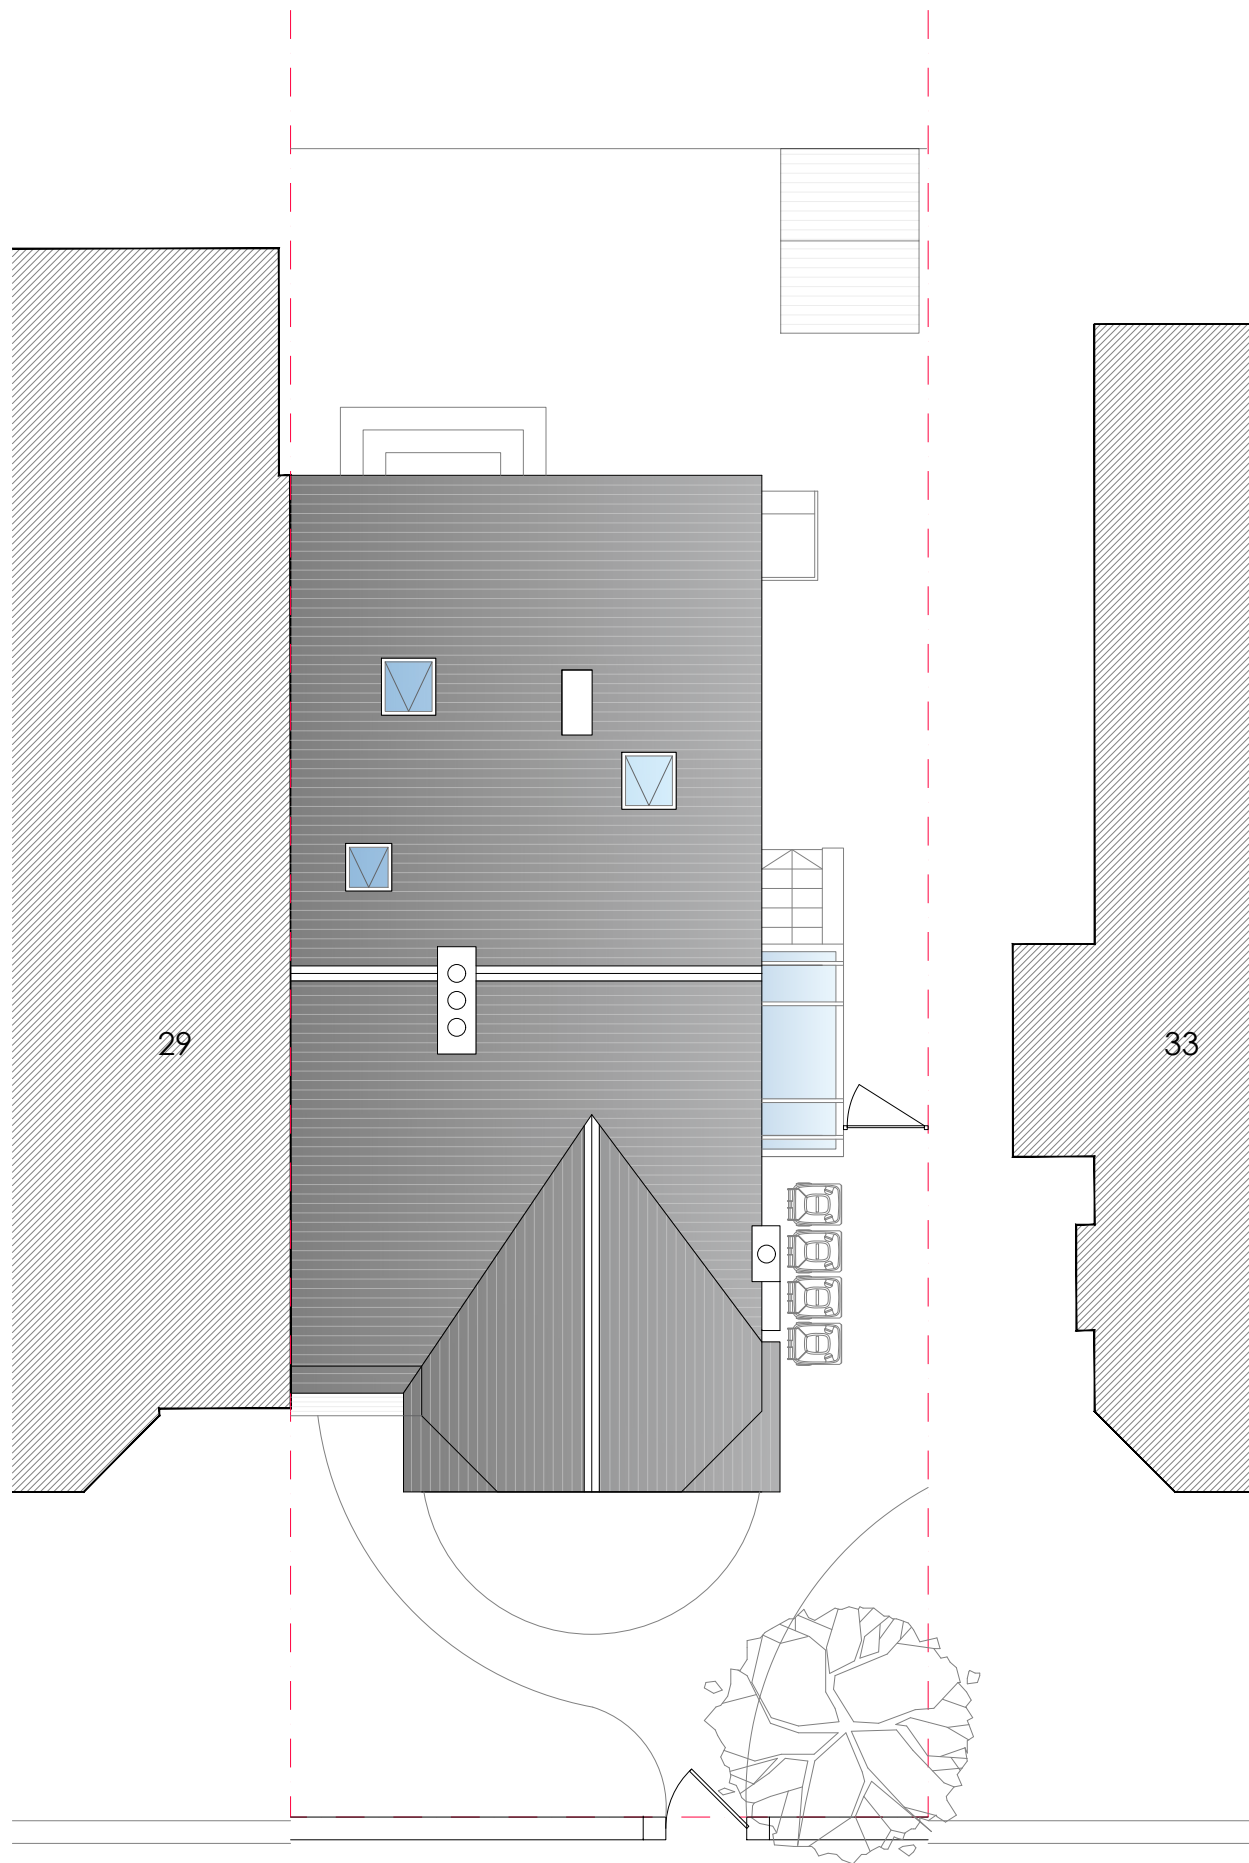

• Existing roof plan

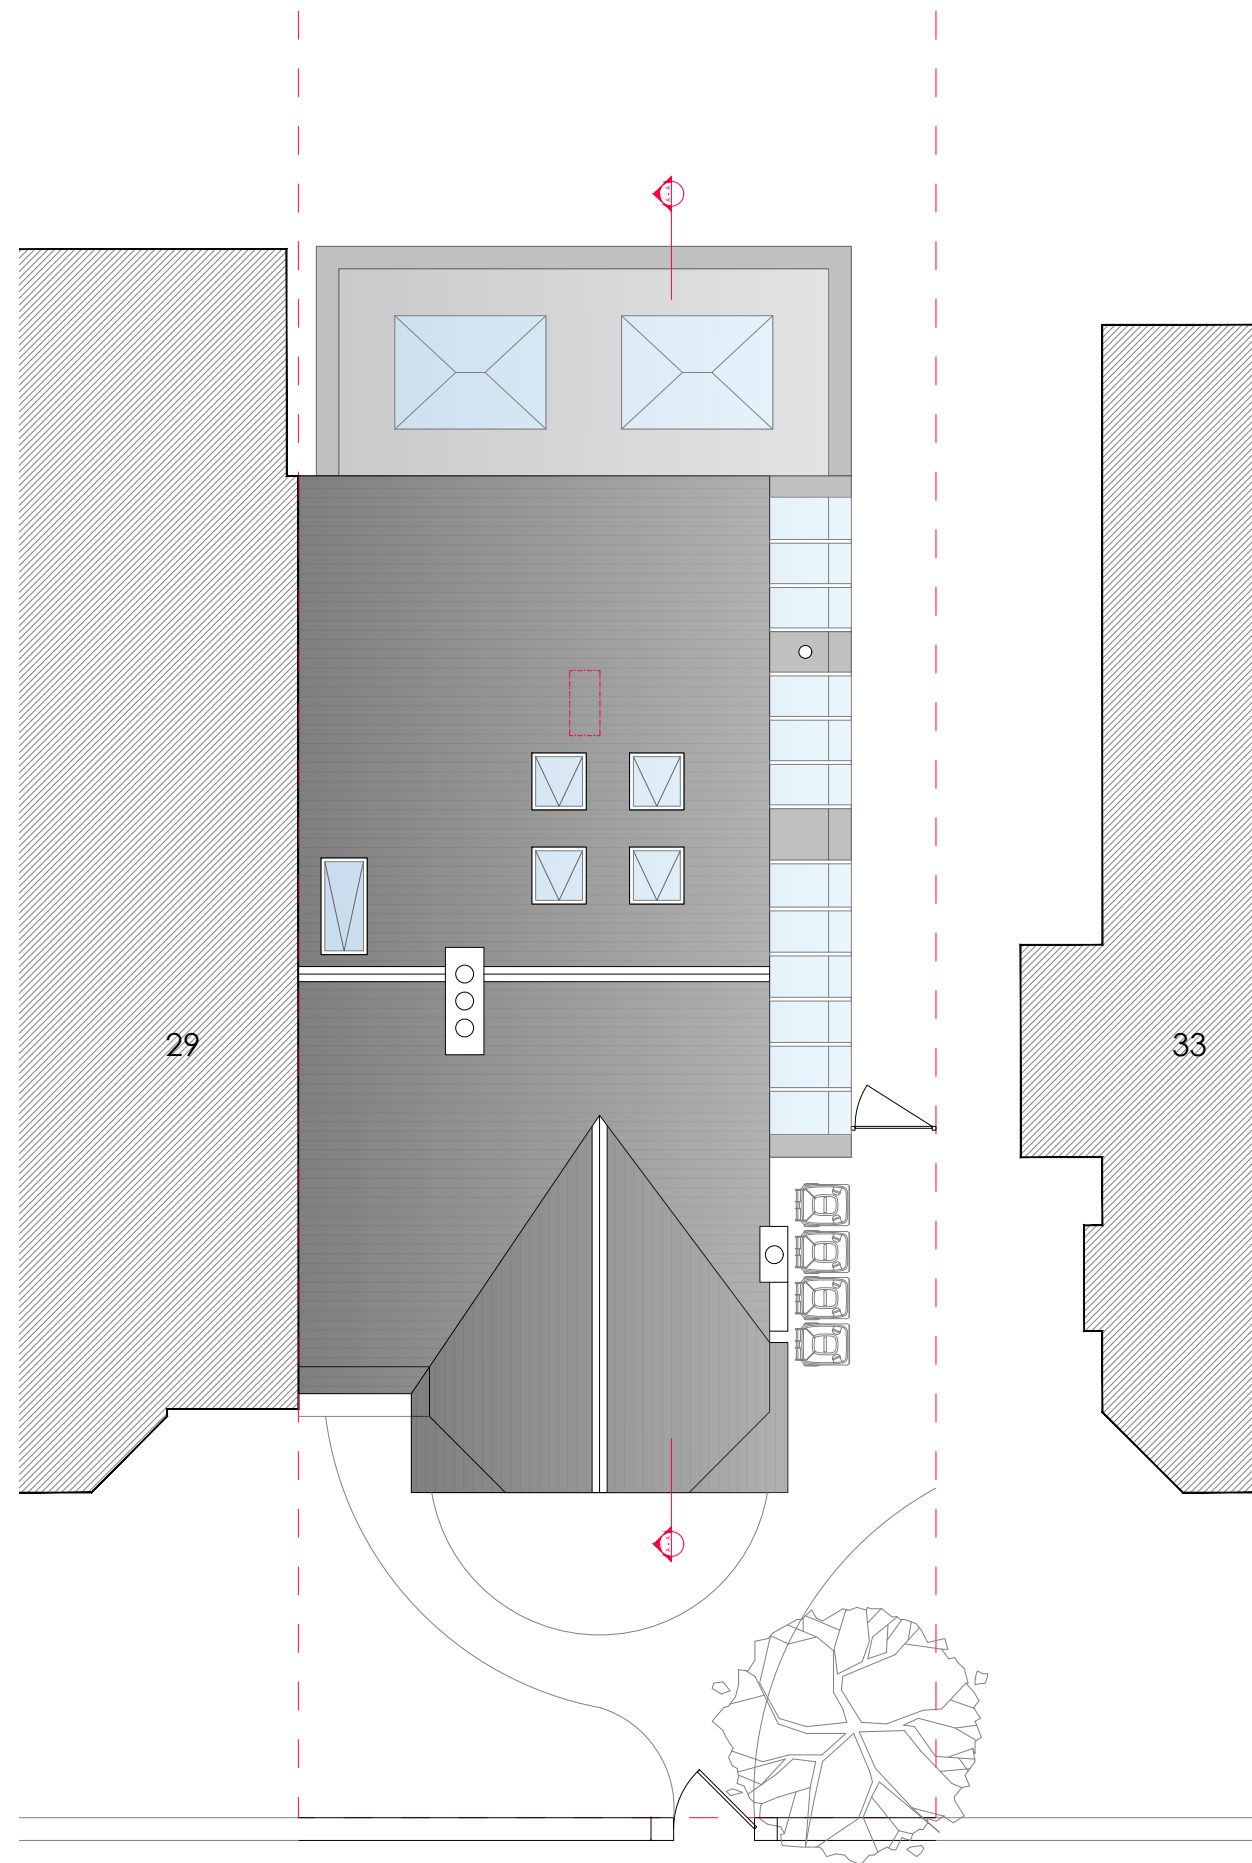

• Proposed roof plan

