


Dimensioning

Figured dimensions only to be taken from these designs and drawings. Work to annotated dimensions only. All dimensions to be checked on site. Architectural designers to be informed immediately of any discrepancies before work proceeds. Drawings are to be read in conjunction with relevant specifications, structural engineers and service engineers' drawings.

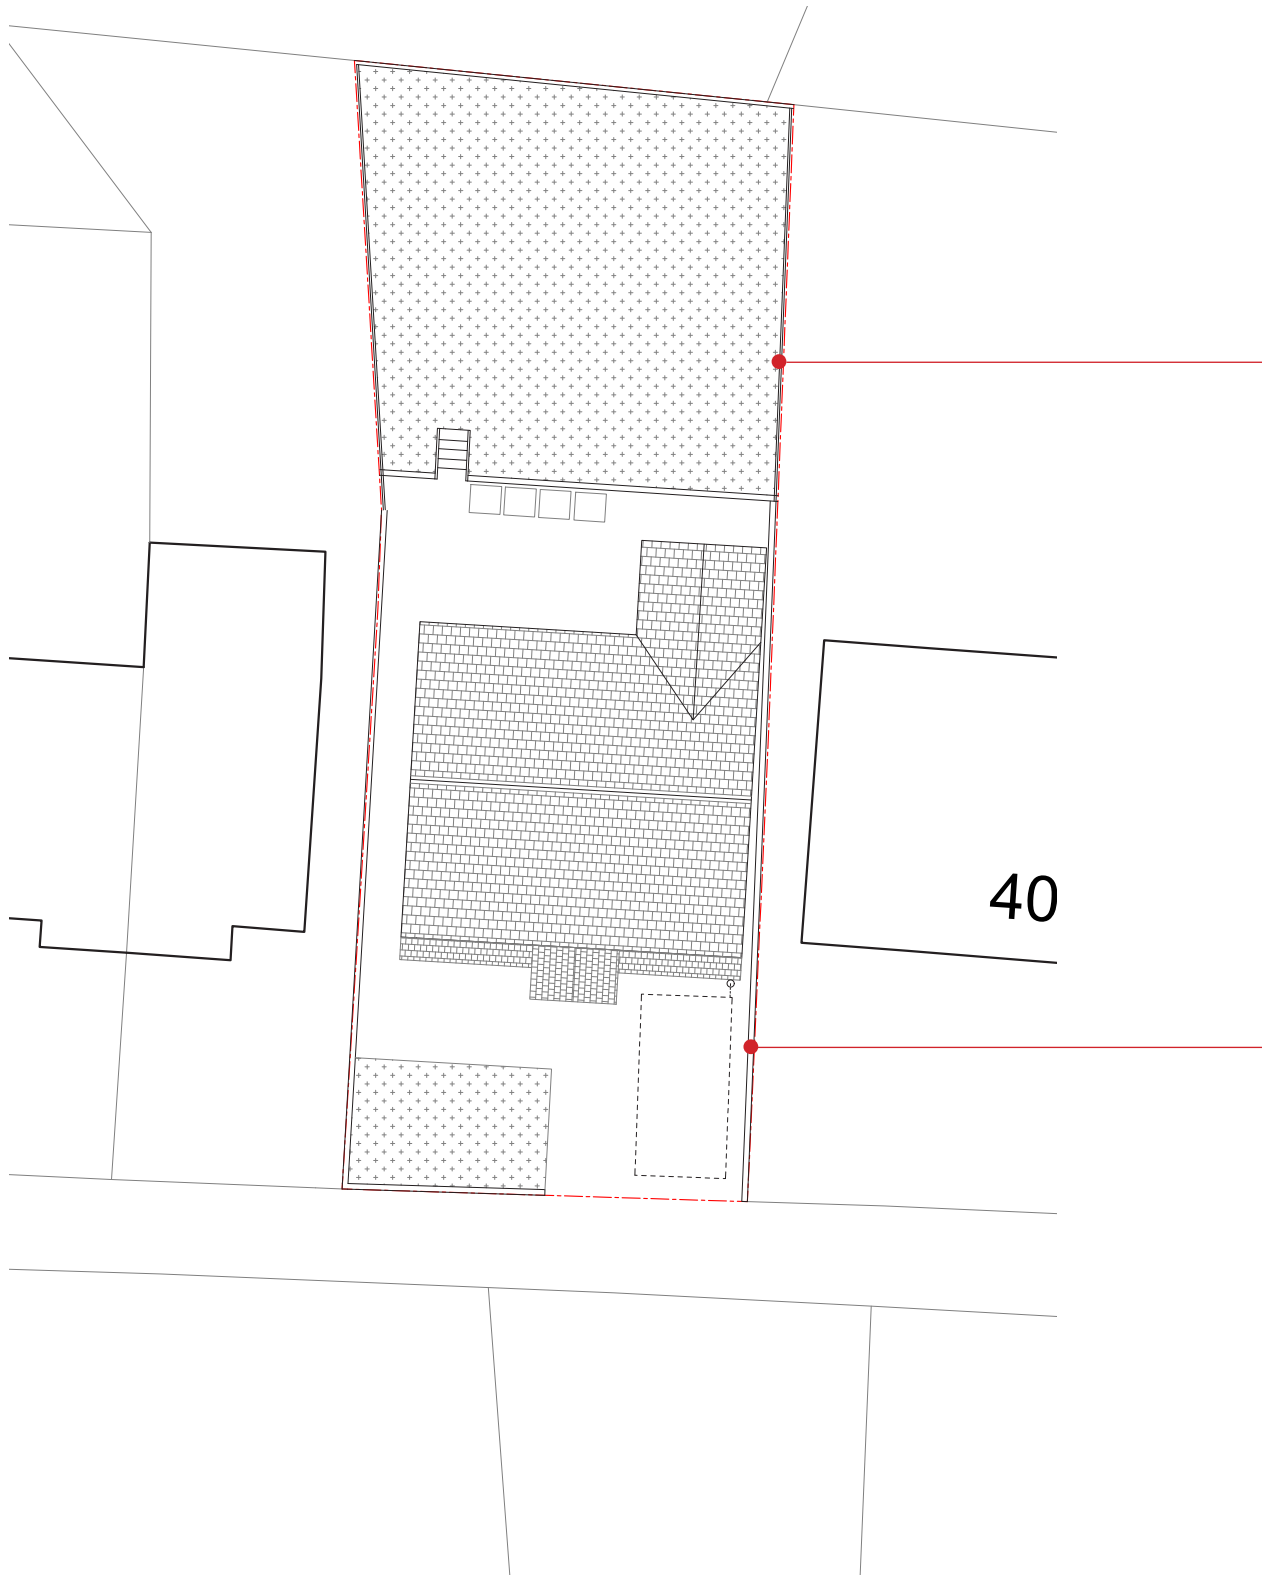

Timber Garden Fence



900mm High Garden Brick wall

Rev	Description	Date
A	Issued to Planning	24/02/22

PLANNING



S A L E E M
ARCHITECTS

Client

Mr Rashid

Project

42-44 Joyce Street,
Moston
M40 5HA

Title

Proposed Boundary Treatment

Scale

1:100@ A3

Drawing No. :
Sheet 5

Date

Mar 2022



BOUNDARY TREATMENT PLAN