


Project.  
**31 Victoria Avenue,**  
Didsbury, M20 2QX

Scale.  
1:100 @ A3


Title.  
**Proposed plans  
First & Second**

Drwg No.

**006**

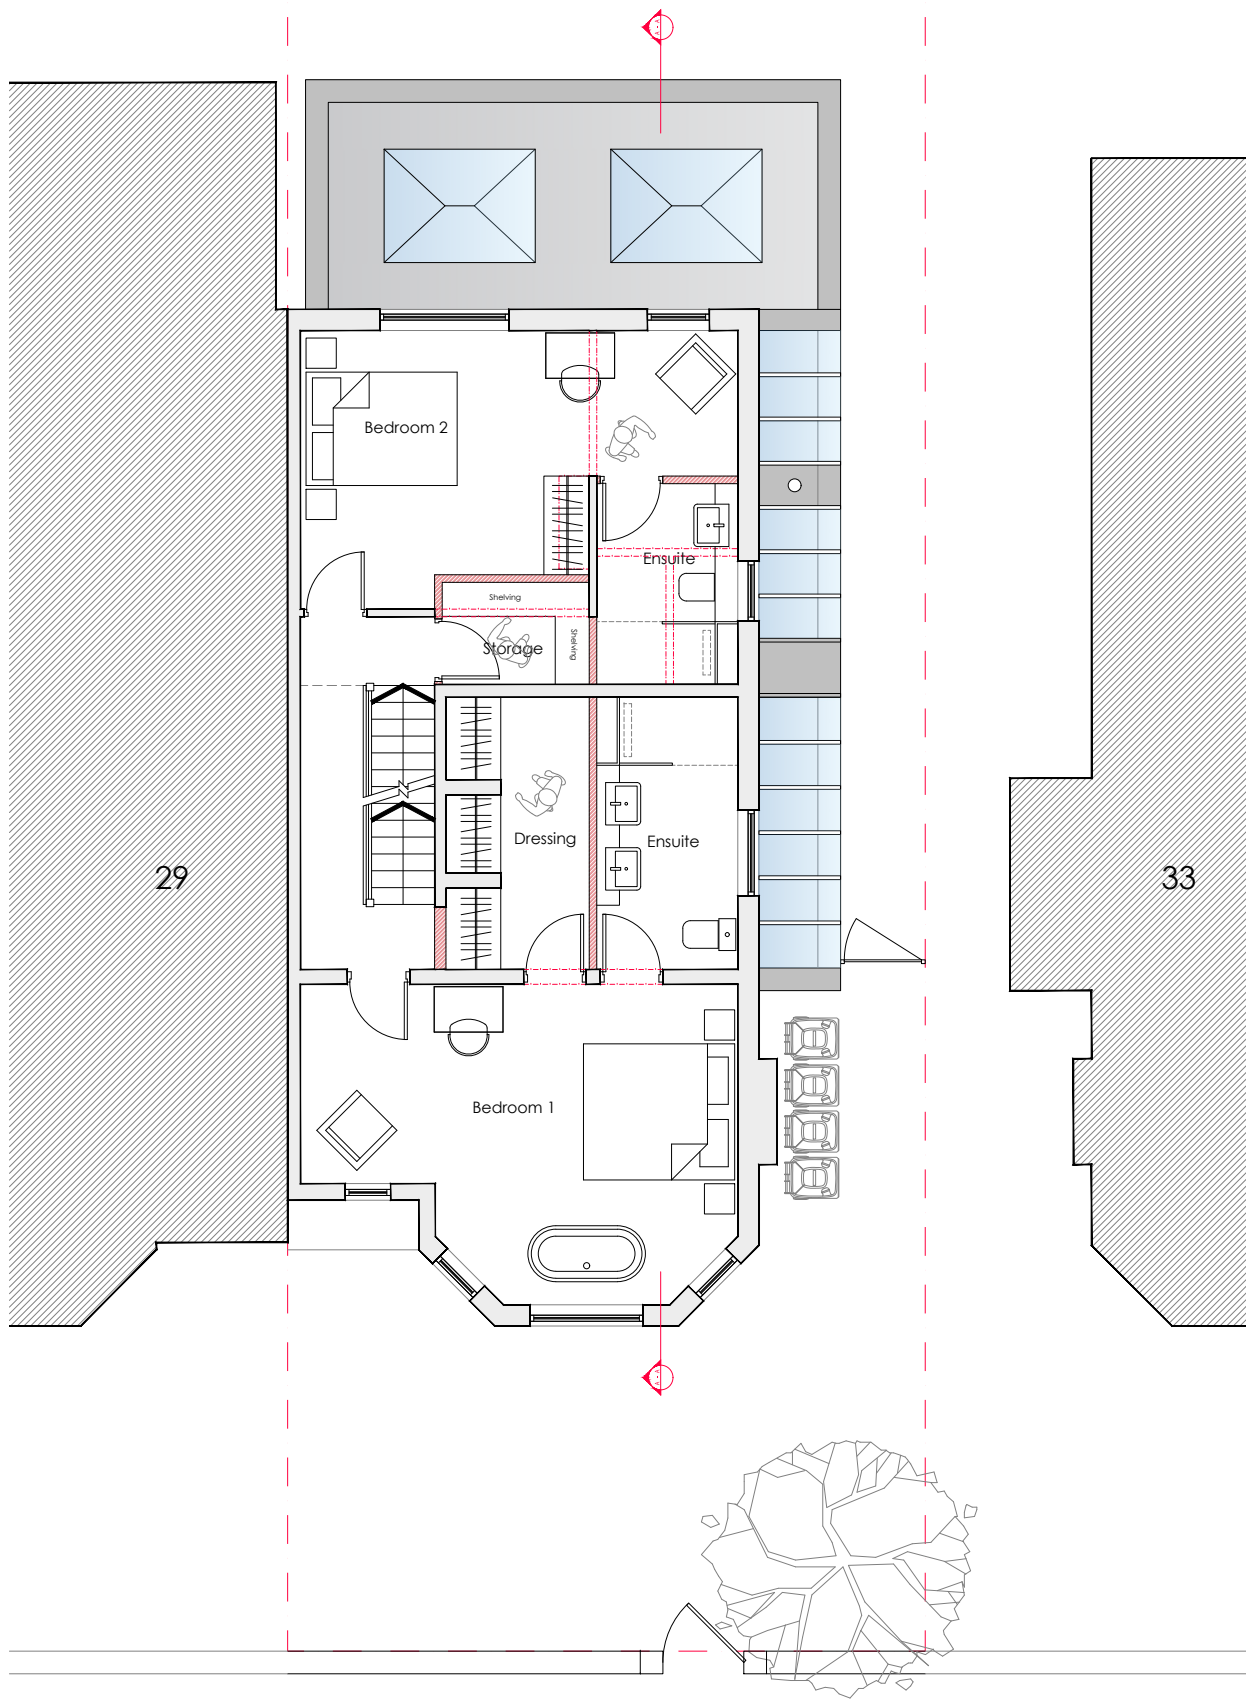

• Proposed first fl plan

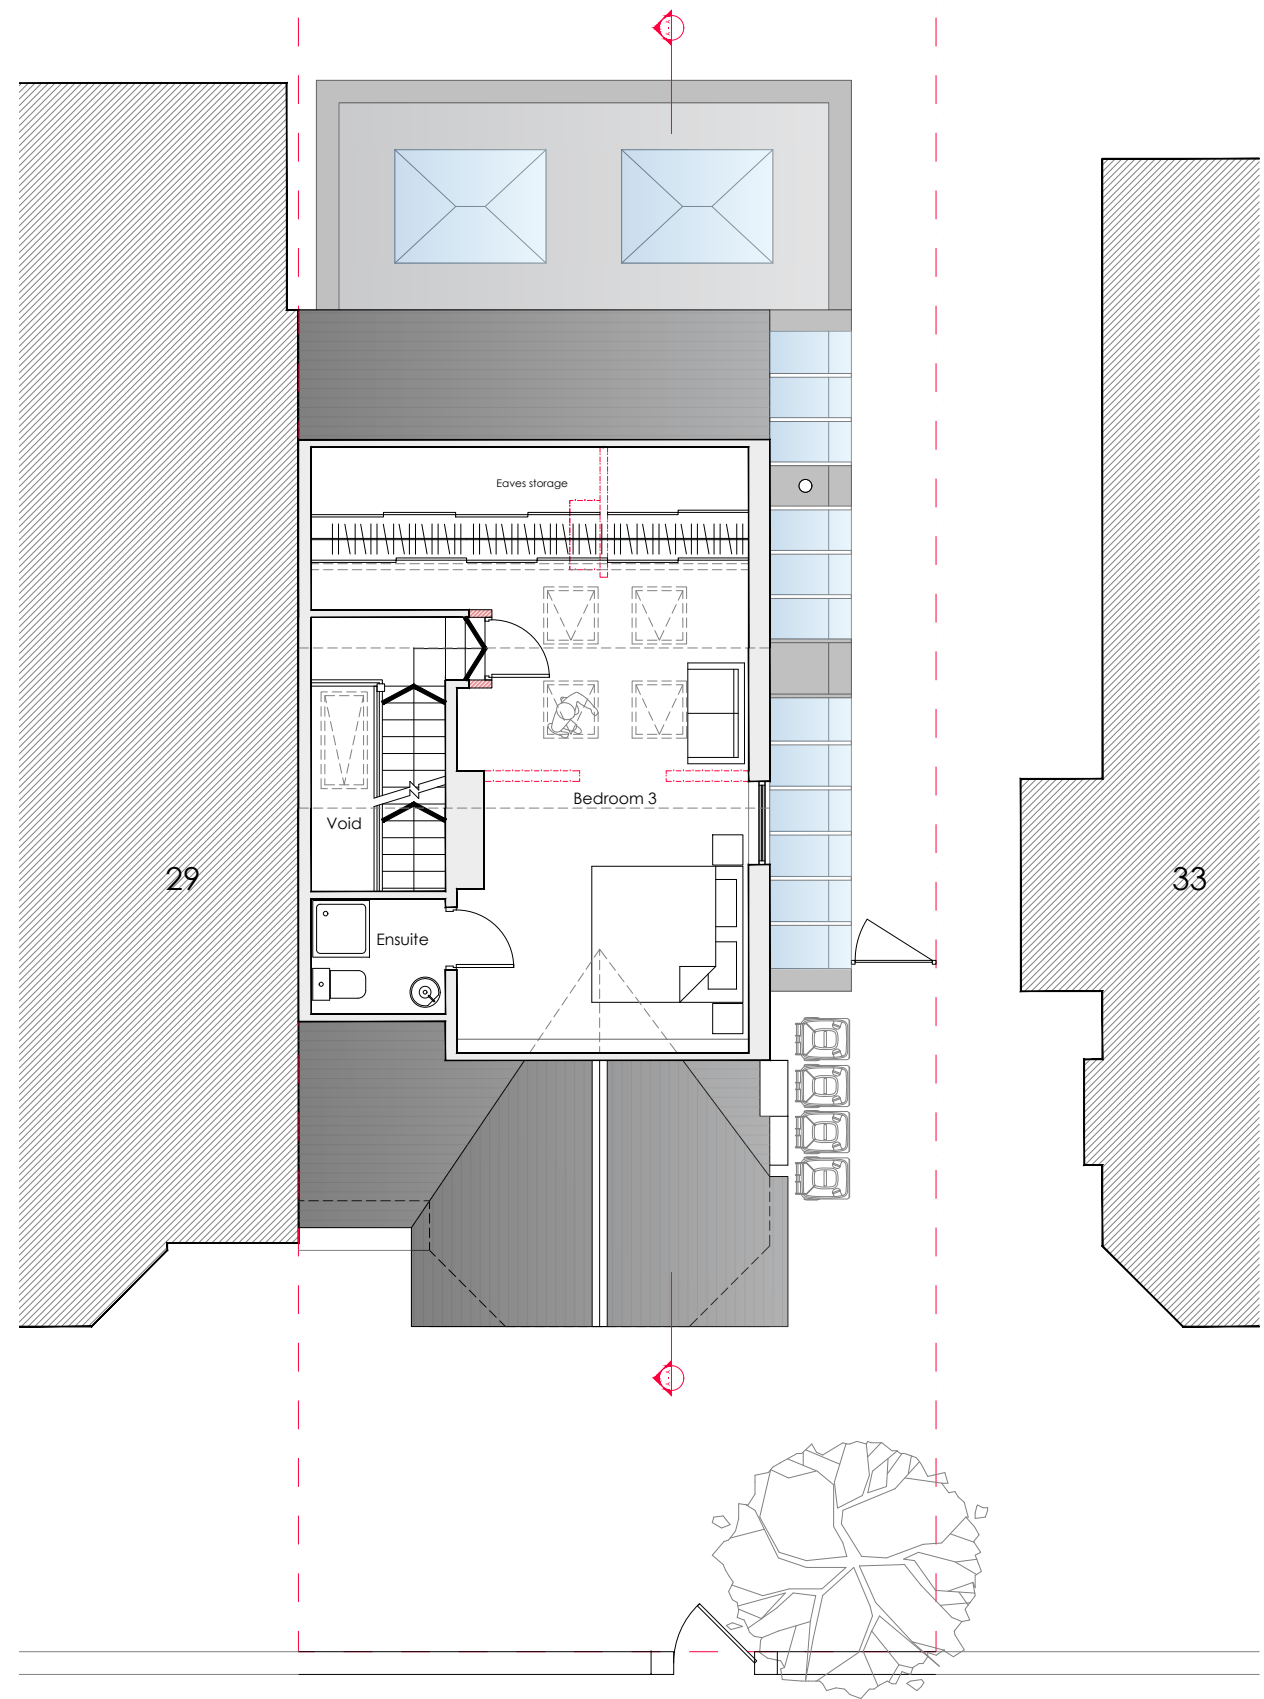

• Proposed second fl plan

